
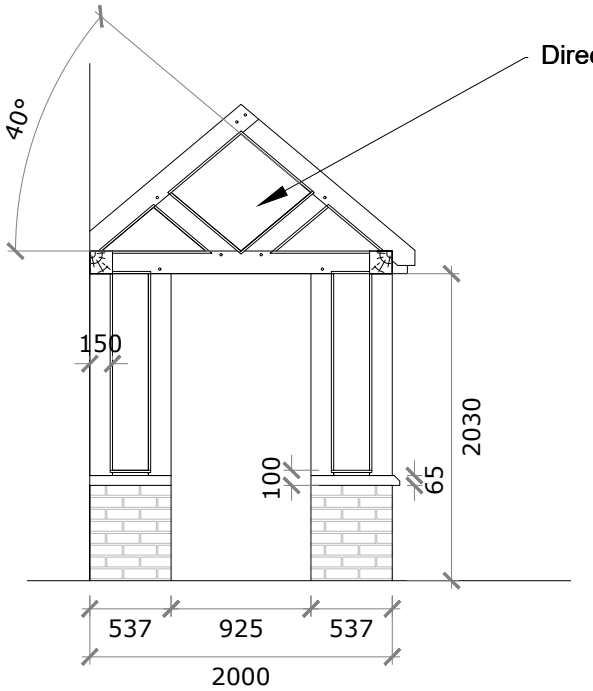


Front Elevation

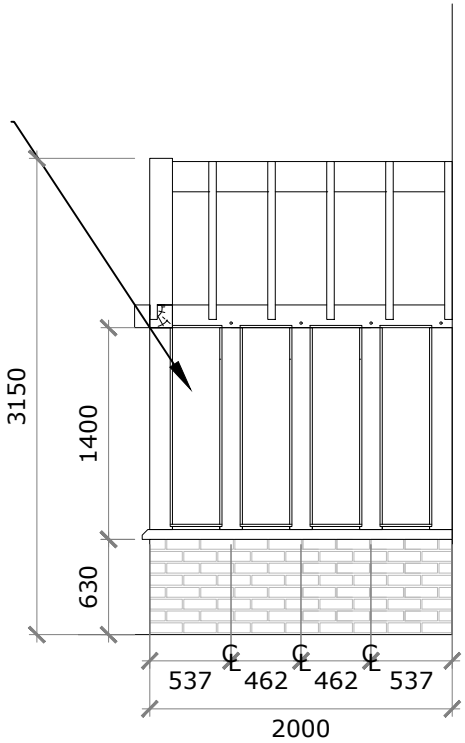


Side Elevation


Notes:
Do not scale from drawings. Any discrepancies, errors or omissions between site and drawing to be notified to a member of the design team. All dimensions to be checked and verified before the commencement of any work of fabrication of components.

Key:

- Internal slab level
- Curved structural brace 1325mm
- Curved structural brace 700mm
- Diagonal straight wind brace
- Diagonal roof brace
- Sole plate
- First floor joist
- Independent post onto brick plinth (concrete sub-base beneath as necessary)
- Post onto sole plate

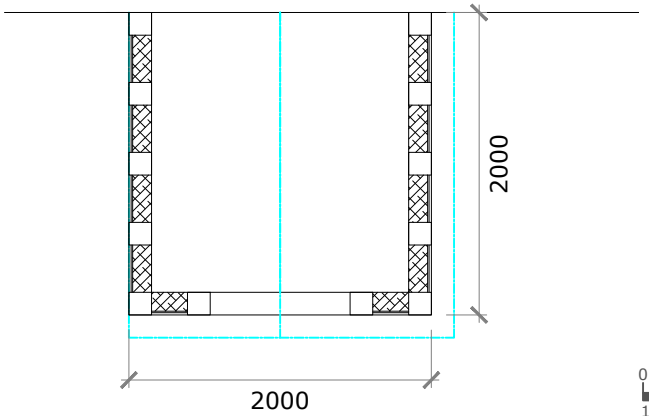

Beam Layout

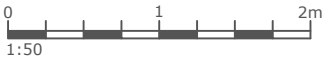

Scale Bar

Drawing number: 215

Drawn by: SJ

Scale: 1:50@A4

Revision: B

Date: 16/10/2024