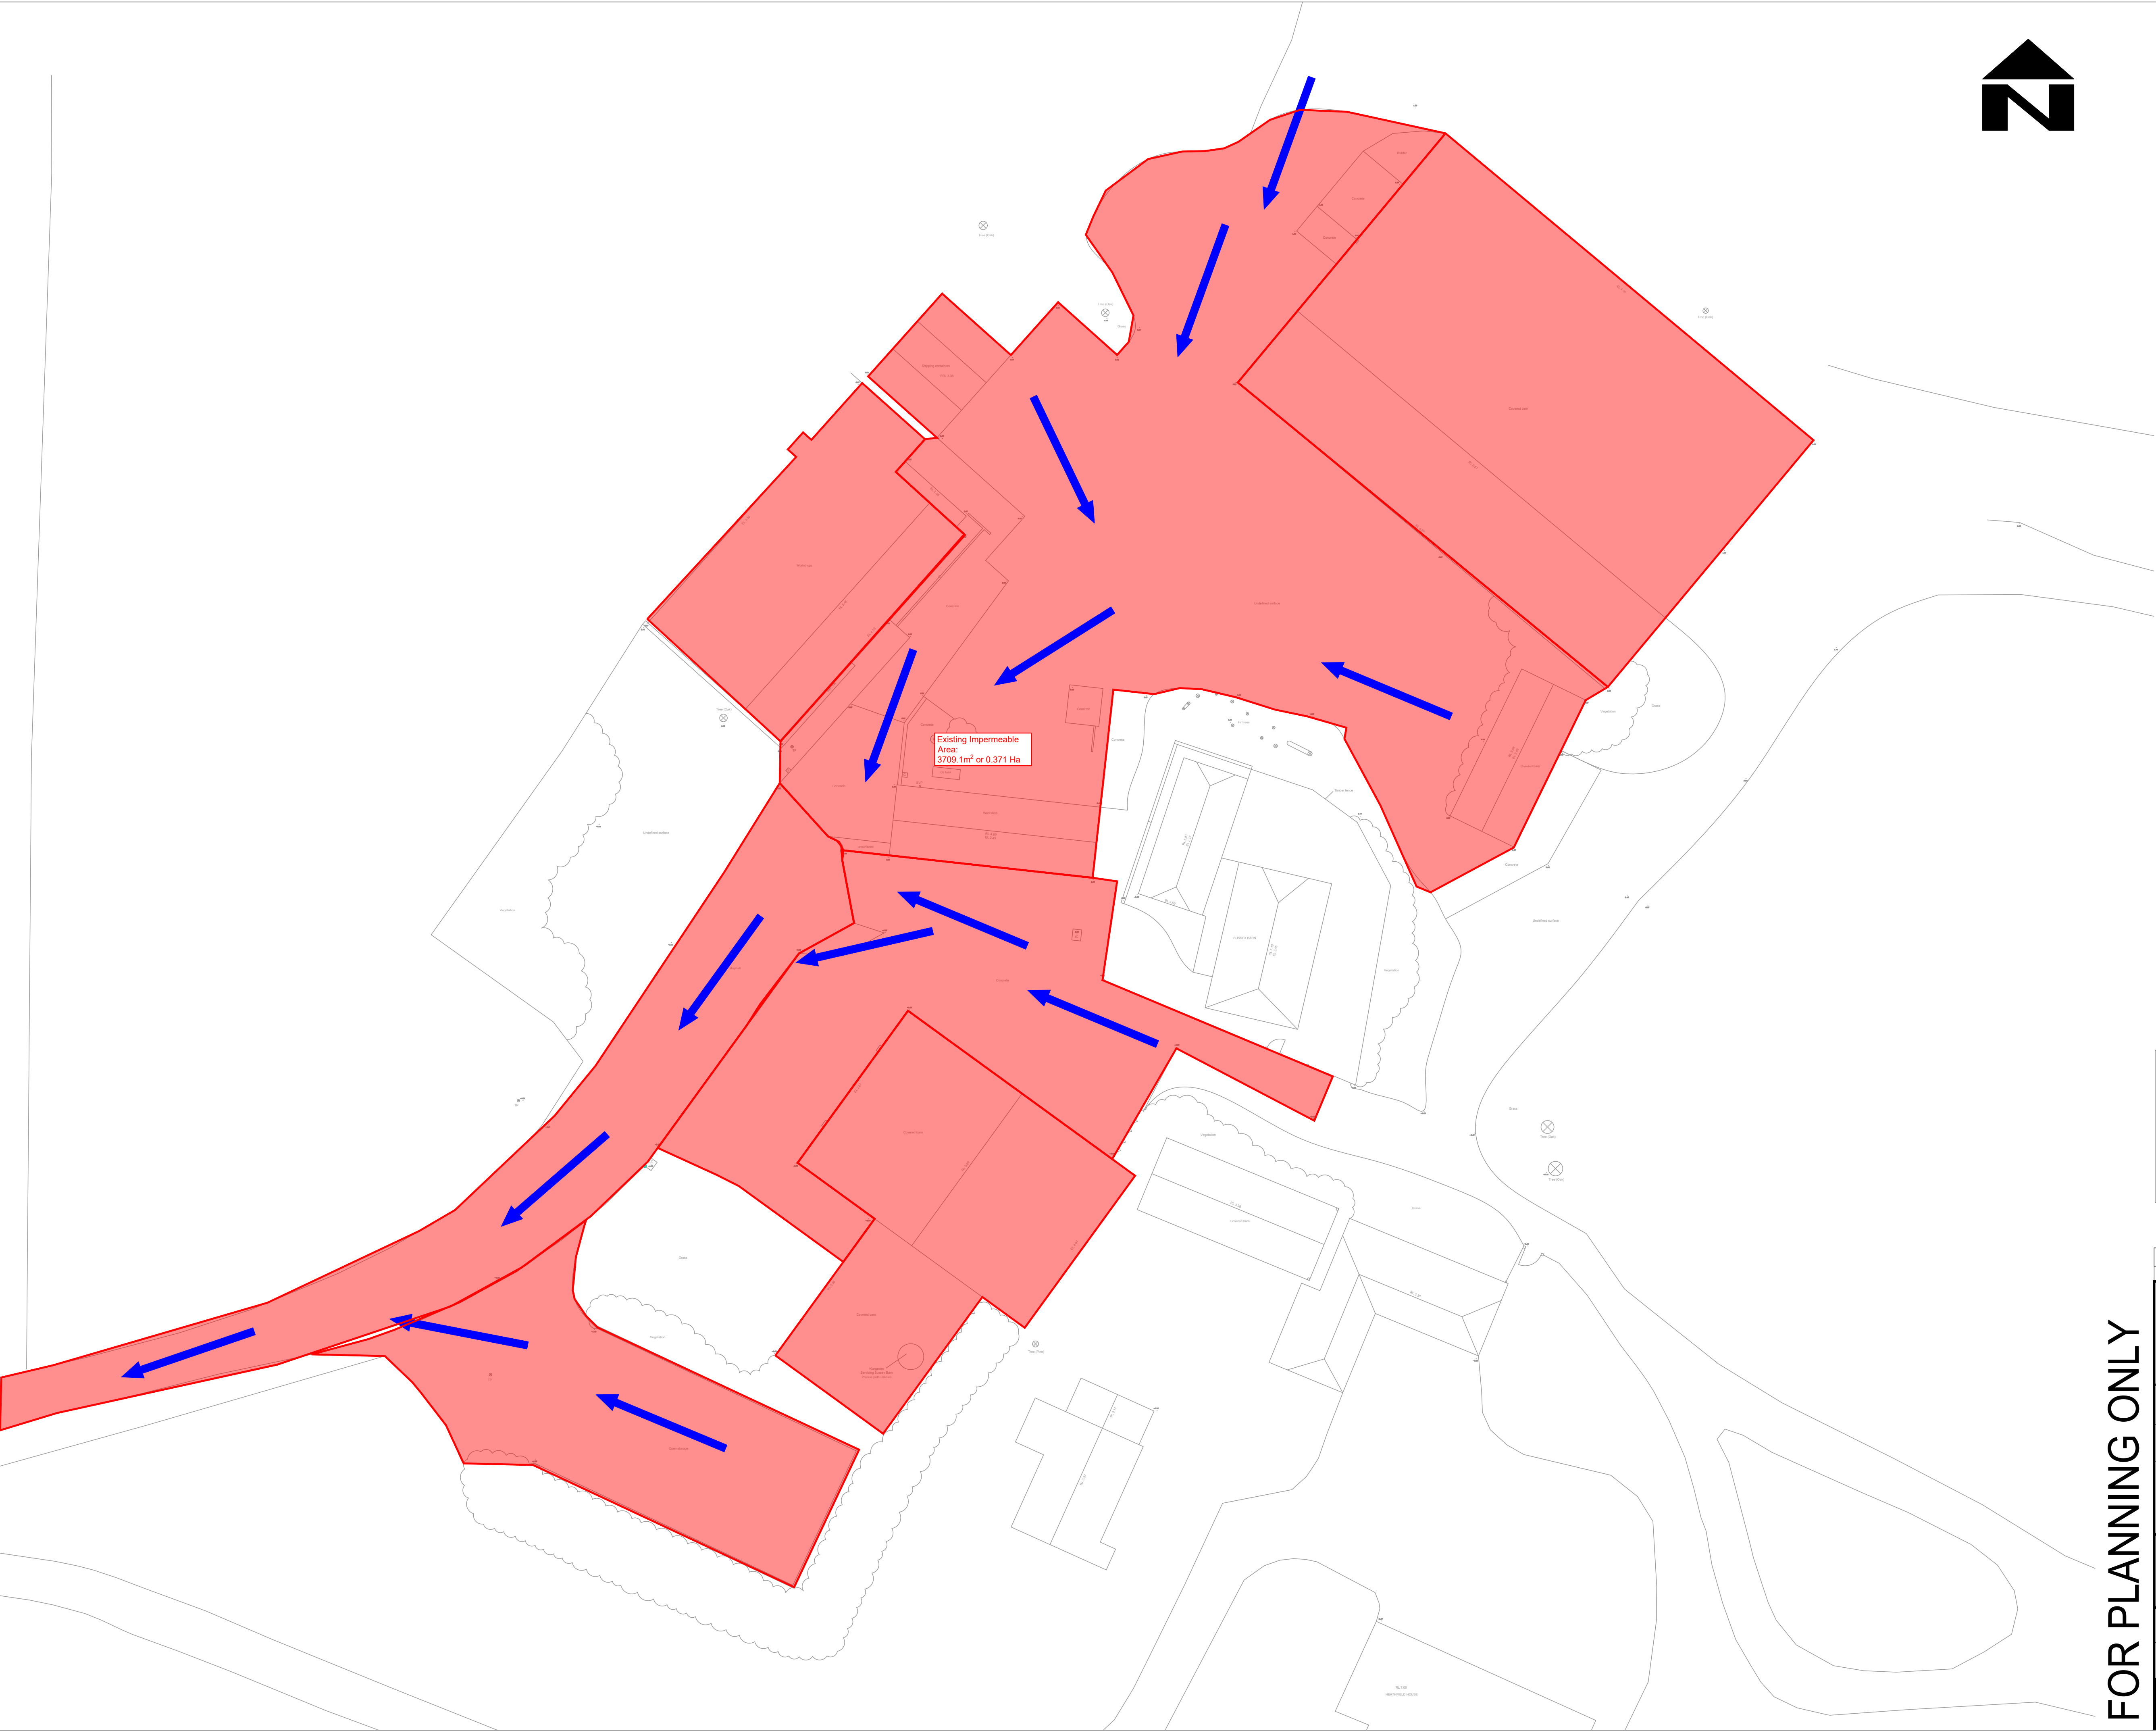


Prefixed to drawing numbers shall signify the following:-

PL = PLANNING	Shall not be used for contract or construction purposes
P = PRELIMINARY	Shall not be used for contract or construction purposes
T = TENDER	Shall not be used for construction purposes
C = CONSTRUCTION	These are the only drawings that shall be used for construction purposes
R = RECORD	Record of actual completed work

	30.07.26	PRELIMINARY ISSUE		LH	CS	CS
REV	DATE	DESCRIPTION			BY	CHK/APP
 Consulting Civil Engineers						
CLIENT		MR & MRS HEALY				
ARCHITECT		STARC ARCHITECTS				
JOB TITLE		ST JOHNS FARM BROOKS GREEN				
DRAWING TITLE		EXISTING OVERLAND FLOW ROUTES				
DRAWN	LH	ENGINEER	C SLADE	CHECKED	CS	APPROVED CS
DATE	JULY 2026			SCALE @ A1	1:200	
JOB No.	C3841		STATUS	PL	DRAWING No.	402
					REV.	1

FOR PLANNING ONLY