
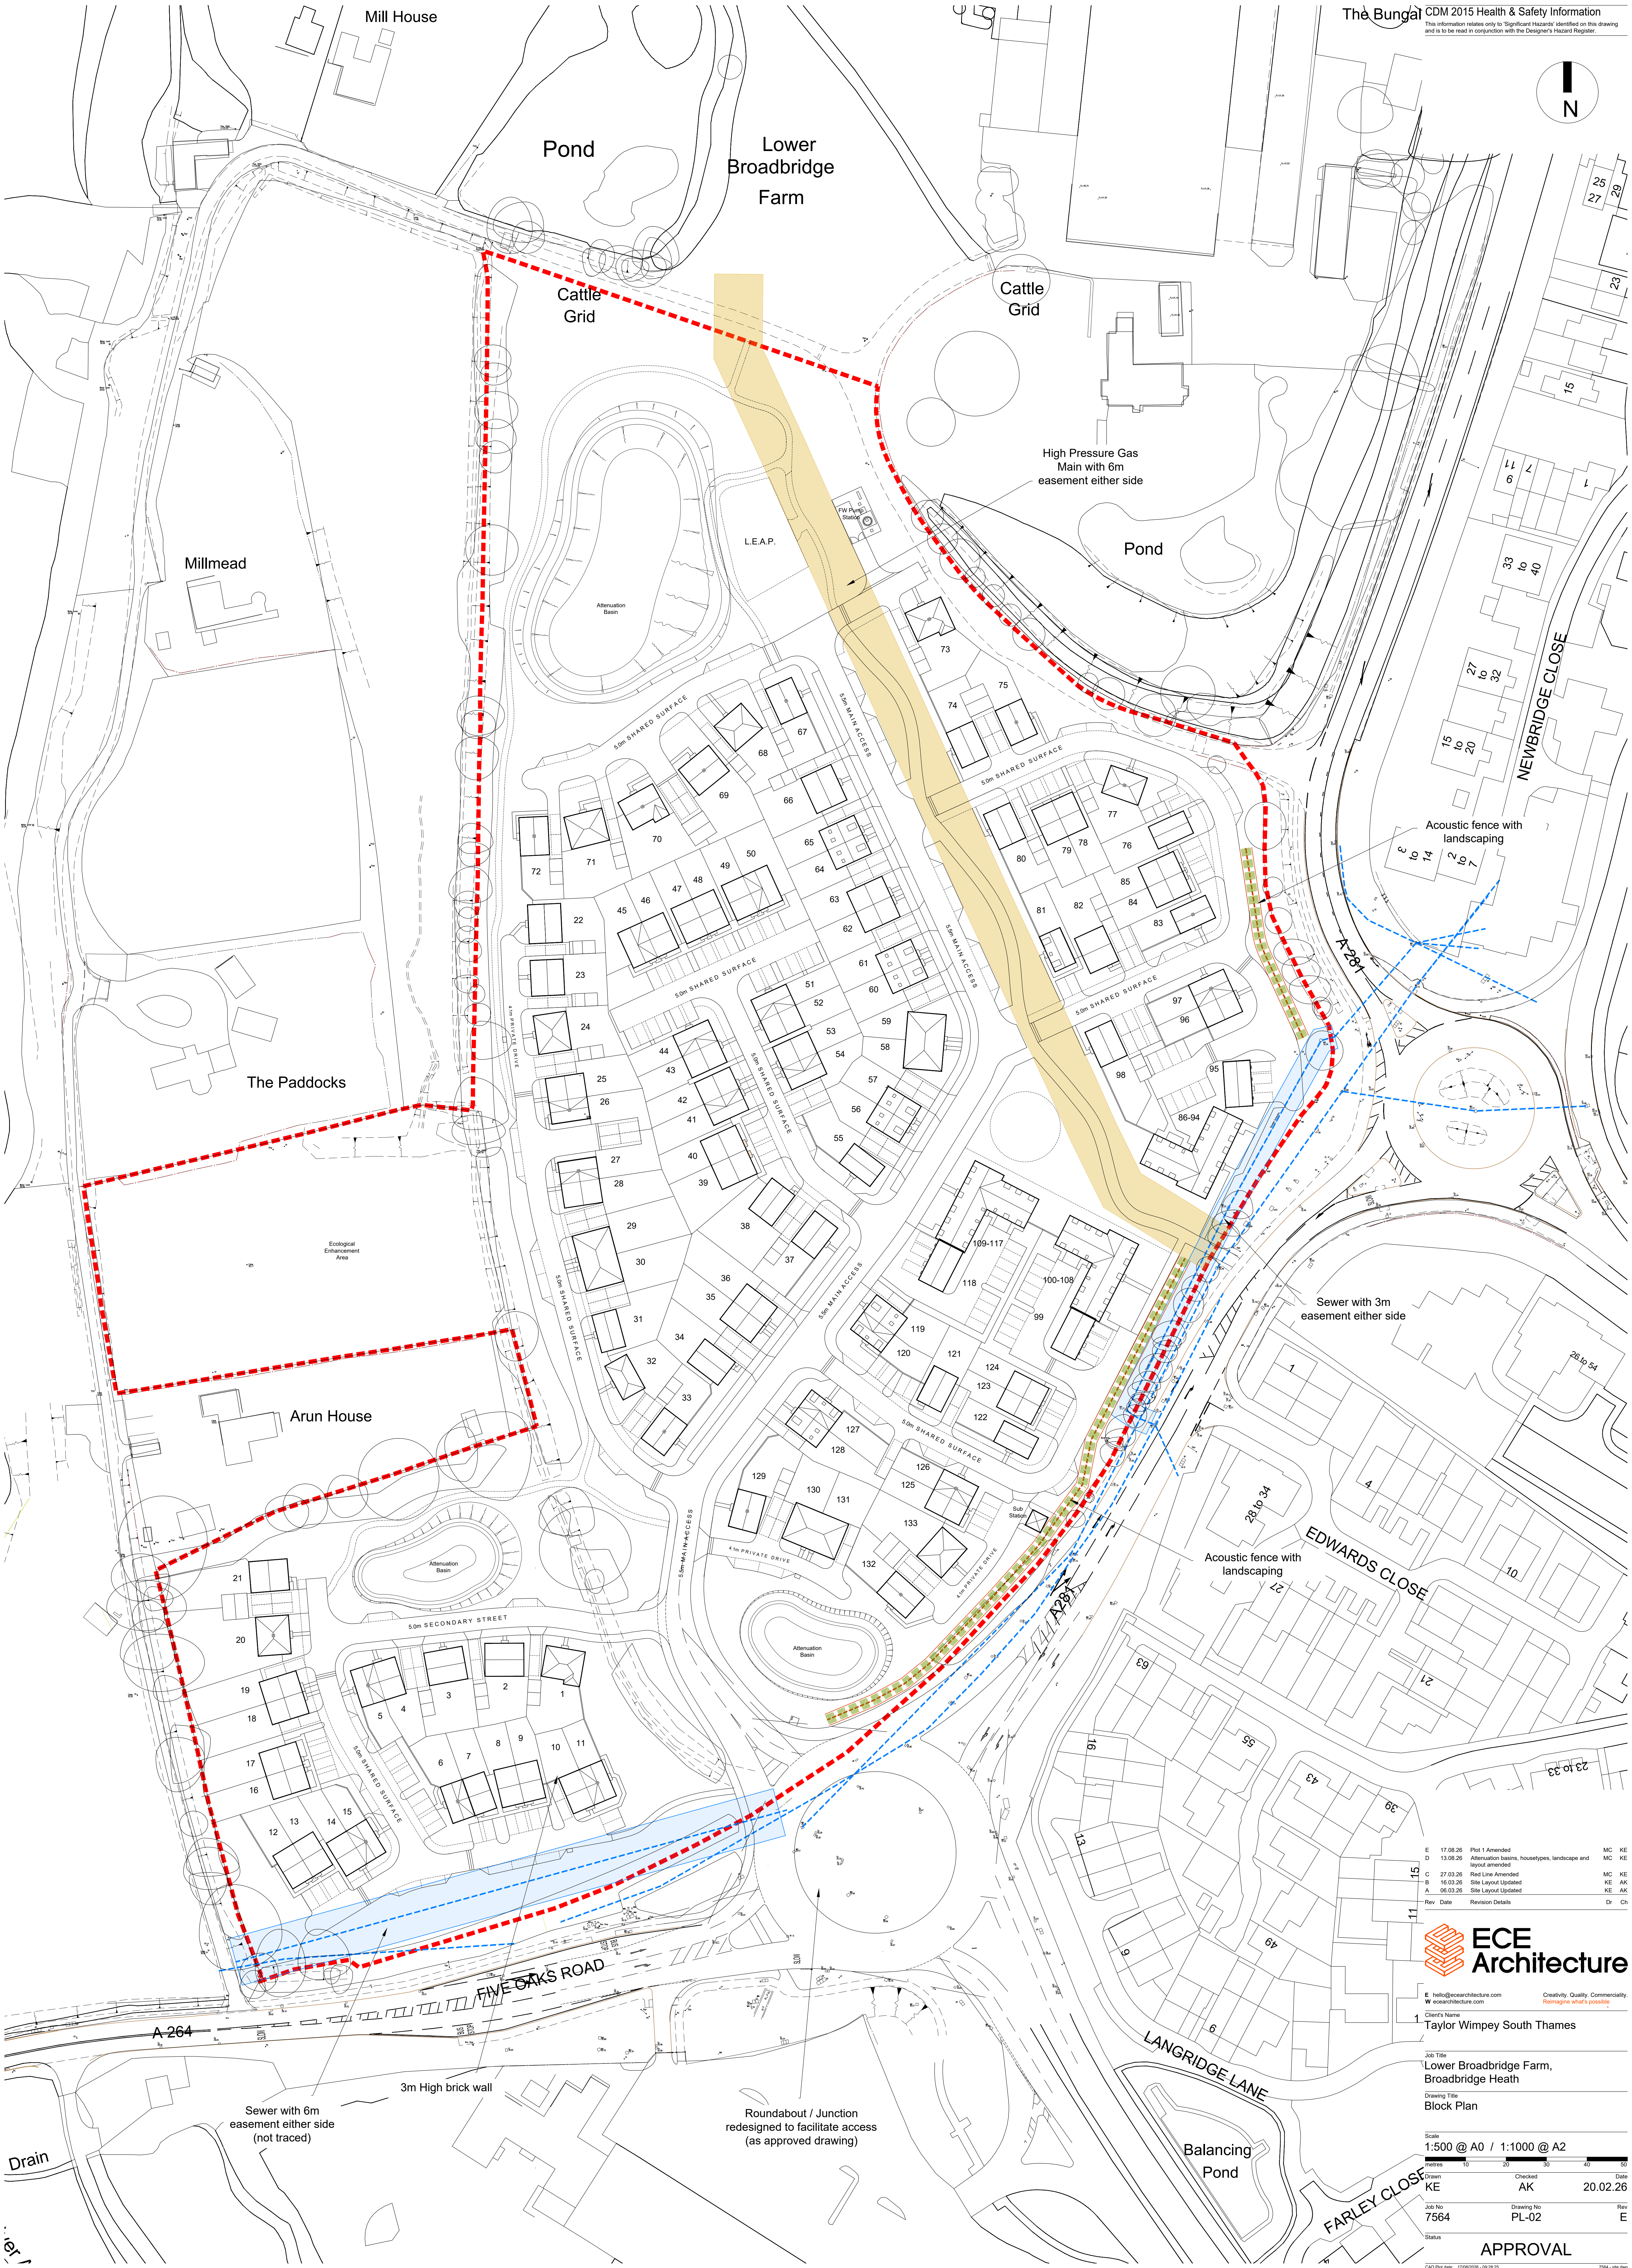


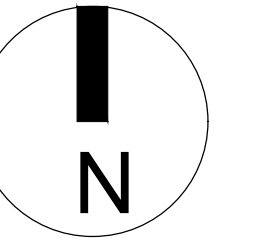

Rev	Date	Revision Details	Dr	Ch
E	17.08.26	Plot 1 Amended	MC	KE
D	13.08.26	Alteration basins, house types, landscape and layout amended	MC	KE
C	27.03.26	Red Line Amended	MC	KE
B	16.03.26	Site Layout Updated	KE	AK
A	06.03.26	Site Layout Updated	KE	AK

ECE Architecture
E hello@ecearchitecture.com
W ecearchitecture.com
Creativity. Quality. Commerciality.
Reimagine what's possible.

Client's Name
Taylor Wimpey South Thames

Job Title
Lower Broadbridge Farm, Broadbridge Heath
Drawing Title
Block Plan

Scale	1:500 @ A0	1:1000 @ A2
metres	0 10 20 30 40 50	0 10 20 30 40 50
Drawn	KE	Checked
Job No	7564	Drawing No
Status		PL-02
Date		20.02.26
Rev		E

APPROVAL
CAD Plot date: 11/06/2026 - 09:25:25