



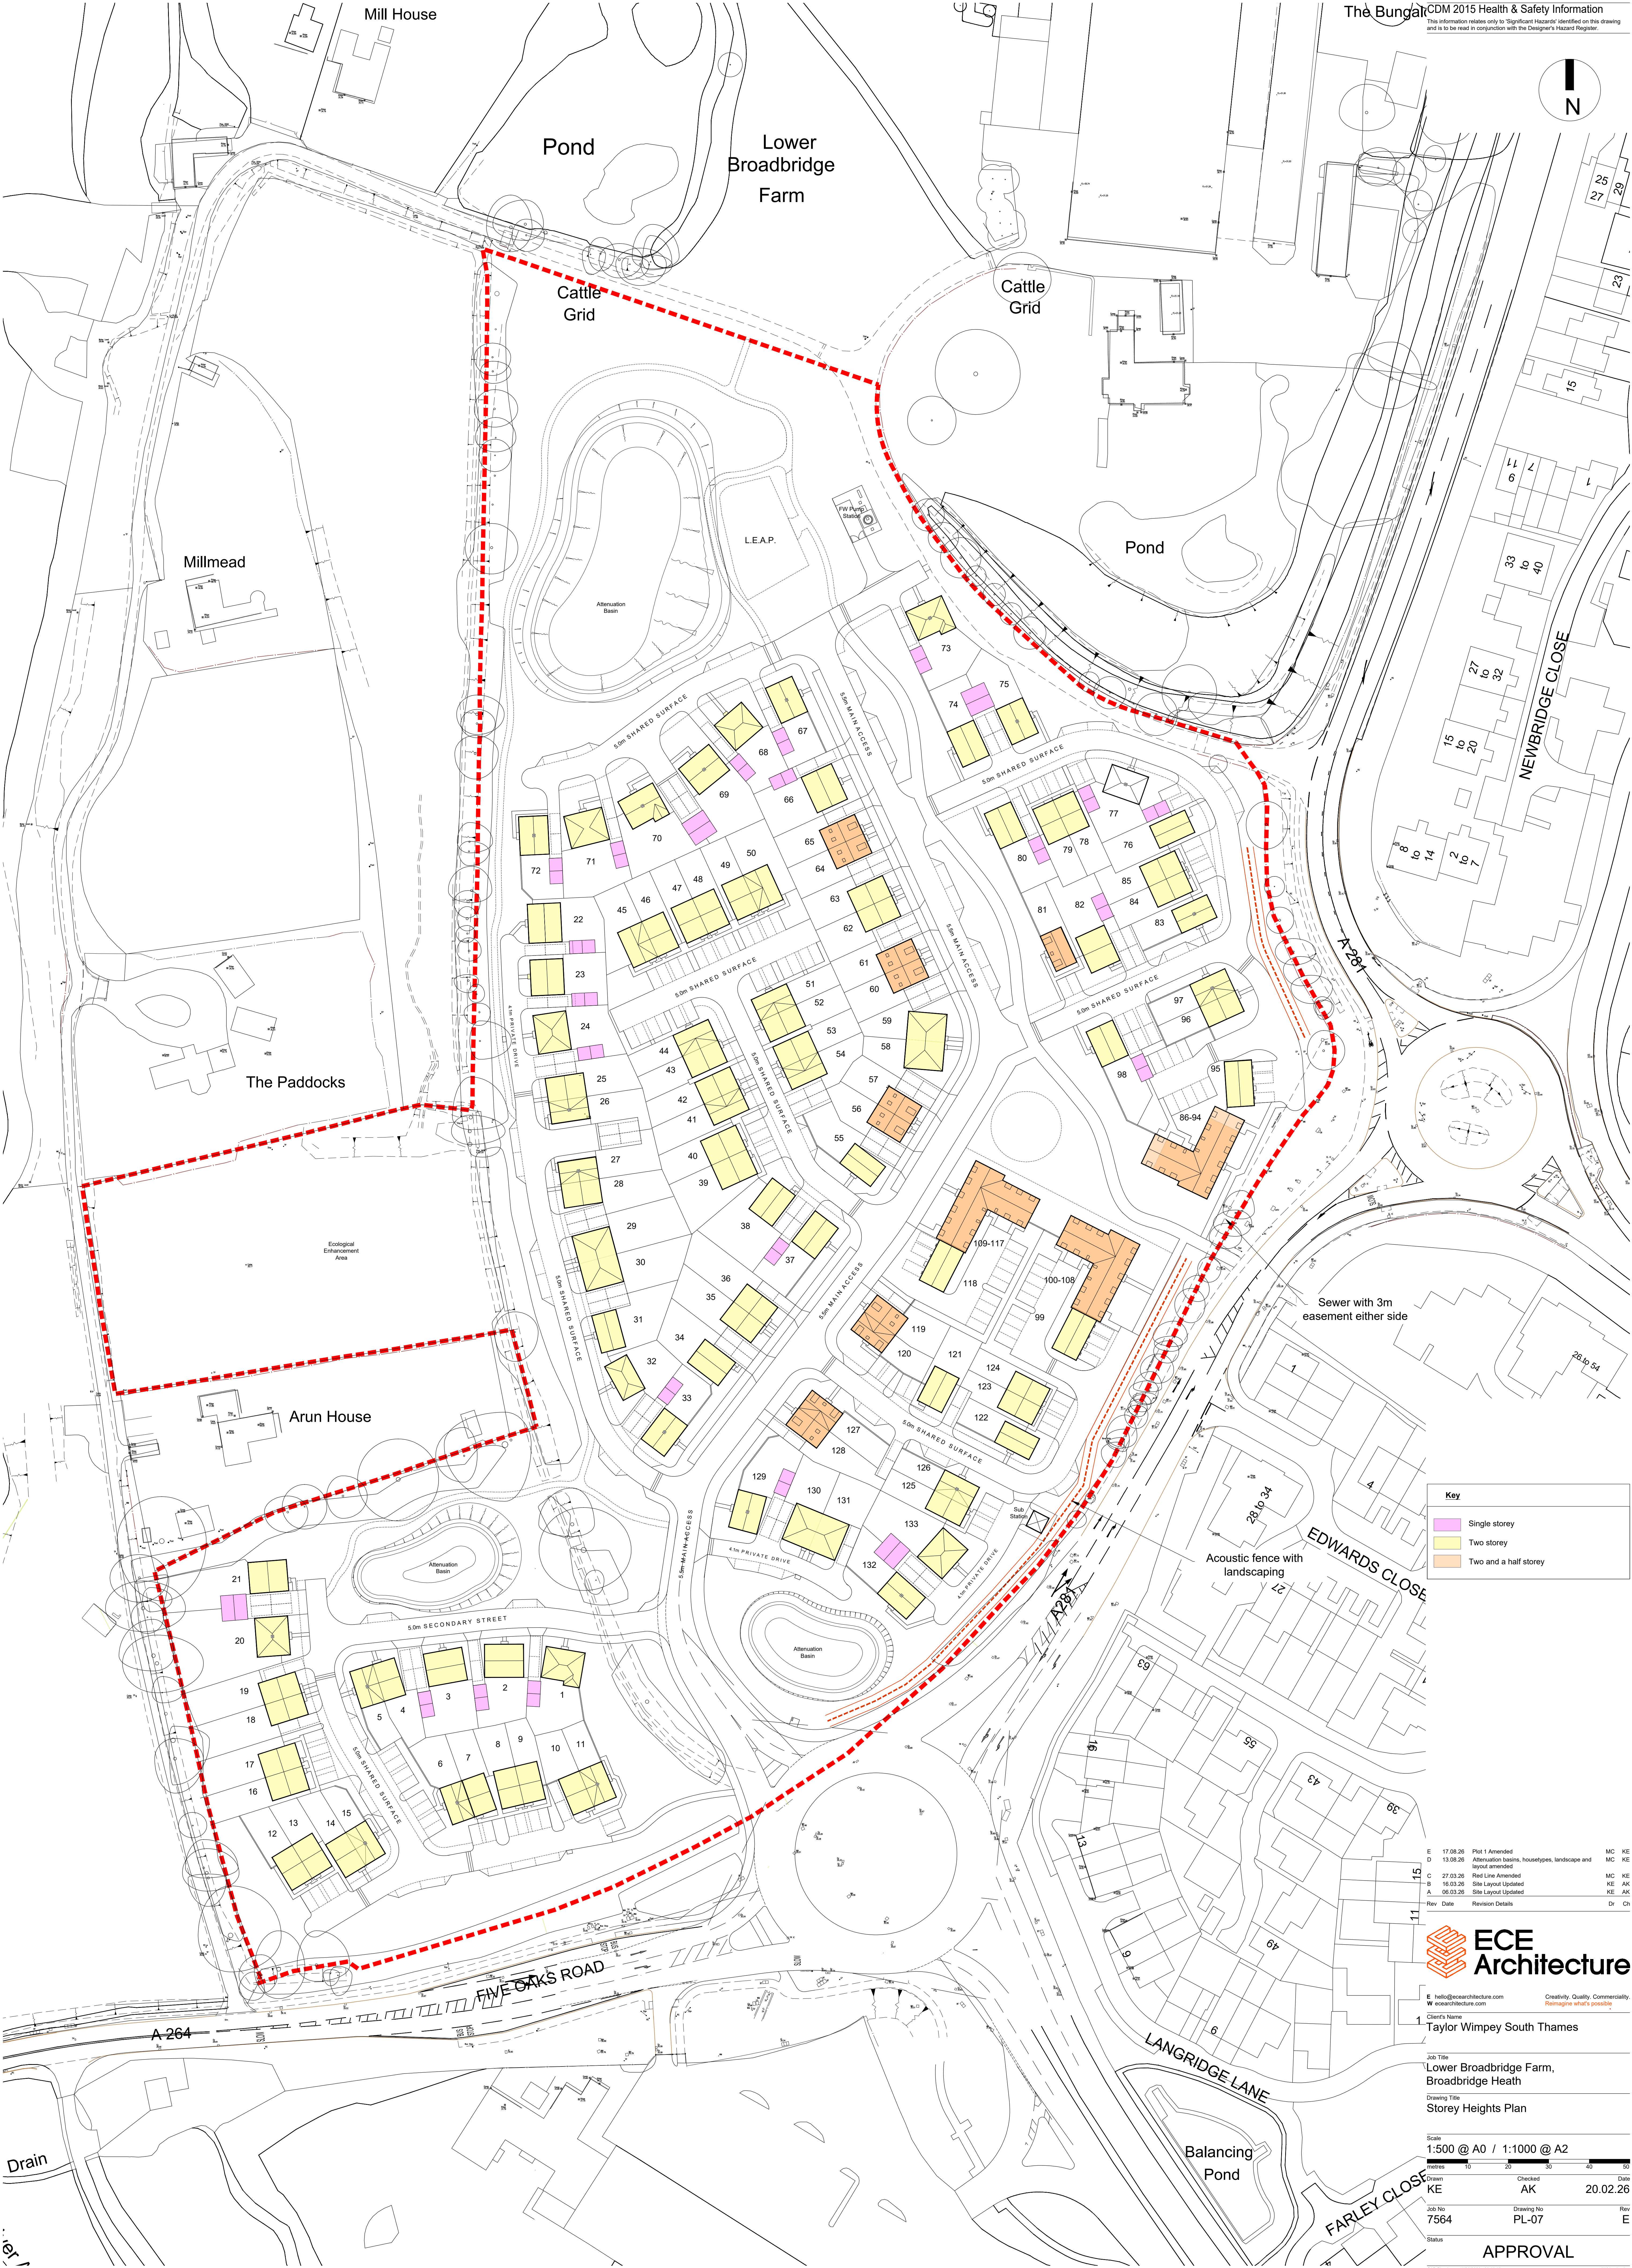

Key	
	Single storey
	Two storey
	Two and a half storey

Rev	Date	Revision Details	Dr	Ch
E	17.08.26	Plot 1 Amended	MC	KE
D	13.08.26	Attenuation basins, house types, landscape and layout amended	MC	KE
C	27.03.26	Red Line Amended	MC	KE
B	16.03.26	Site Layout Updated	KE	AK
A	06.03.26	Site Layout Updated	KE	AK

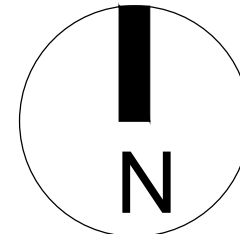

Client's Name
Taylor Wimpey South Thames

Job Title
Lower Broadbridge Farm, Broadbridge Heath

Drawing Title
Storey Heights Plan

Scale	
1:500 @ A0 / 1:1000 @ A2	
Drawn	Checked
KE	AK
Date	20.02.26
Job No	Drawing No
7564	PL-07
Status	Rev
	E

APPROVAL

CDP Plot title: 11060028 - 09-01-20