



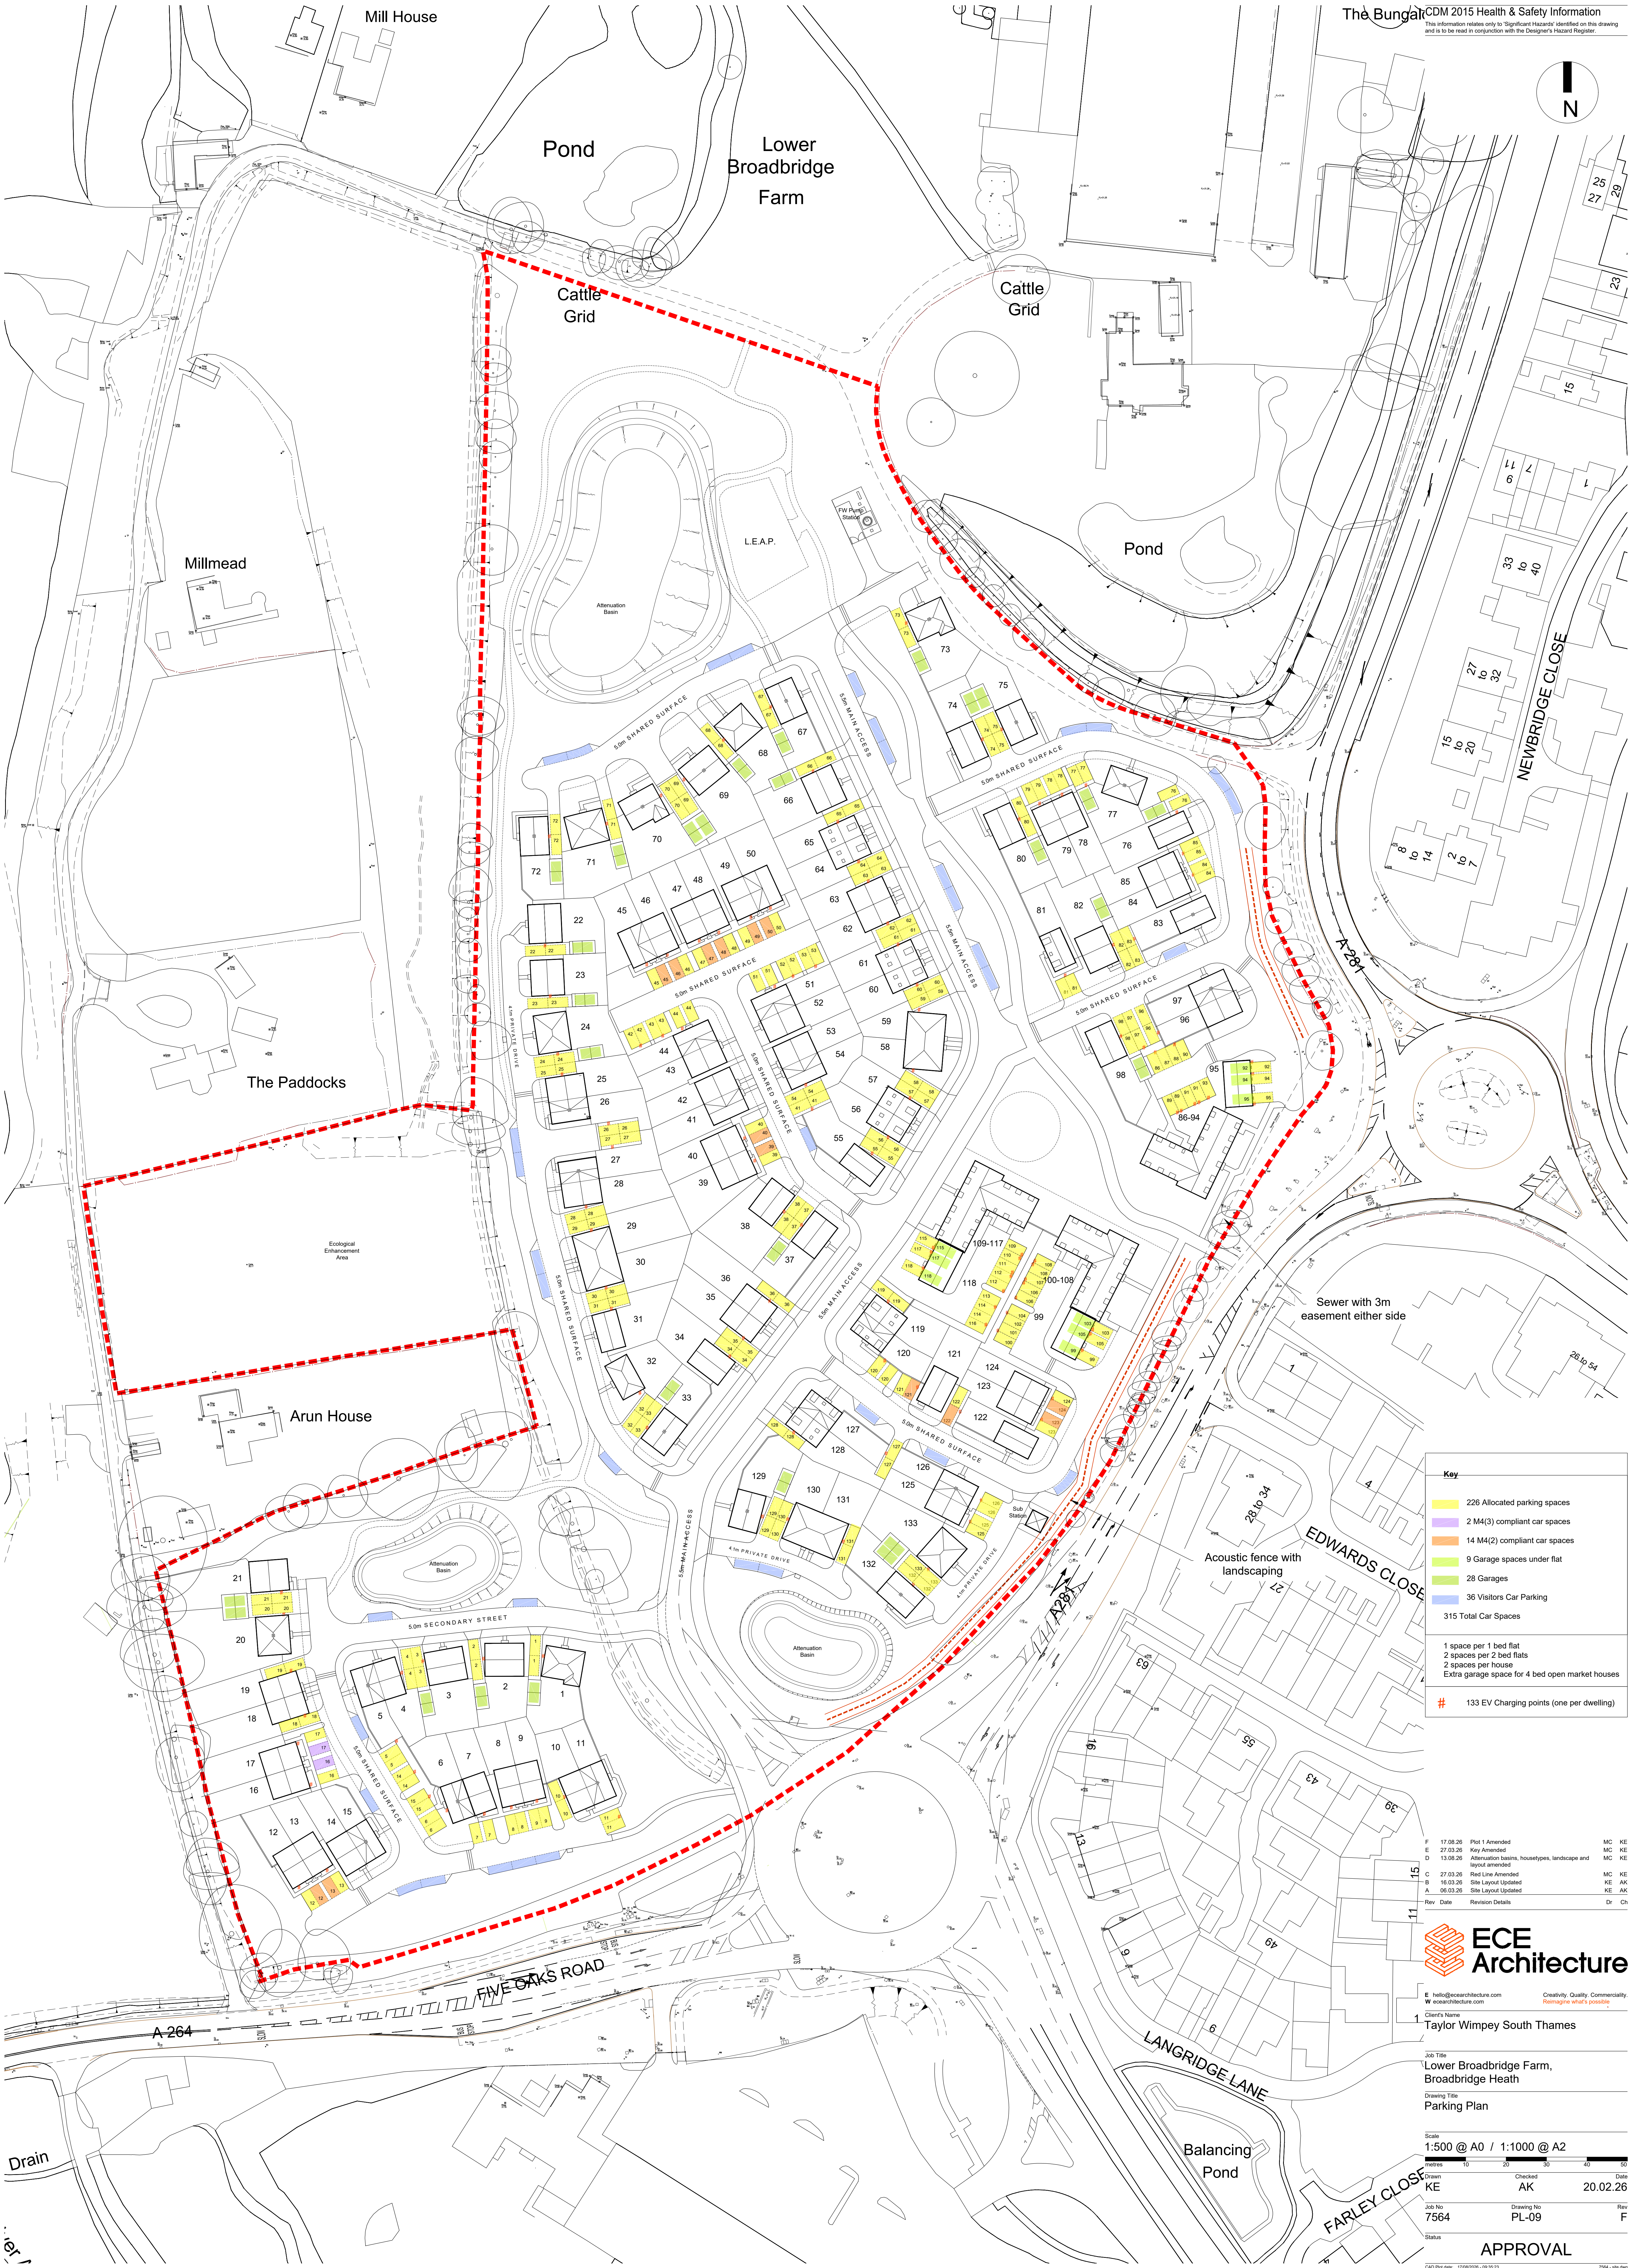

Key	
	226 Allocated parking spaces
	2 M4(3) compliant car spaces
	14 M4(2) compliant car spaces
	9 Garage spaces under flat
	28 Garages
	36 Visitors Car Parking
	315 Total Car Spaces
	1 space per 1 bed flat
	2 spaces per 2 bed flats
	2 spaces per house
	Extra garage space for 4 bed open market houses
#	133 EV Charging points (one per dwelling)

Rev	Date	Revision Details	Dr	Ch
F	17.08.26	Plot 1 Amended	MC	KE
E	27.03.26	Key Amended	MC	KE
D	13.08.26	Attenuation basins, house types, landscape and layout amended	MC	KE
C	27.03.26	Red Line Amended	MC	KE
B	16.03.26	Site Layout Updated	KE	AK
A	06.03.26	Site Layout Updated	KE	AK

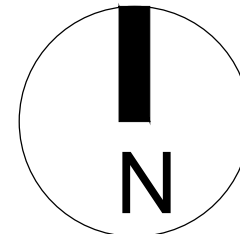

Client's Name
Taylor Wimpey South Thames

Job Title
Lower Broadbridge Farm, Broadbridge Heath

Drawing Title
Parking Plan

Drawn	Checked	Date
KE	AK	20.02.26
Job No	Drawing No	Rev
7564	PL-09	F
Status		

APPROVAL

CDP Plot name: 11060028 - 09.33.23 7564 - rev.dwg