



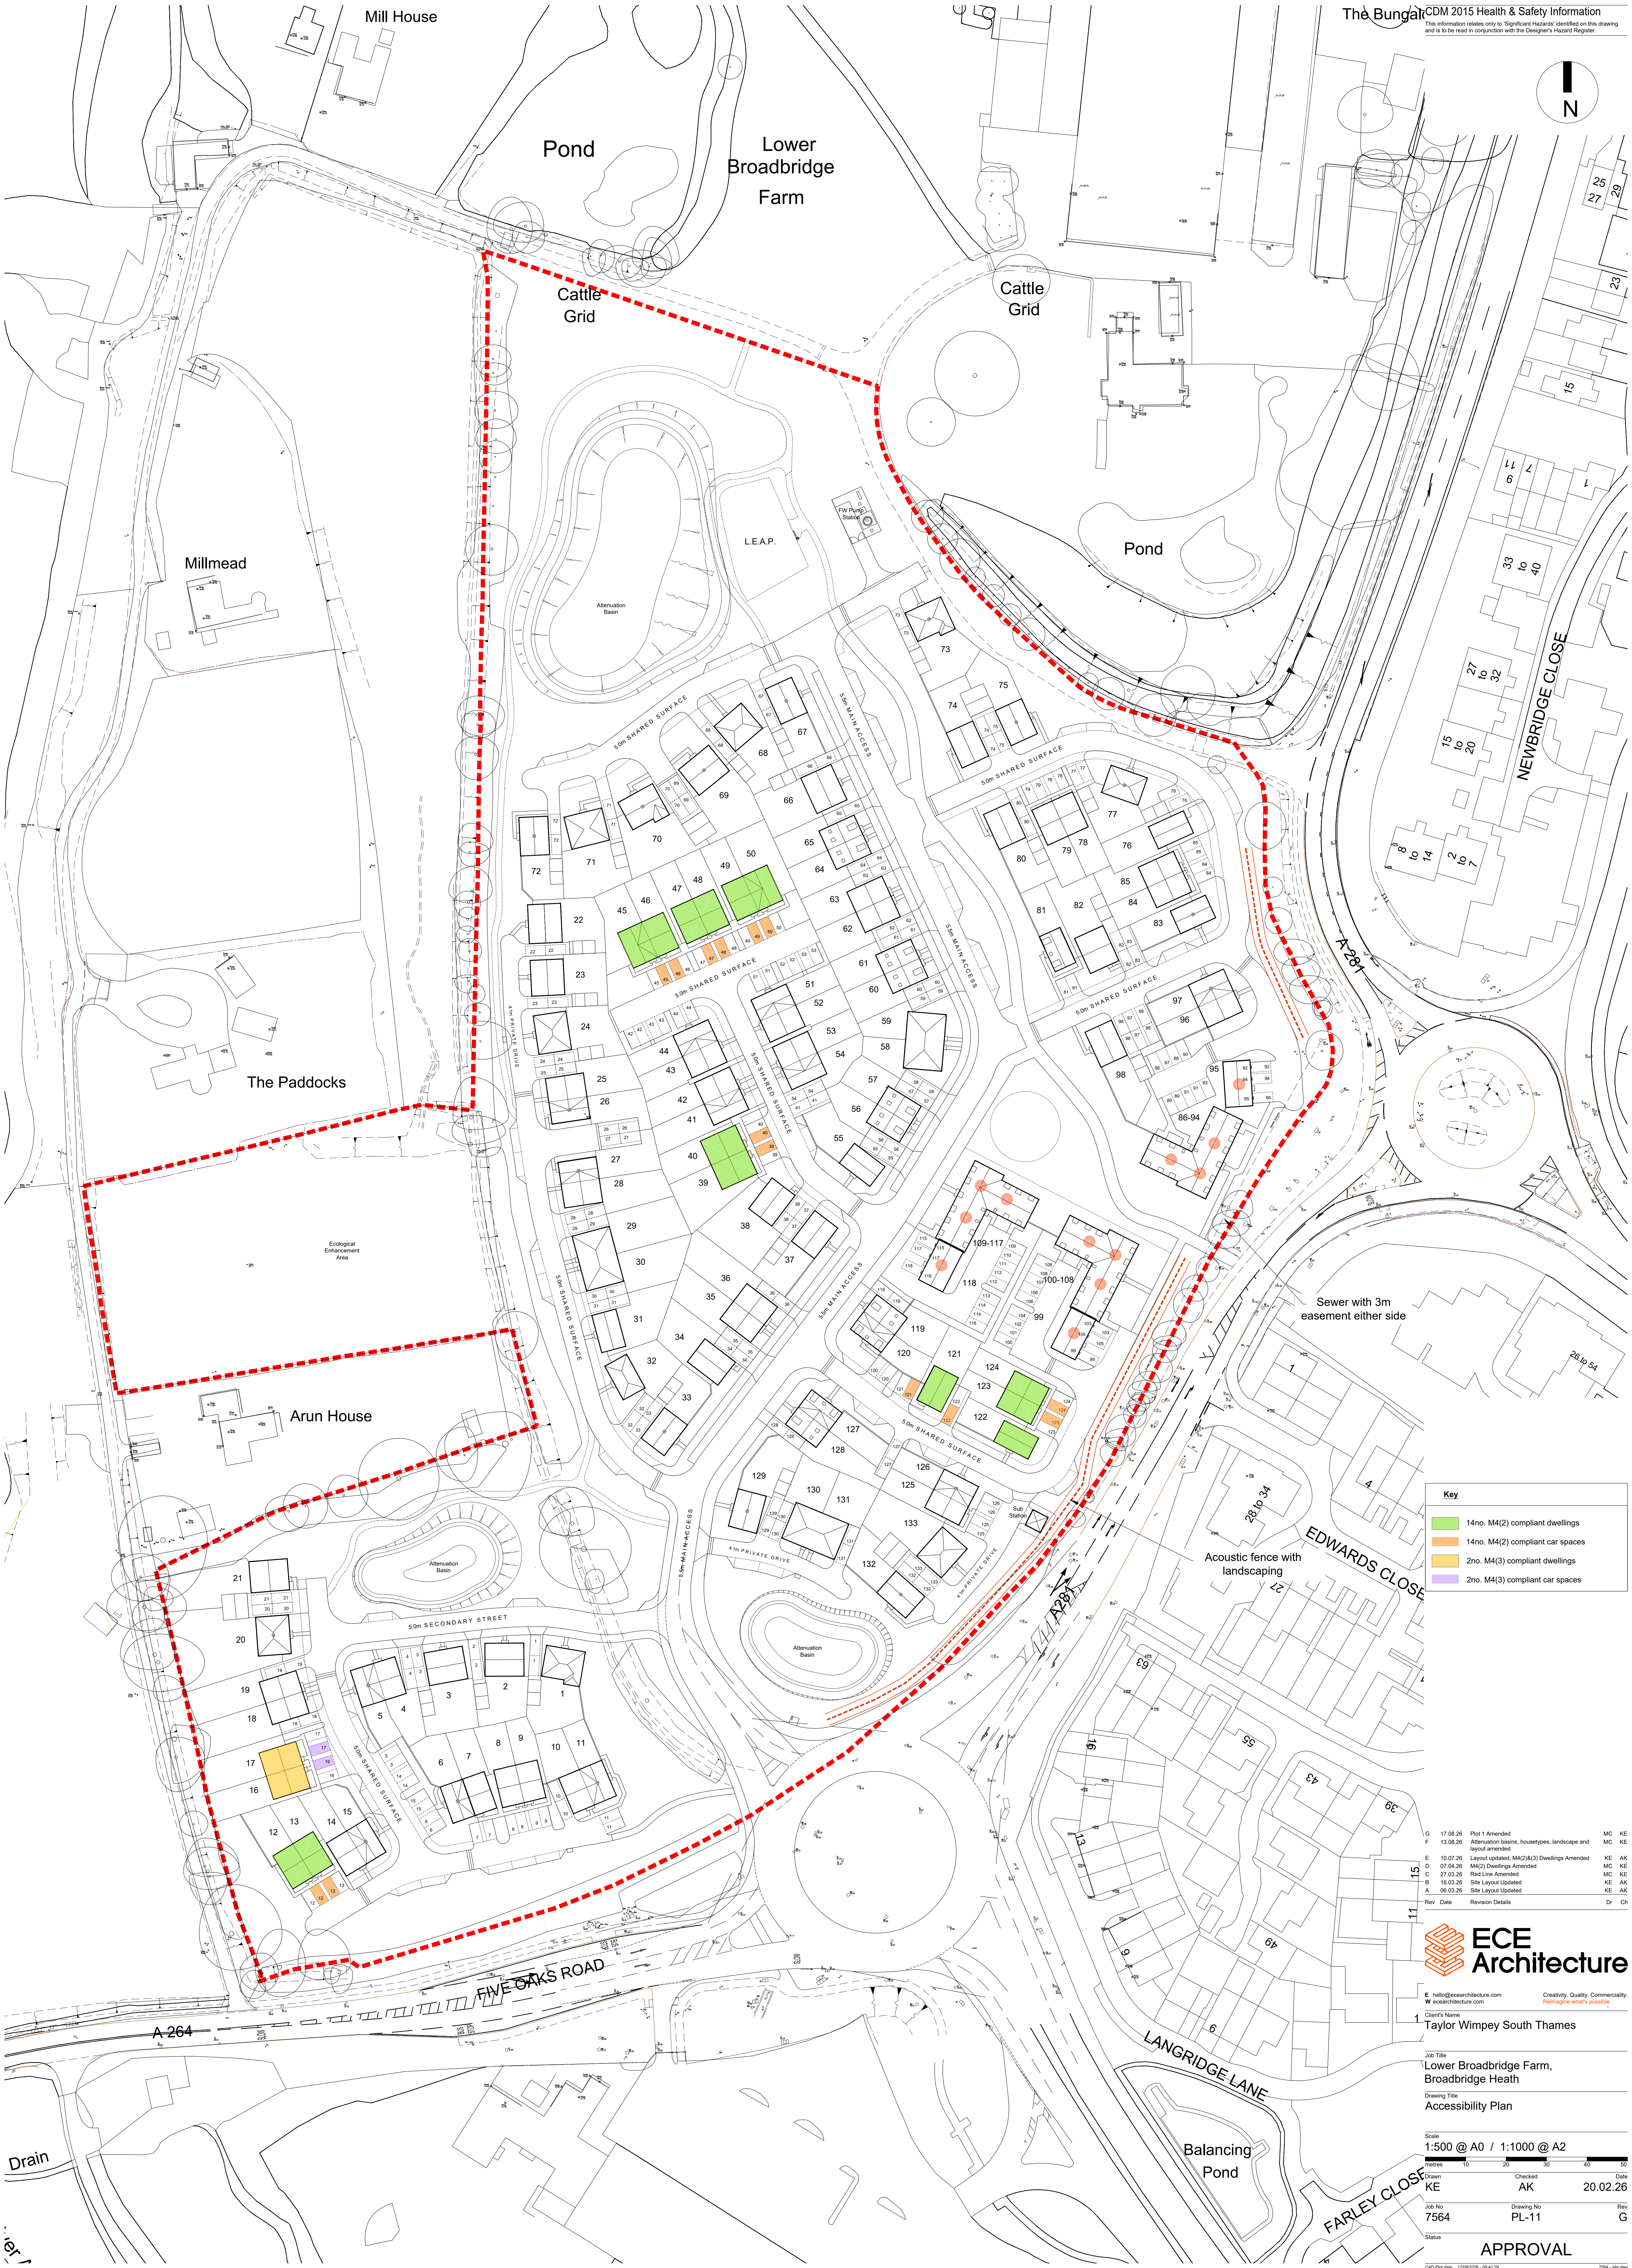

Key	
	14no. M4(2) compliant dwellings
	14no. M4(2) compliant car spaces
	2no. M4(3) compliant dwellings
	2no. M4(3) compliant car spaces

Rev	Date	Revision Details	Dr	Ch
G	17.08.26	Plot 1 Amended	MC	KE
F	13.08.26	Attenuation basins, house types, landscape and layout amended	MC	KE
E	10.07.26	Layout updated, M4(2)(3) Dwellings Amended	KE	AK
D	07.04.26	M4(2) Dwellings Amended	MC	KE
C	27.03.26	Red Line Amended	MC	KE
B	16.03.26	Site Layout Updated	KE	AK
A	06.03.26	Site Layout Updated	KE	AK

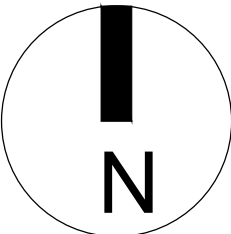

Client's Name
Taylor Wimpey South Thames

Job Title
Lower Broadbridge Farm, Broadbridge Heath

Drawing Title
Accessibility Plan

Drawn	Checked	Date
KE	AK	20.02.26
Job No	Drawing No	Rev
7564	PL-11	G

Status
APPROVAL