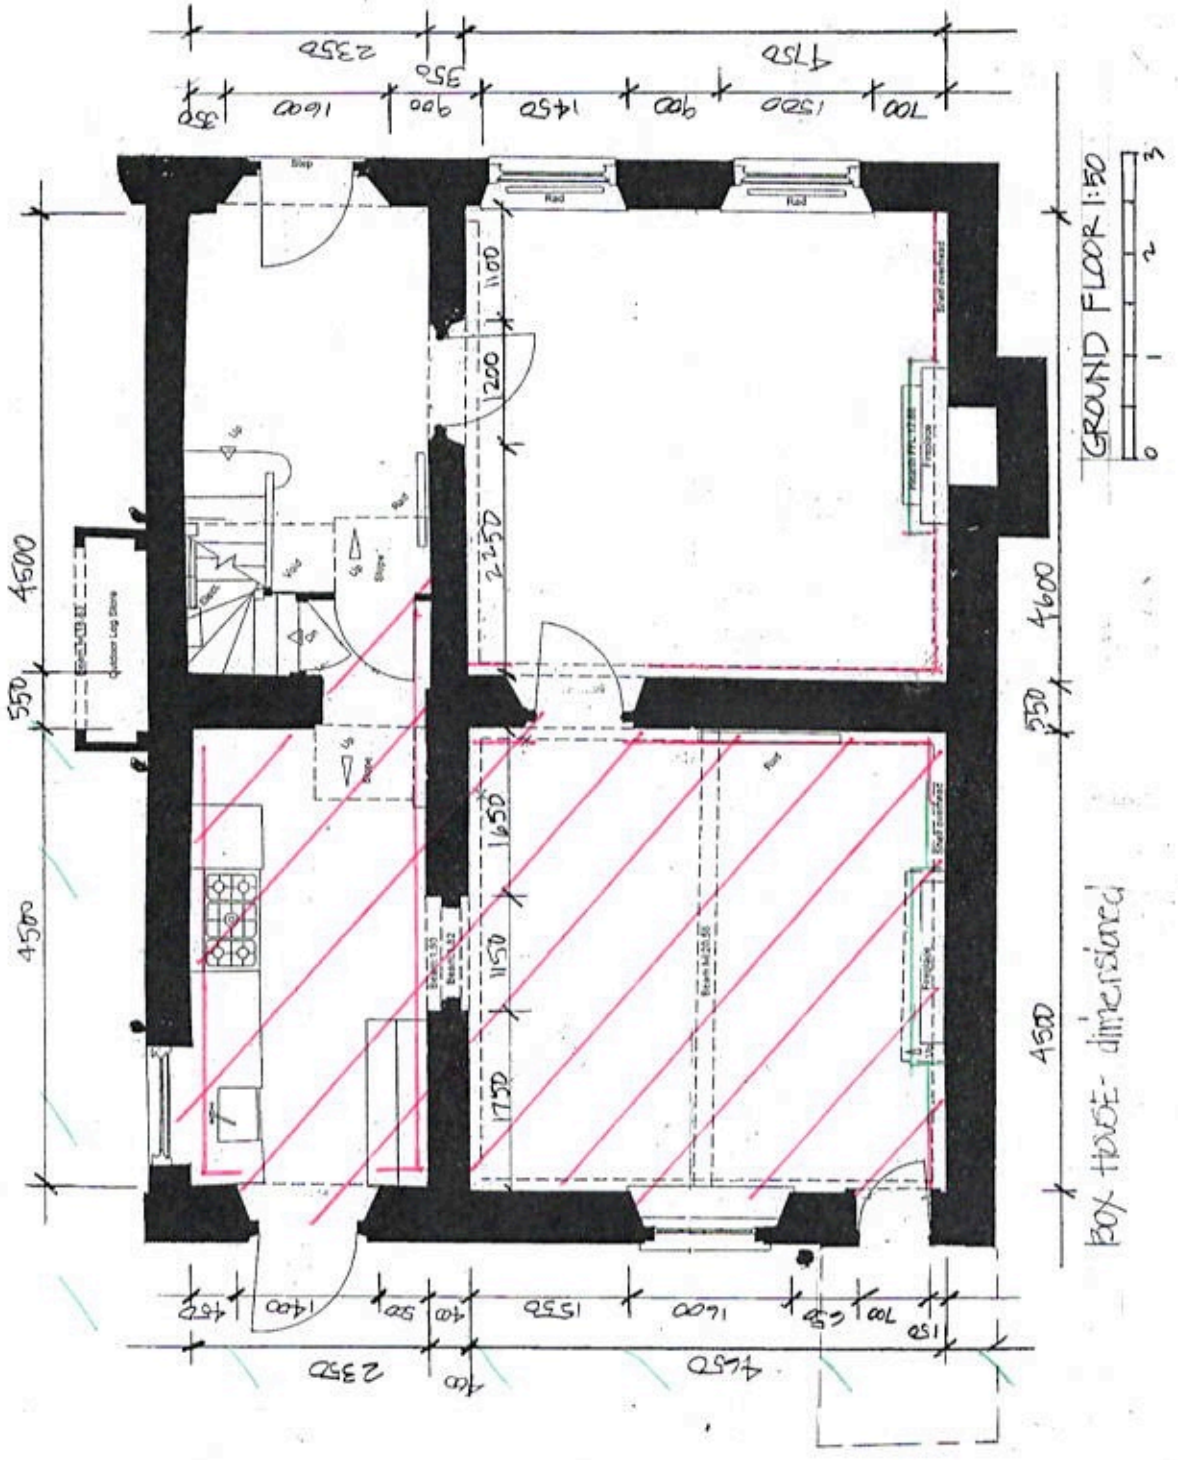


Reduce Ground levels.

Install HDPM Membrane and all associated work.

Install floor membrane and all associated work