



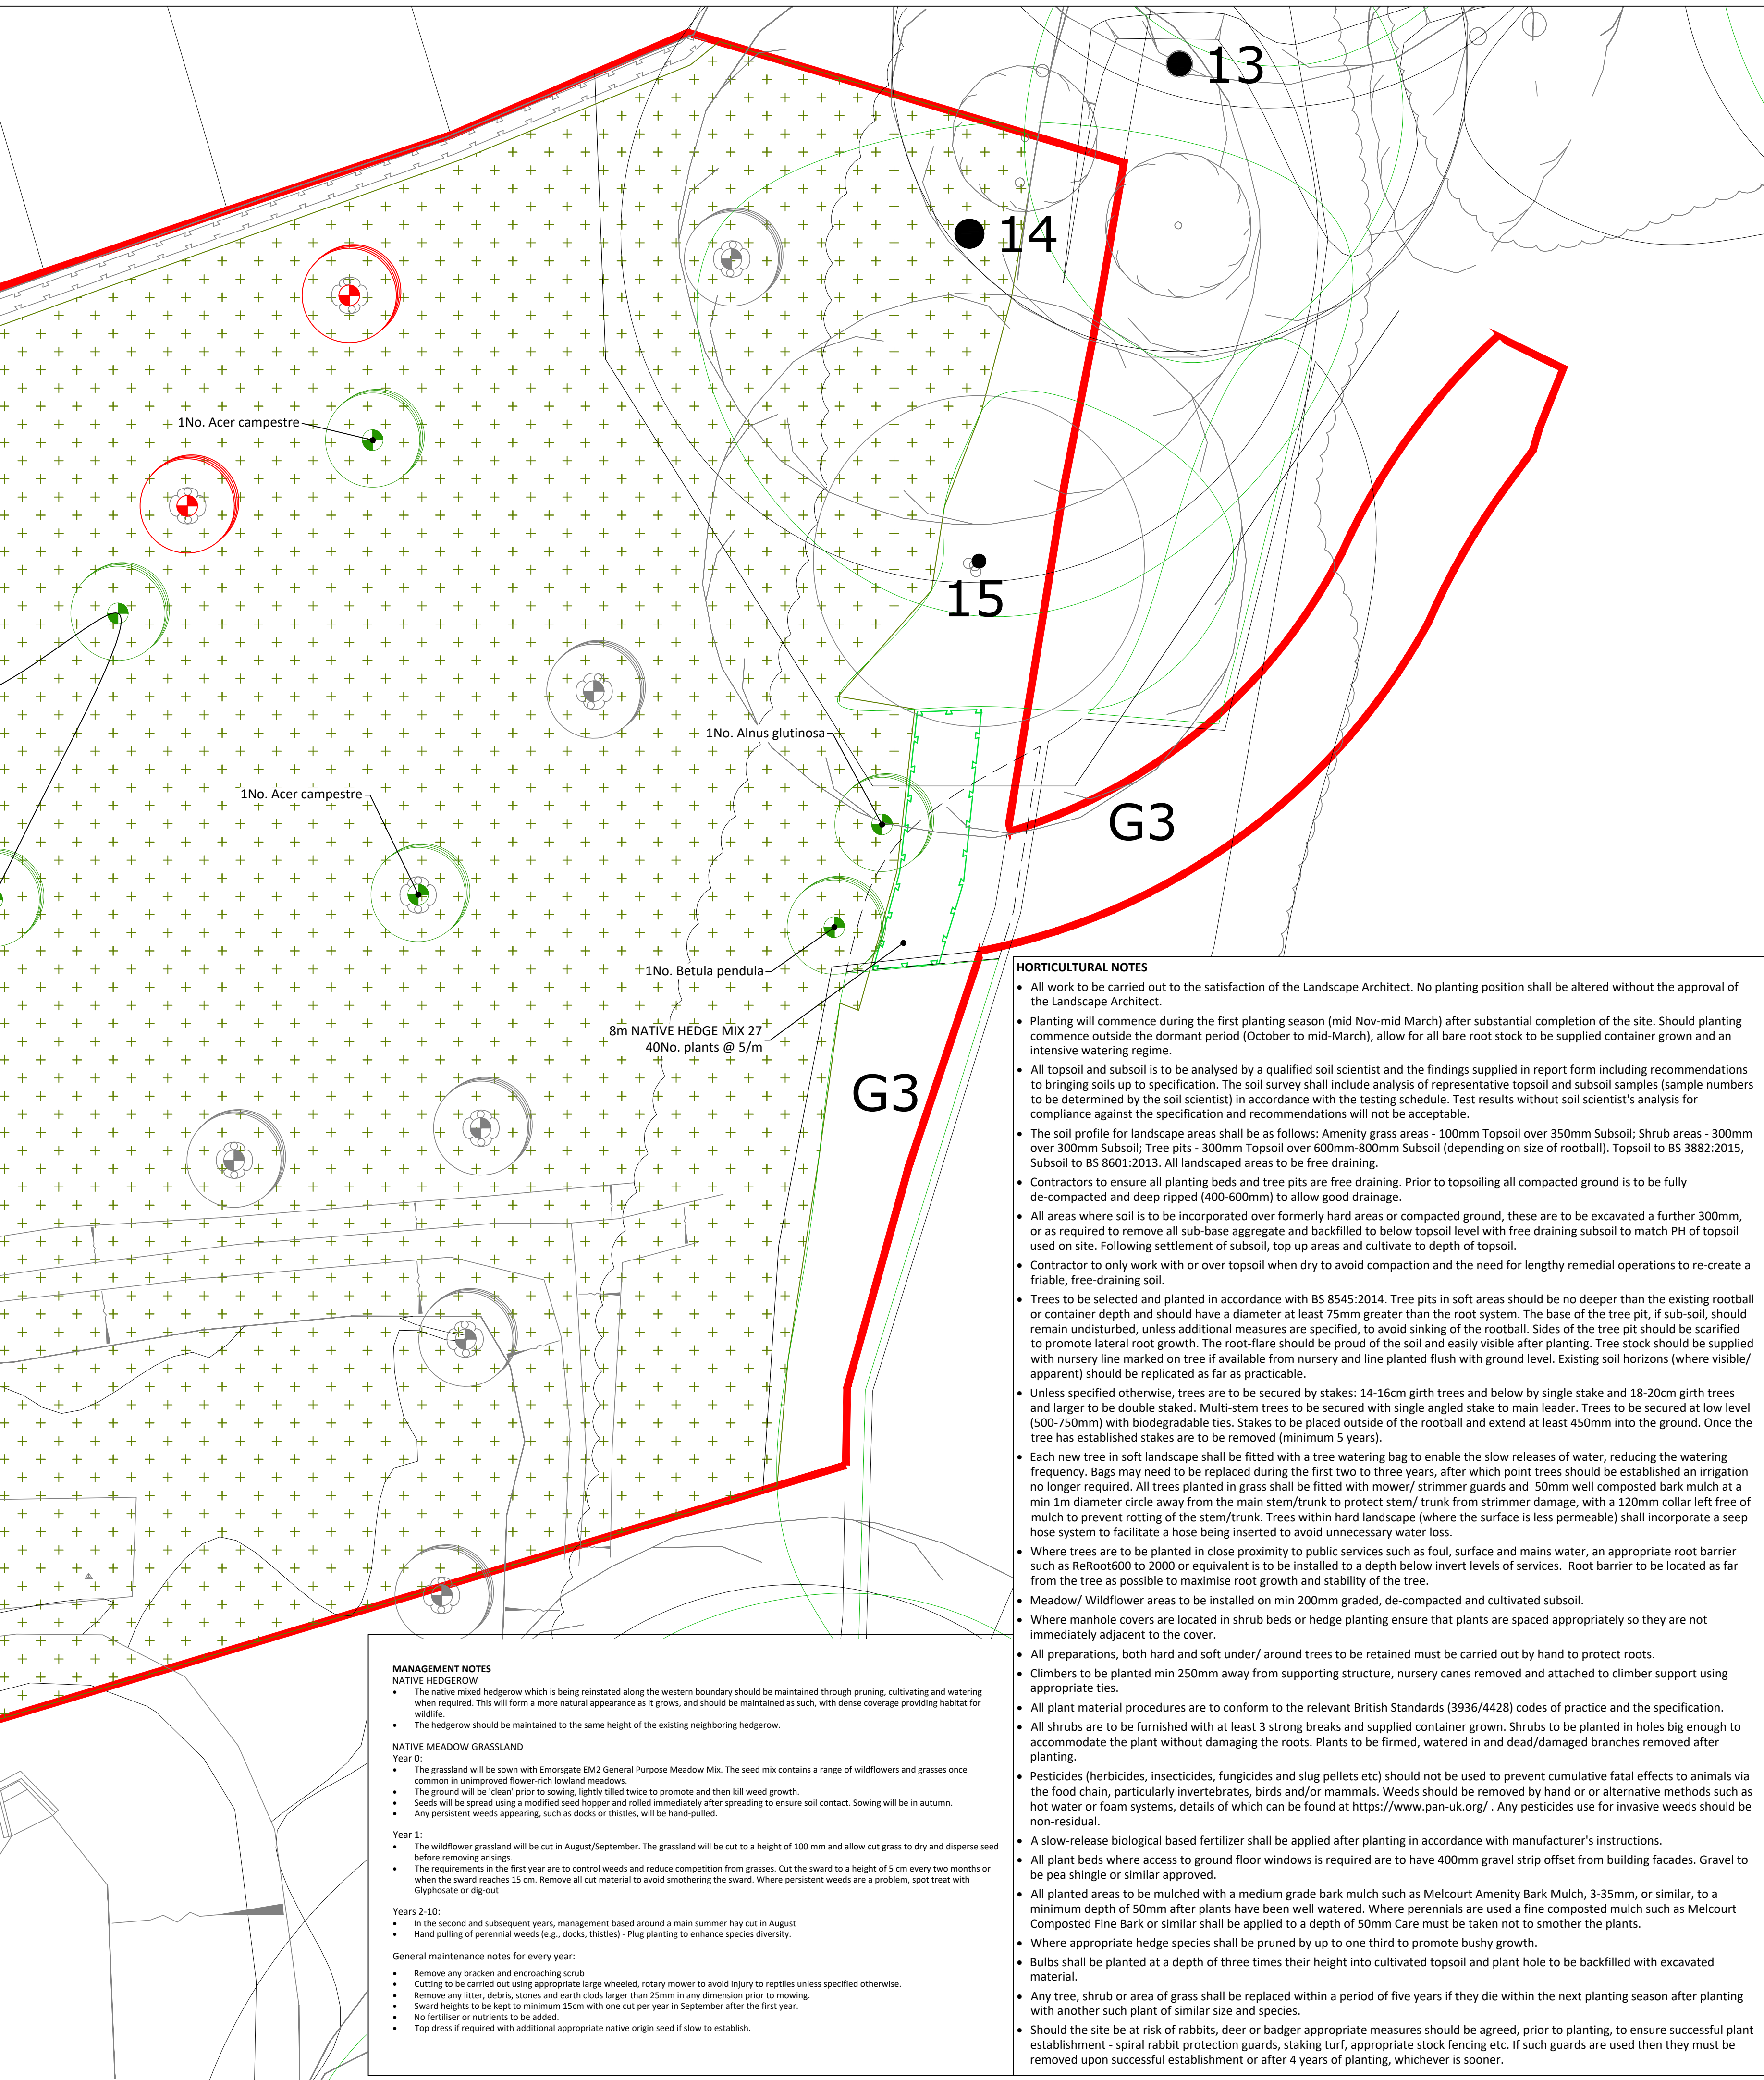

APAL FILE REFERENCE
3360-APA-ZZ-XX-PP-L-2008.dwg

Notes
This drawing is subject to copyright.
Do not scale from this drawing.

Based on drawing by Ardent
Drawing number 2303711_B-SK04D

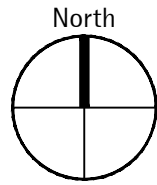

LEGEND

- Application boundary
- Existing Vegetation to be retained, refer to arboricultural drawings for RPA's and tree protection
- Existing Hedgerow
- Proposed tree
- Existing retained tree Indicative locations only
- General purpose meadow mix; EM2 Emorgate or equivalent. To areas disturbed by the removal the cabin

P01	First planning issue	11/12/25	CG	TB
P00.03	Existing trees coordinated, additional tree added	04/12/25	TB	TB
P00.02	Draft issue	03/12/25	TB	TB
P00.01	Draft issue for comments	28/11/25	CG	TB
Rev	Description	Date	Drawn	Checked

PLANNING

Allen Pyke	020 8549 3434 www.allenpyke.co.uk design@allenpyke.co.uk A registered partner of the Landscape Institute
Client Bellway Homes Limited South London	Scale 1:100@A1
Project Duckmoor, Billinghamurst	Project No 3360
Drawing Title Detailed Planting Plan Sales Area Reinstatement plan	Date 28/11/25 By/Chk CG/TB
Drawing Number 3360-APA-ZZ-XX-PP-L-2008	Revision P01