
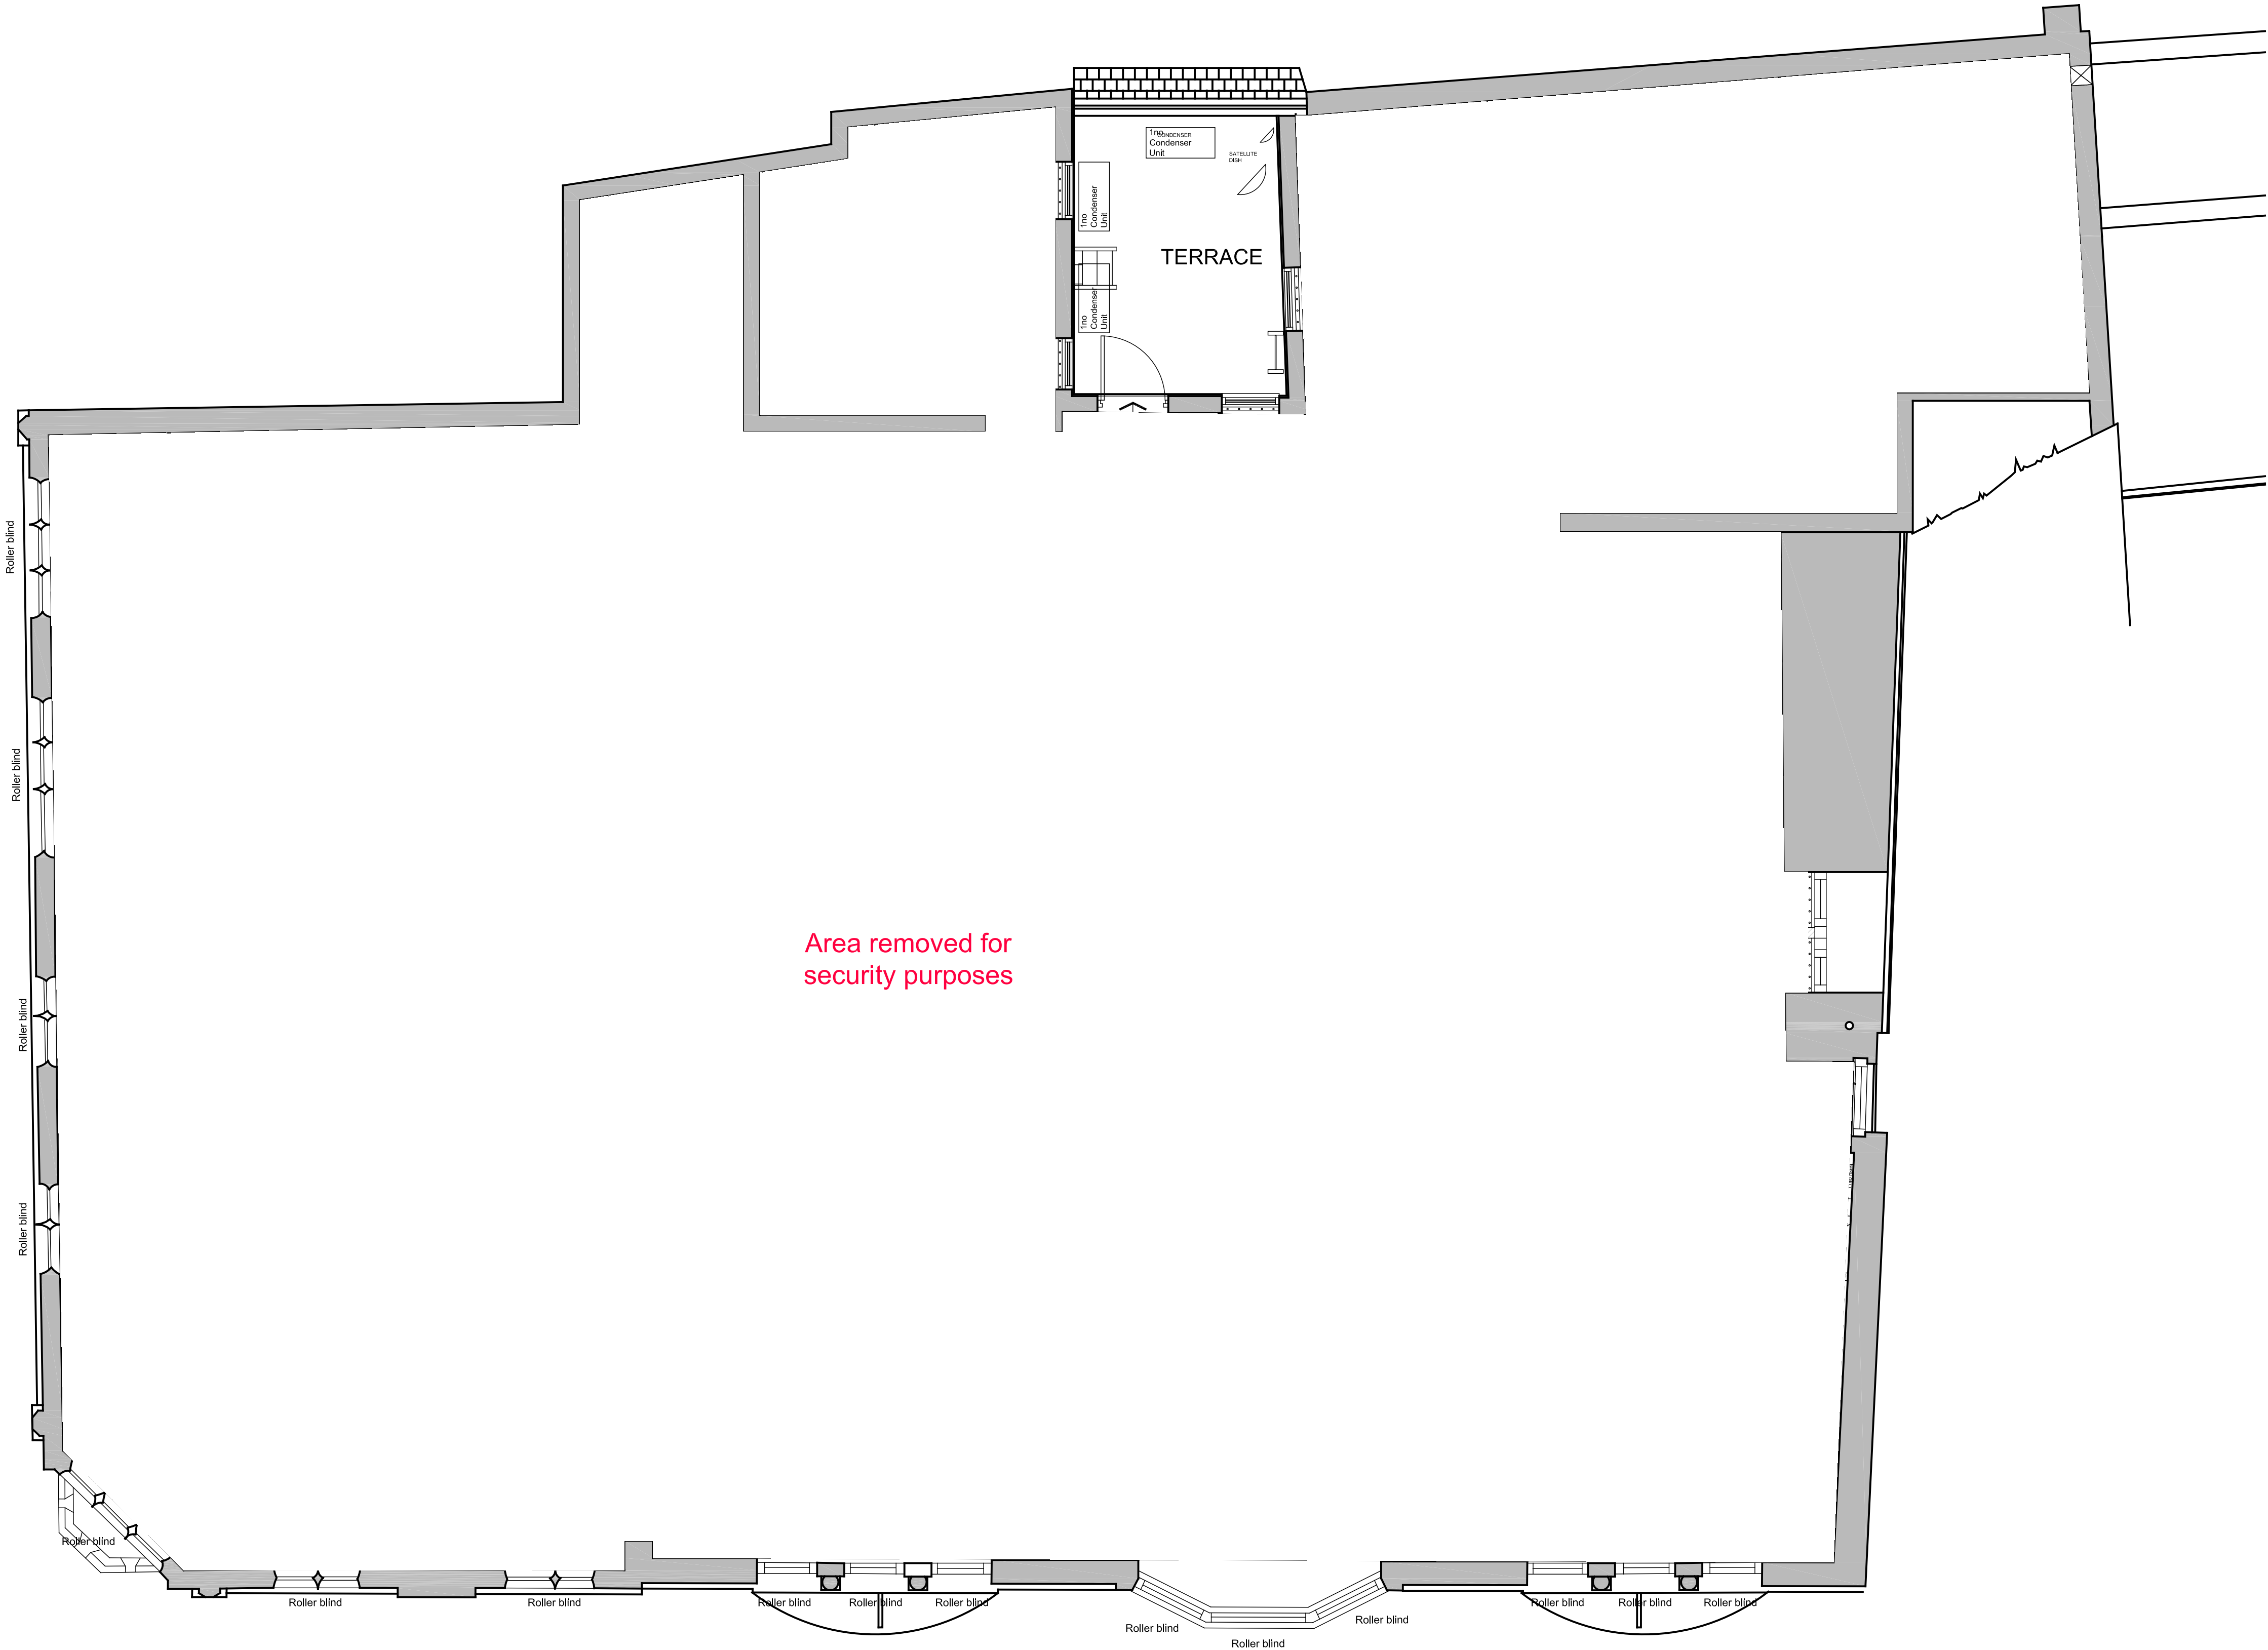


STATUTORY STATUS	
LISTED	NO
CONSERVATION	YES

SCALE

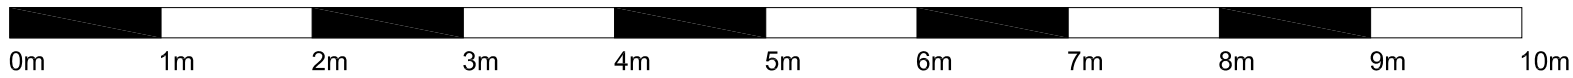

B	09/07/2025	Pin boards and gallery picture frames added.	PC
A	02/07/2025	Door numbers added. Drawing updated following site survey.	PC
REV	DATE	REVISION	INITIALS

MCLENNAN
ARCHITECTURE & INTERIORS

FIRST FLOOR
39 LUDGATE HILL
LONDON
EC4M 7JN

E-mail: info@mclarchitects.co.uk

LLOYDS BANKING GROUP

ALL DIMENSIONS TO BE VERIFIED PRIOR TO COMMENCING WORK. DRAWING TO
BE READ IN CONJUNCTION WITH PROJECT SPECIFICATIONS.

THIS DRAWING IS THE PROPERTY OF LLOYDS BANKING GROUP AND COPYRIGHT IS RESERVED BY THEM. THE DRAWING IS ISSUED ON CONDITION THAT IT IS NOT COPIED OR DISCLOSED BY OR TO ANY UNAUTHORISED PERSONS WITHOUT PRIOR CONSENT IN WRITING TO LLOYDS BANKING GROUP - GROUP PROPERTY. ALL MODIFIED DRAWINGS SHOULD BE RETURNED TO LLOYDS BANKING GROUP.

GROUP PROPERTY

BRISTOL - PO Box 112, Canons House, Canons Way, BRISTOL, BS99 7LB
EDINBURGH - Sighthill South, 12 Bankhead Crossway South, EDINBURGH, EH11 4EN
HALIFAX - Trinity Road, HALIFAX, West Yorkshire, HX1 2RG

PROJECT ADDRESS	SCALE
Lloyds Bank	A1 - 1:50
Horsham West St	A3 - 1:100
1 West Street Horsham	

DRAWING DESCRIPTION	12/02/2024
Second Floor Existing Layout General Arrangement Plan	DRAWN BY PC

DRAWING NUMBER	REVISION
50327300-MLA-EX-02-M2-AR-7100	B

CONFIDENTIAL

EXISTING