


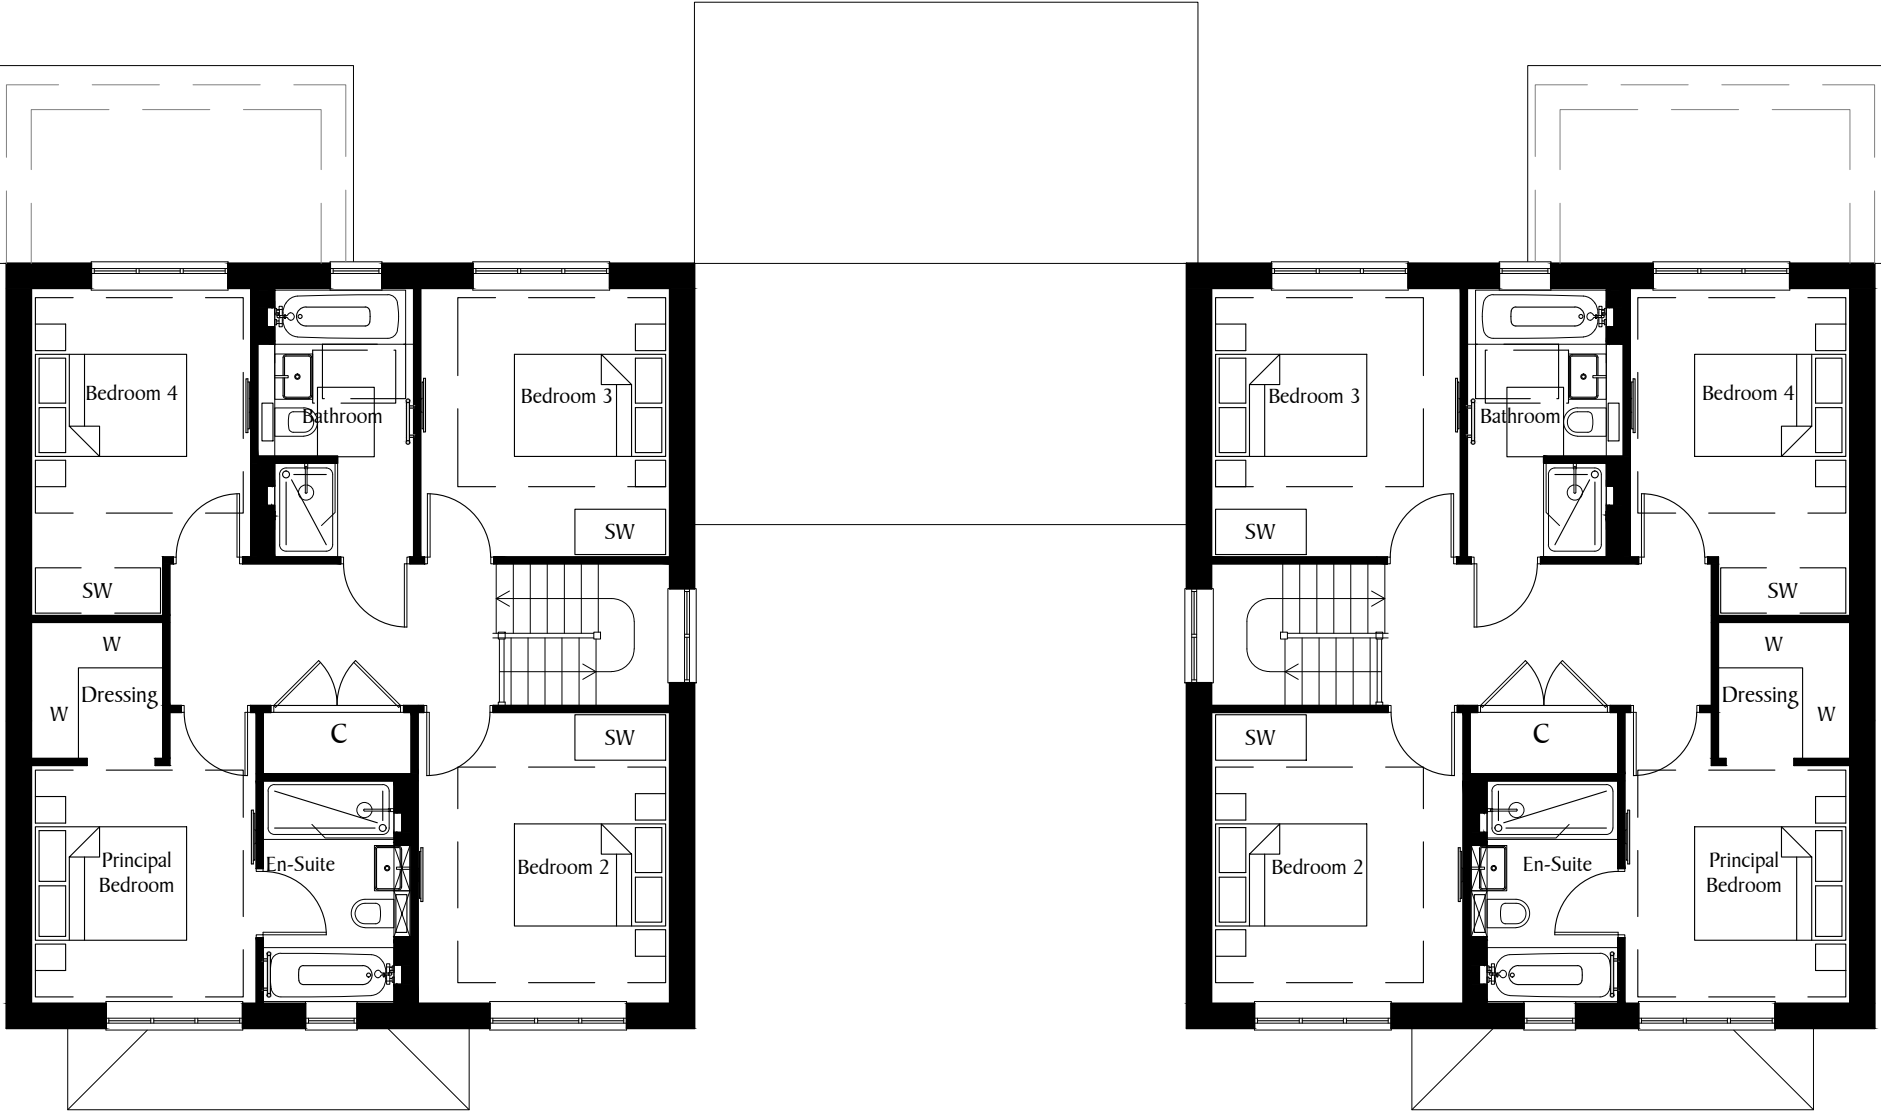

M4.15
Plot 179

M4.15
Plot 178

First Floor