


GENERAL NOTES


- 1.1. THIS DRAWING IS COPYRIGHT AND SHOULD NOT BE REPRODUCED IN WHOLE OR PART WITHOUT THE WRITTEN CONSENT OF PRICE GROUP LTD.
- 1.2. ALL DIMENSIONS TO BE CHECKED ON SITE AND CO-ORDINATE WITH RELEVANT ARCHITECTS DRAWINGS. ANY DISCREPANCIES TO BE REPORTED TO THE ENGINEER PRIOR TO CONSTRUCTION.
- 1.3. ALL DIMENSIONS IN METRES UNLESS NOTED OTHERWISE.
- 1.4. ALL LEVELS IN METRES.
- 1.5. SIZES HEREON SHALL NOT BE MODIFIED WITHOUT THE WRITTEN APPROVAL OF THE ENGINEER.
- 1.6. THIS DRAWING IS TO BE READ IN CONJUNCTION WITH ALL RELEVANT ENGINEERS DRAWINGS & SPECIFICATIONS.

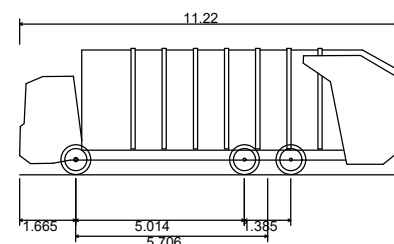

Phoenix 2 Duo Recycler (P2-15W with Elite 6x4 chassis)
Overall Length 11.22m
Overall Width 3.75m
Overall Body Height 2.53m
Min Body Ground Clearance 0.30m
Track Width 2.53m
Lock to lock time 4.00m
Kerb to Kerb Turning Radius 11.50m

Phase 3.2 A approved and application 15/12/24 and subsequent N

PROW

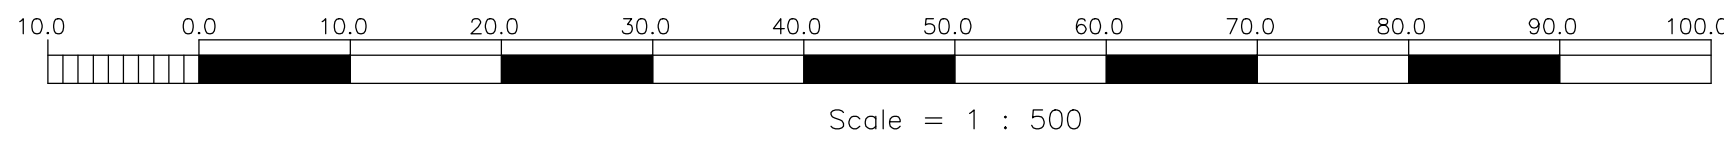

INITIAL ISSUE

BM 19.06.24 DB 19.06.24 DB 19.06.24

REVISION NOTE/COMMENT

REV. DRW BY DATE CKD BY DATE APP BY DATE



Stalliet house, 2 Nexus Park
Lyons Avenue, Ash Vale
GU12 7GE
United Kingdom
T: +44 (0)1276 700 400
E: info@patrickparsons.co.uk
W: www.patrickparsons.co.uk

Client
Berkeley Homes (Southern) Ltd

Project
Southwater, Phase 4 & 5

Drawing
Swept Paths, Refuse - Phase 5

Drawn
BM
Patrick Parsons Project No.
12345

Date
June 2024
Scale @ A0
1:500

Status Description
INFORMATION
Drawing No. (project-organiser-volume-sheet-type-revision-number)
SOU-PPC-00-XX-DR-C-0101

S2
Revision
P1