

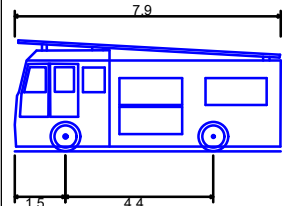


GENERAL NOTES

- 1.1. THIS DRAWING IS COPYRIGHT AND SHOULD NOT BE REPRODUCED IN WHOLE OR PART WITHOUT THE WRITTEN CONSENT OF PRICE GROUP LTD.
- 1.2. ALL DIMENSIONS TO BE CHECKED ON SITE AND CO-ORDINATE WITH RELEVANT ARCHITECTS DRAWINGS. ANY DISCREPANCIES TO BE REPORTED TO THE ENGINEER PRIOR TO CONSTRUCTION.
- 1.3. ALL DIMENSIONS IN METRES UNLESS NOTED OTHERWISE.
- 1.4. ALL LEVELS IN METRES.
- 1.5. SIZES HEREON SHALL NOT BE MODIFIED WITHOUT THE WRITTEN APPROVAL OF THE ENGINEER.
- 1.6. THIS DRAWING IS TO BE READ IN CONJUNCTION WITH ALL RELEVANT ENGINEERS DRAWINGS & SPECIFICATIONS.

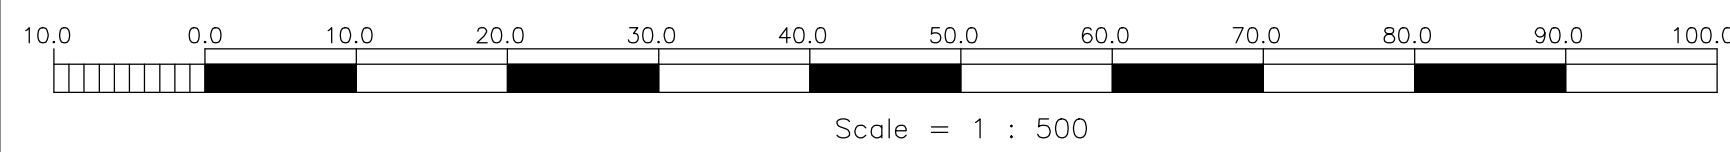

Pumping Appliance
Overall Length 7.900m
Overall Width 2.500m
Overall Body Height 2.500m
Overall Ground Clearance 0.100m
Track Width 2.500m
Lock to Lock 4.500m
Kurb to Kurb Turning Radius 7.750m

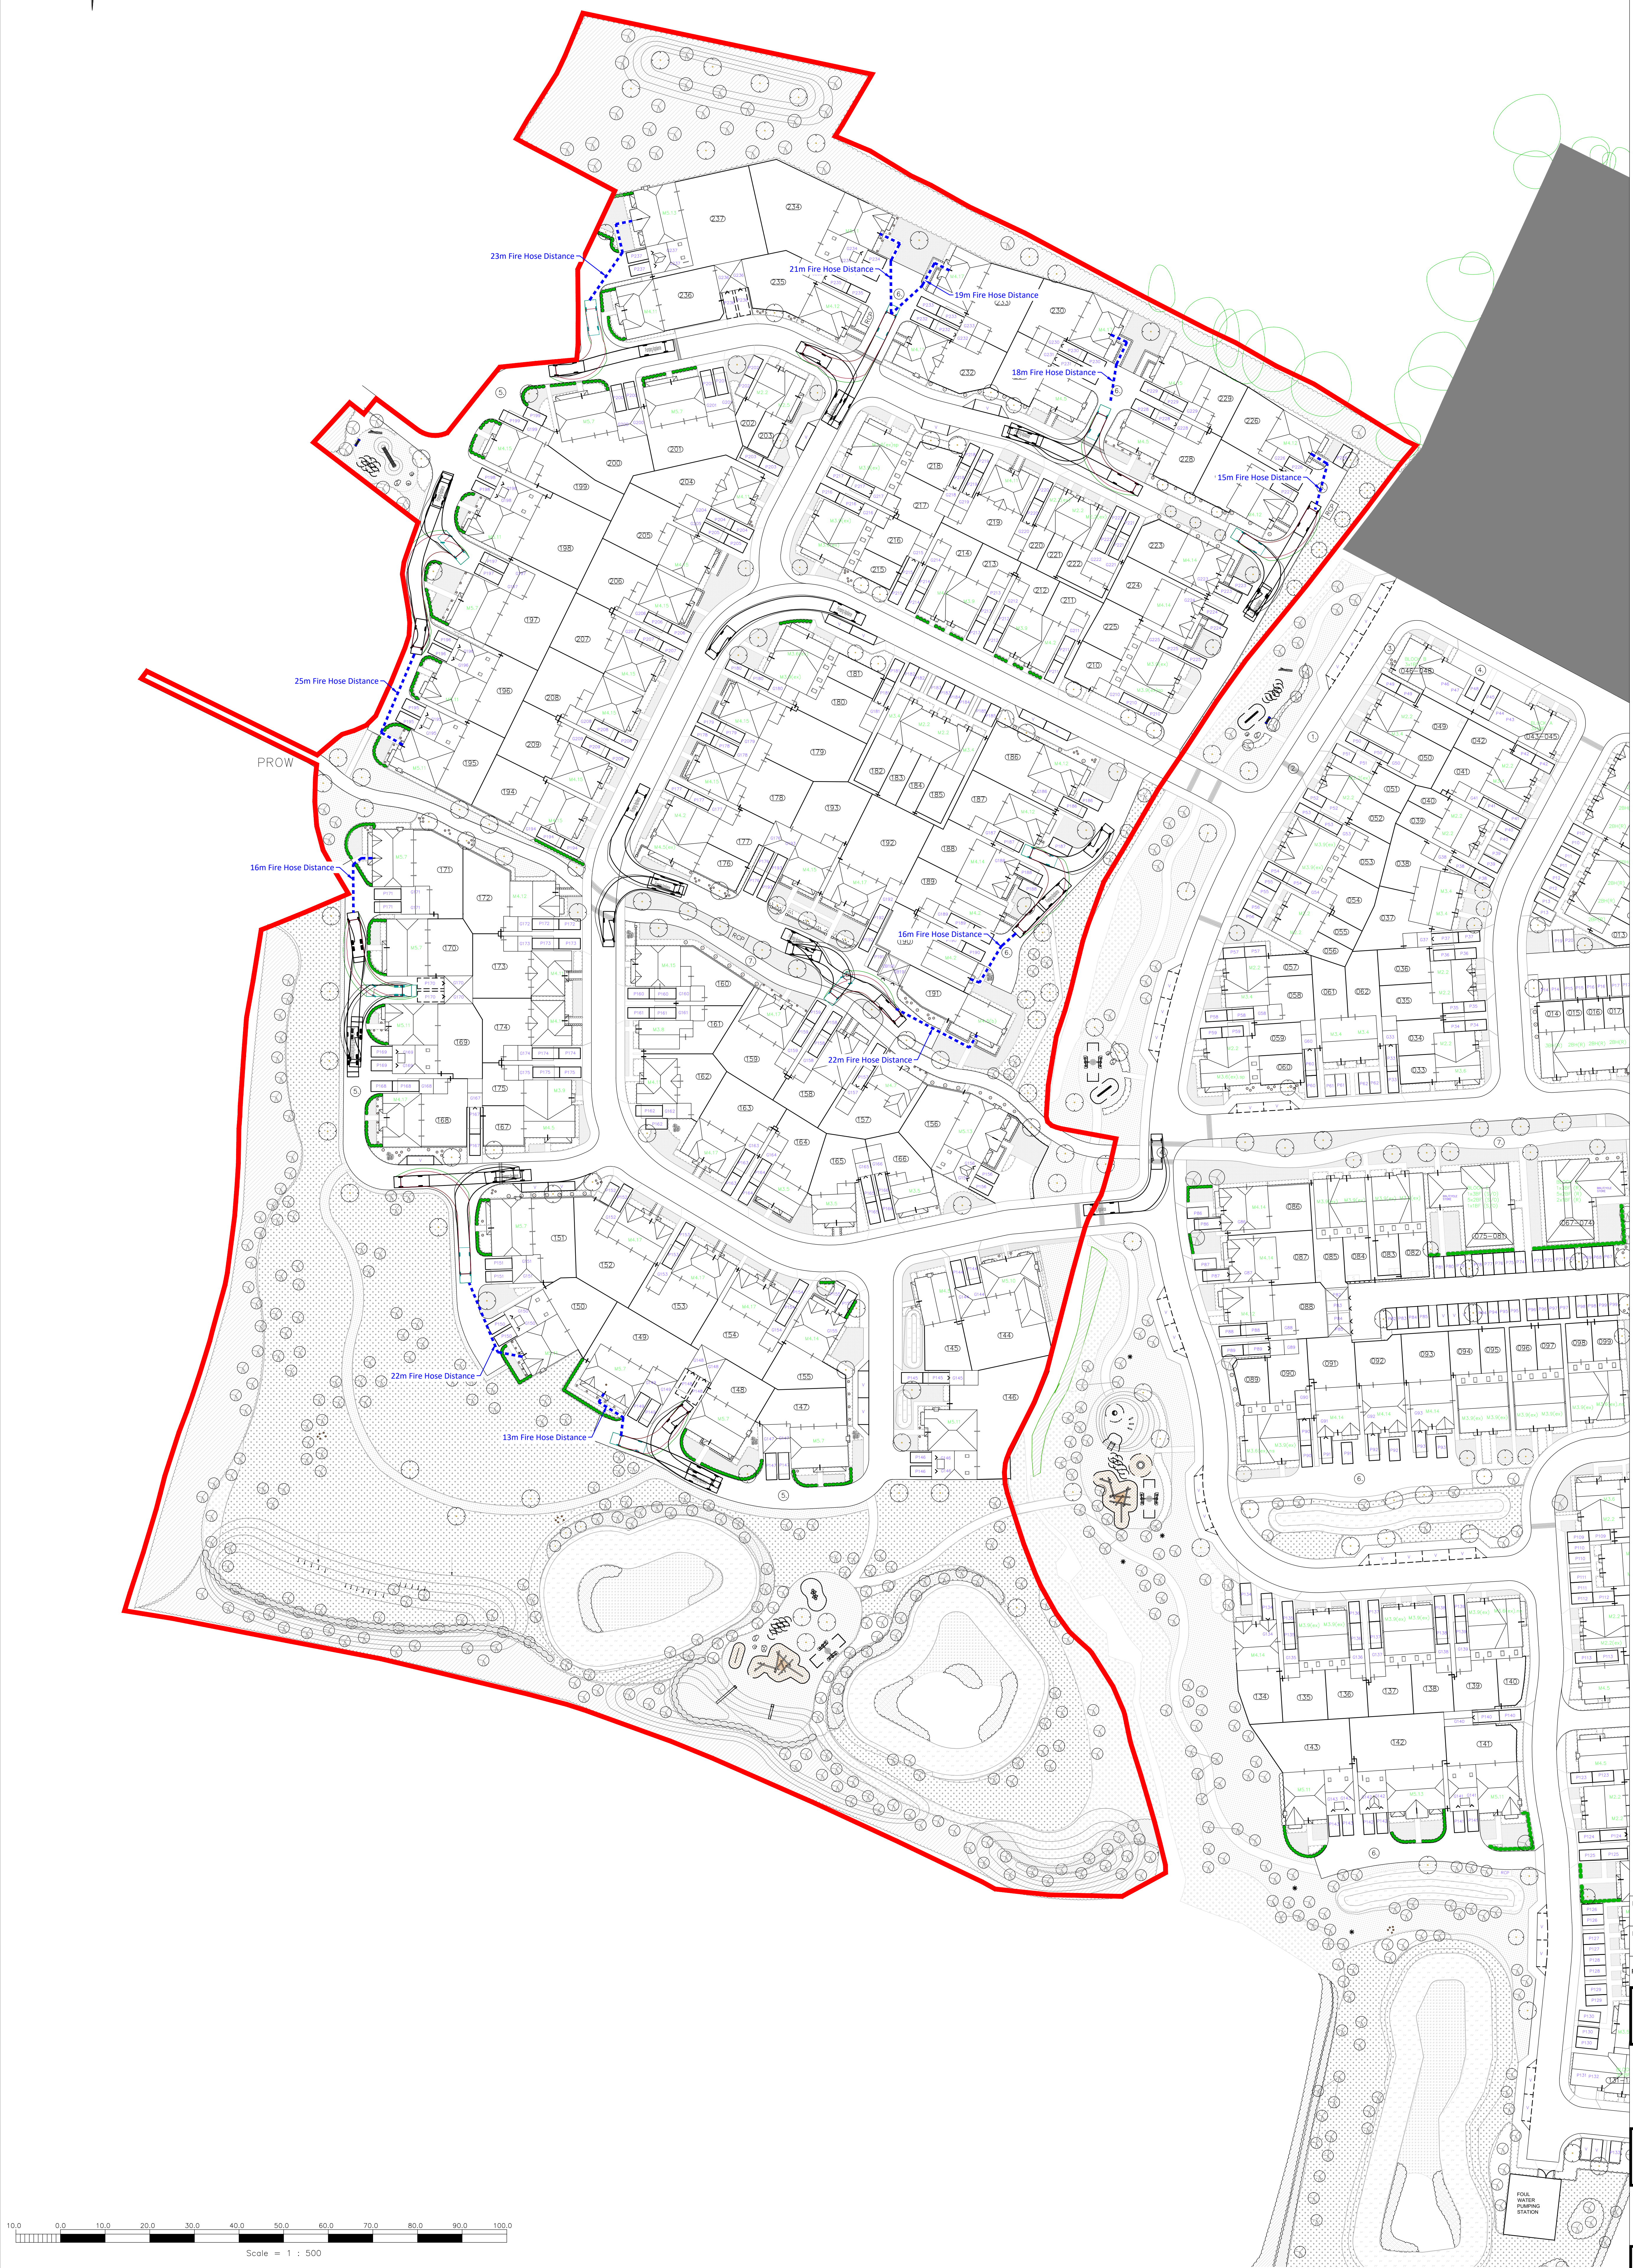

HOSE DISTANCES ADDED:				
P2	BM	24.06.24	DB	24.06.24
P1	INITIAL ISSUE			
REV	BM	19.06.24	DB	19.06.24
REVISION NOTE/COMMENT				
REV	DRW BY	DATE	CHK BY	DATE
	APP BY	DATE		



Stalliet house, 2 Nexus Park
Lyons Avenue, Ash Vale
GU12 9GE
United Kingdom
T: +44 (0)1276 700 400
E: info@patrickparsons.co.uk
W: www.patrickparsons.co.uk

Client:
Berkeley Homes (Southern) Ltd

Project:
Southwater, Phase 4 & 5

Drawing:
Swept Paths, Fire Tender - Phase 5

Drawn BM	Date June 2024
Patrick Parsons Project No. 12345	Scale @ A0 1:500

Status Description	
INFORMATION	S2
Drawing No. (project-organiser-volume-sheet-type-revision-number)	Revision
SOU-PPC-00-XX-DR-C-0100	P2