
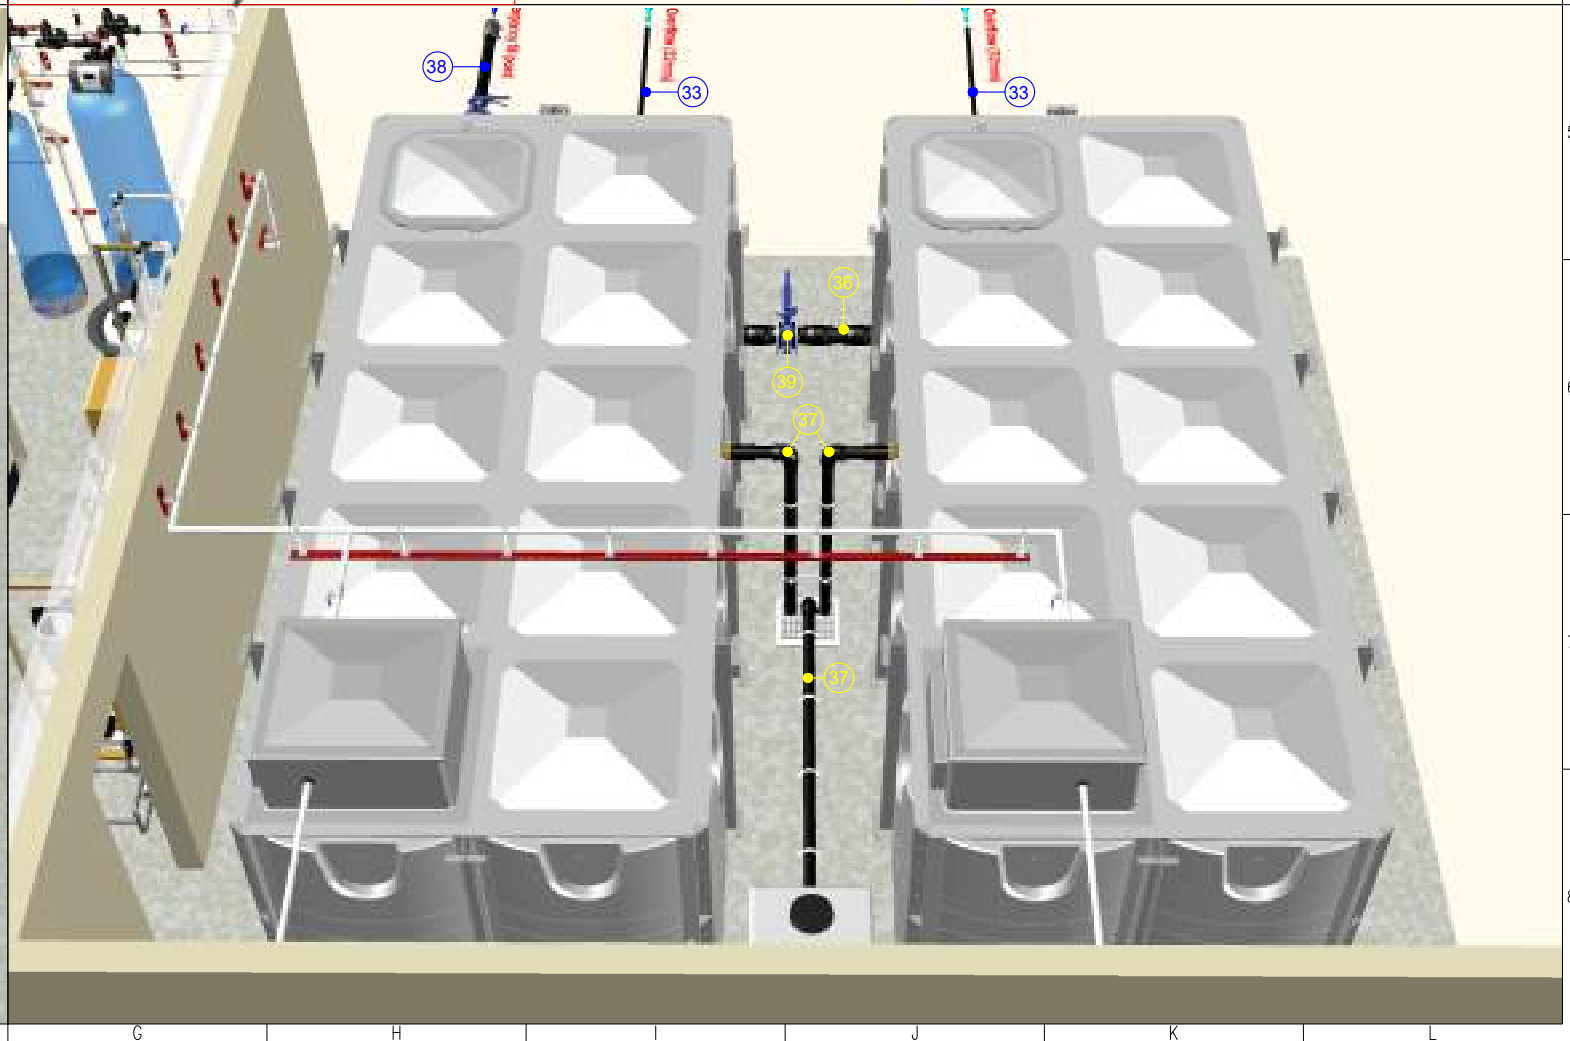
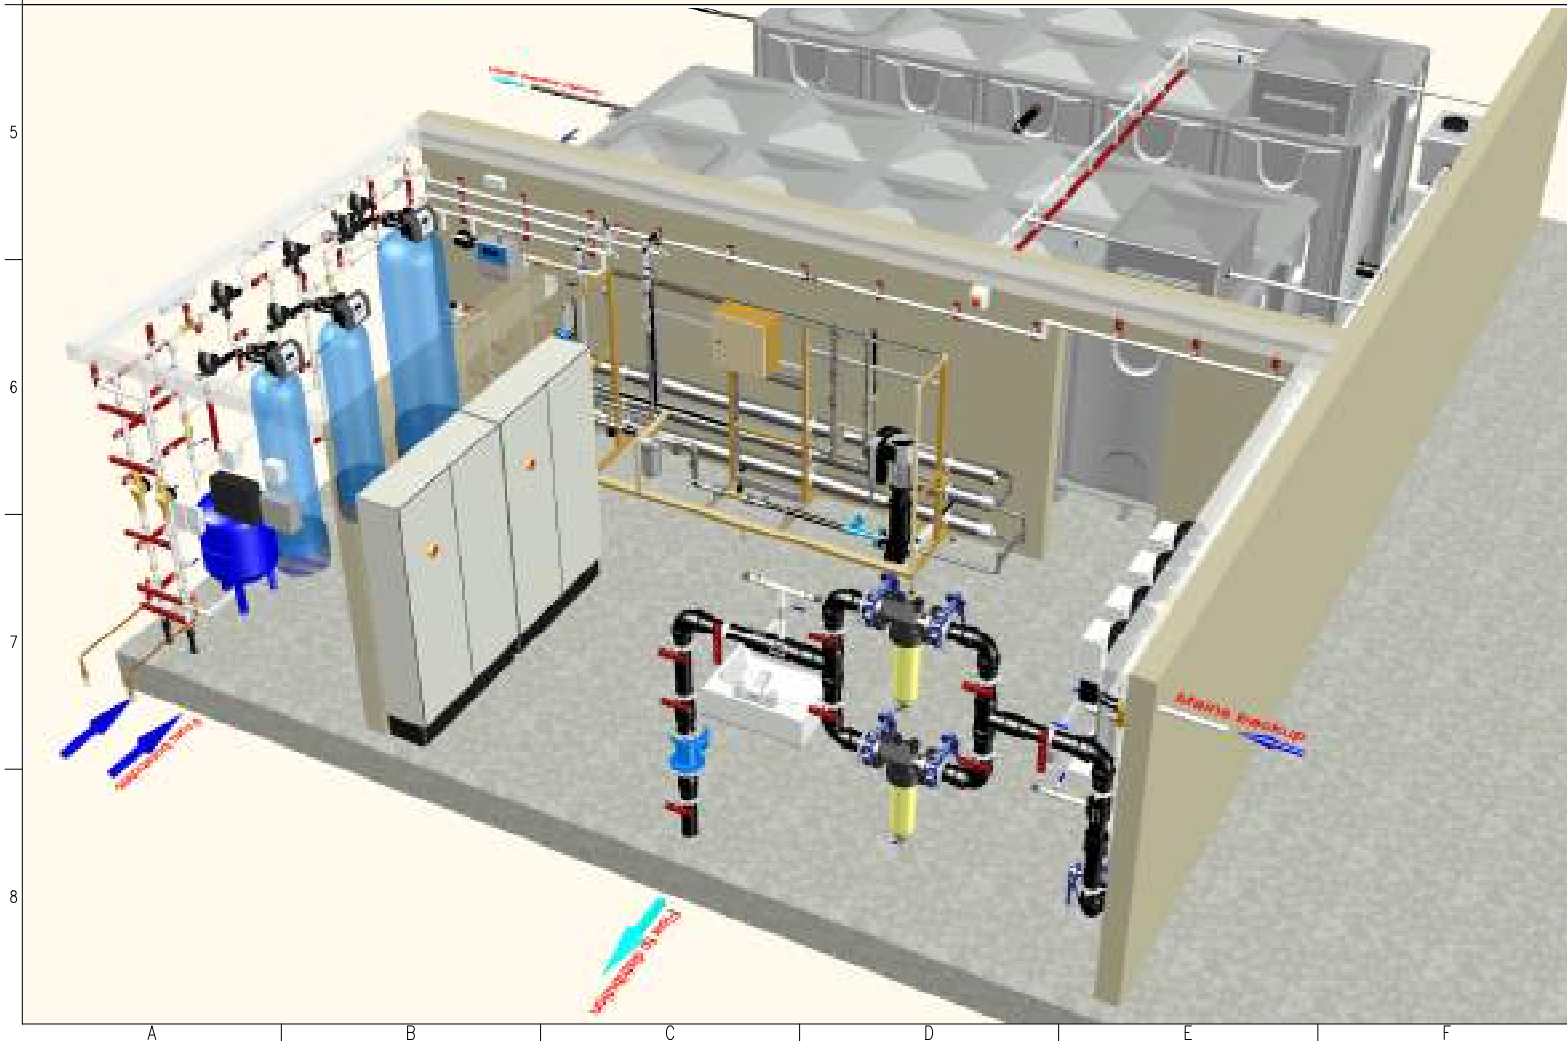


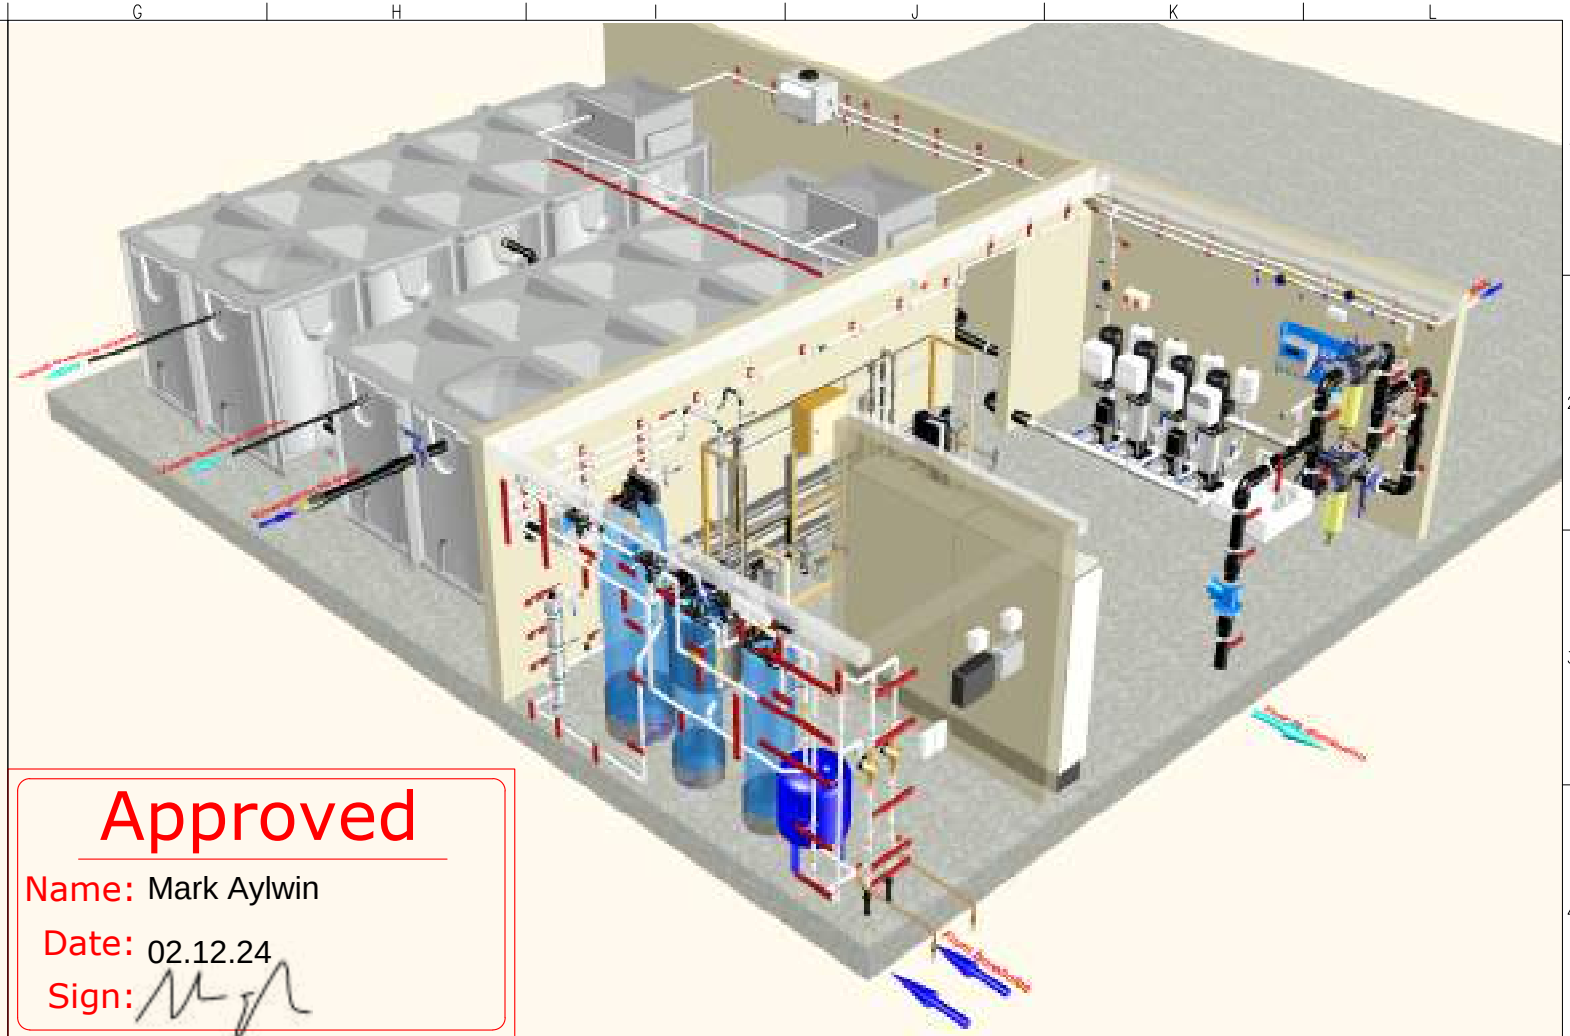

Notes:

Title:	BH1422 - Model overview		
Client:	Inspired Villages		
Date:	1/11/2024		
Revision:	Rev000	Sheet:	1 of 2



Drawn:	Mr Adam Hardiman	 BOSSHOLES & GROUND SOURCE
Indicative layout for design purposes only. Final position to be confirmed on site. Drawing is not to be scaled.		

Approved

Name:

Date:

Sign:

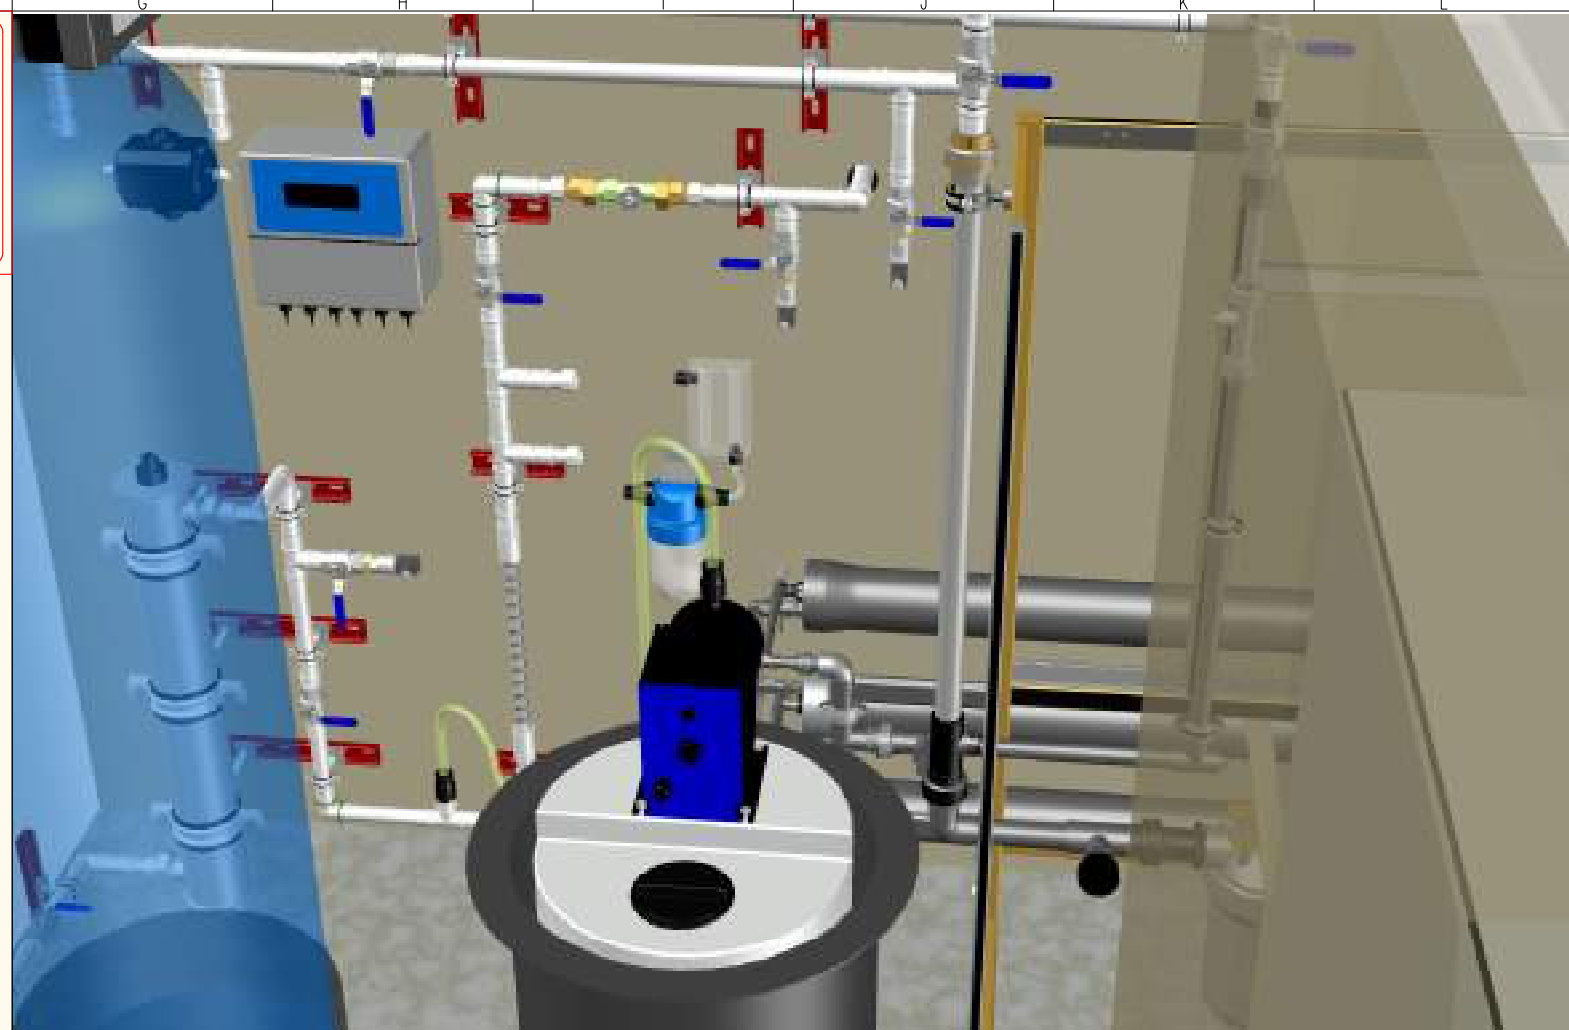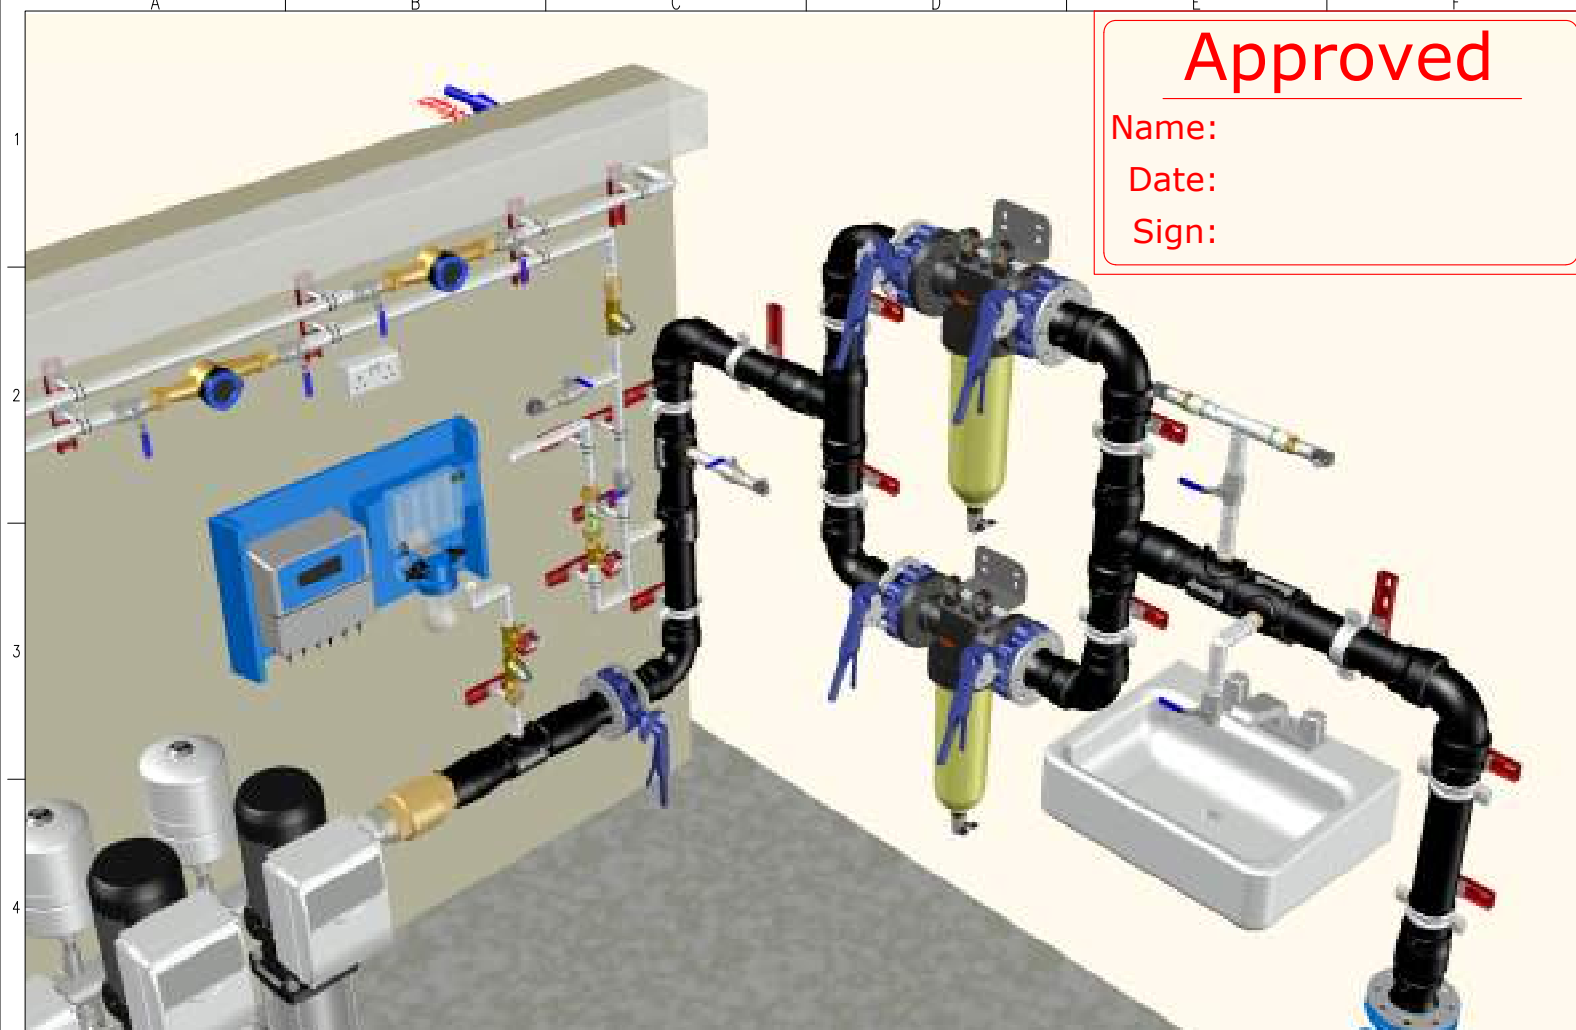

Notes:					Title: BH1422 - Model overview		Drawn: Mr Adam Hardiman		
					Client: Inspired Villages				
					Date: 1/11/2024		Indicative layout for design purposes only. Final position to be confirmed on site. Drawing is not to be scaled.		
					Revision: Rev000 Sheet: 2 of 2				