


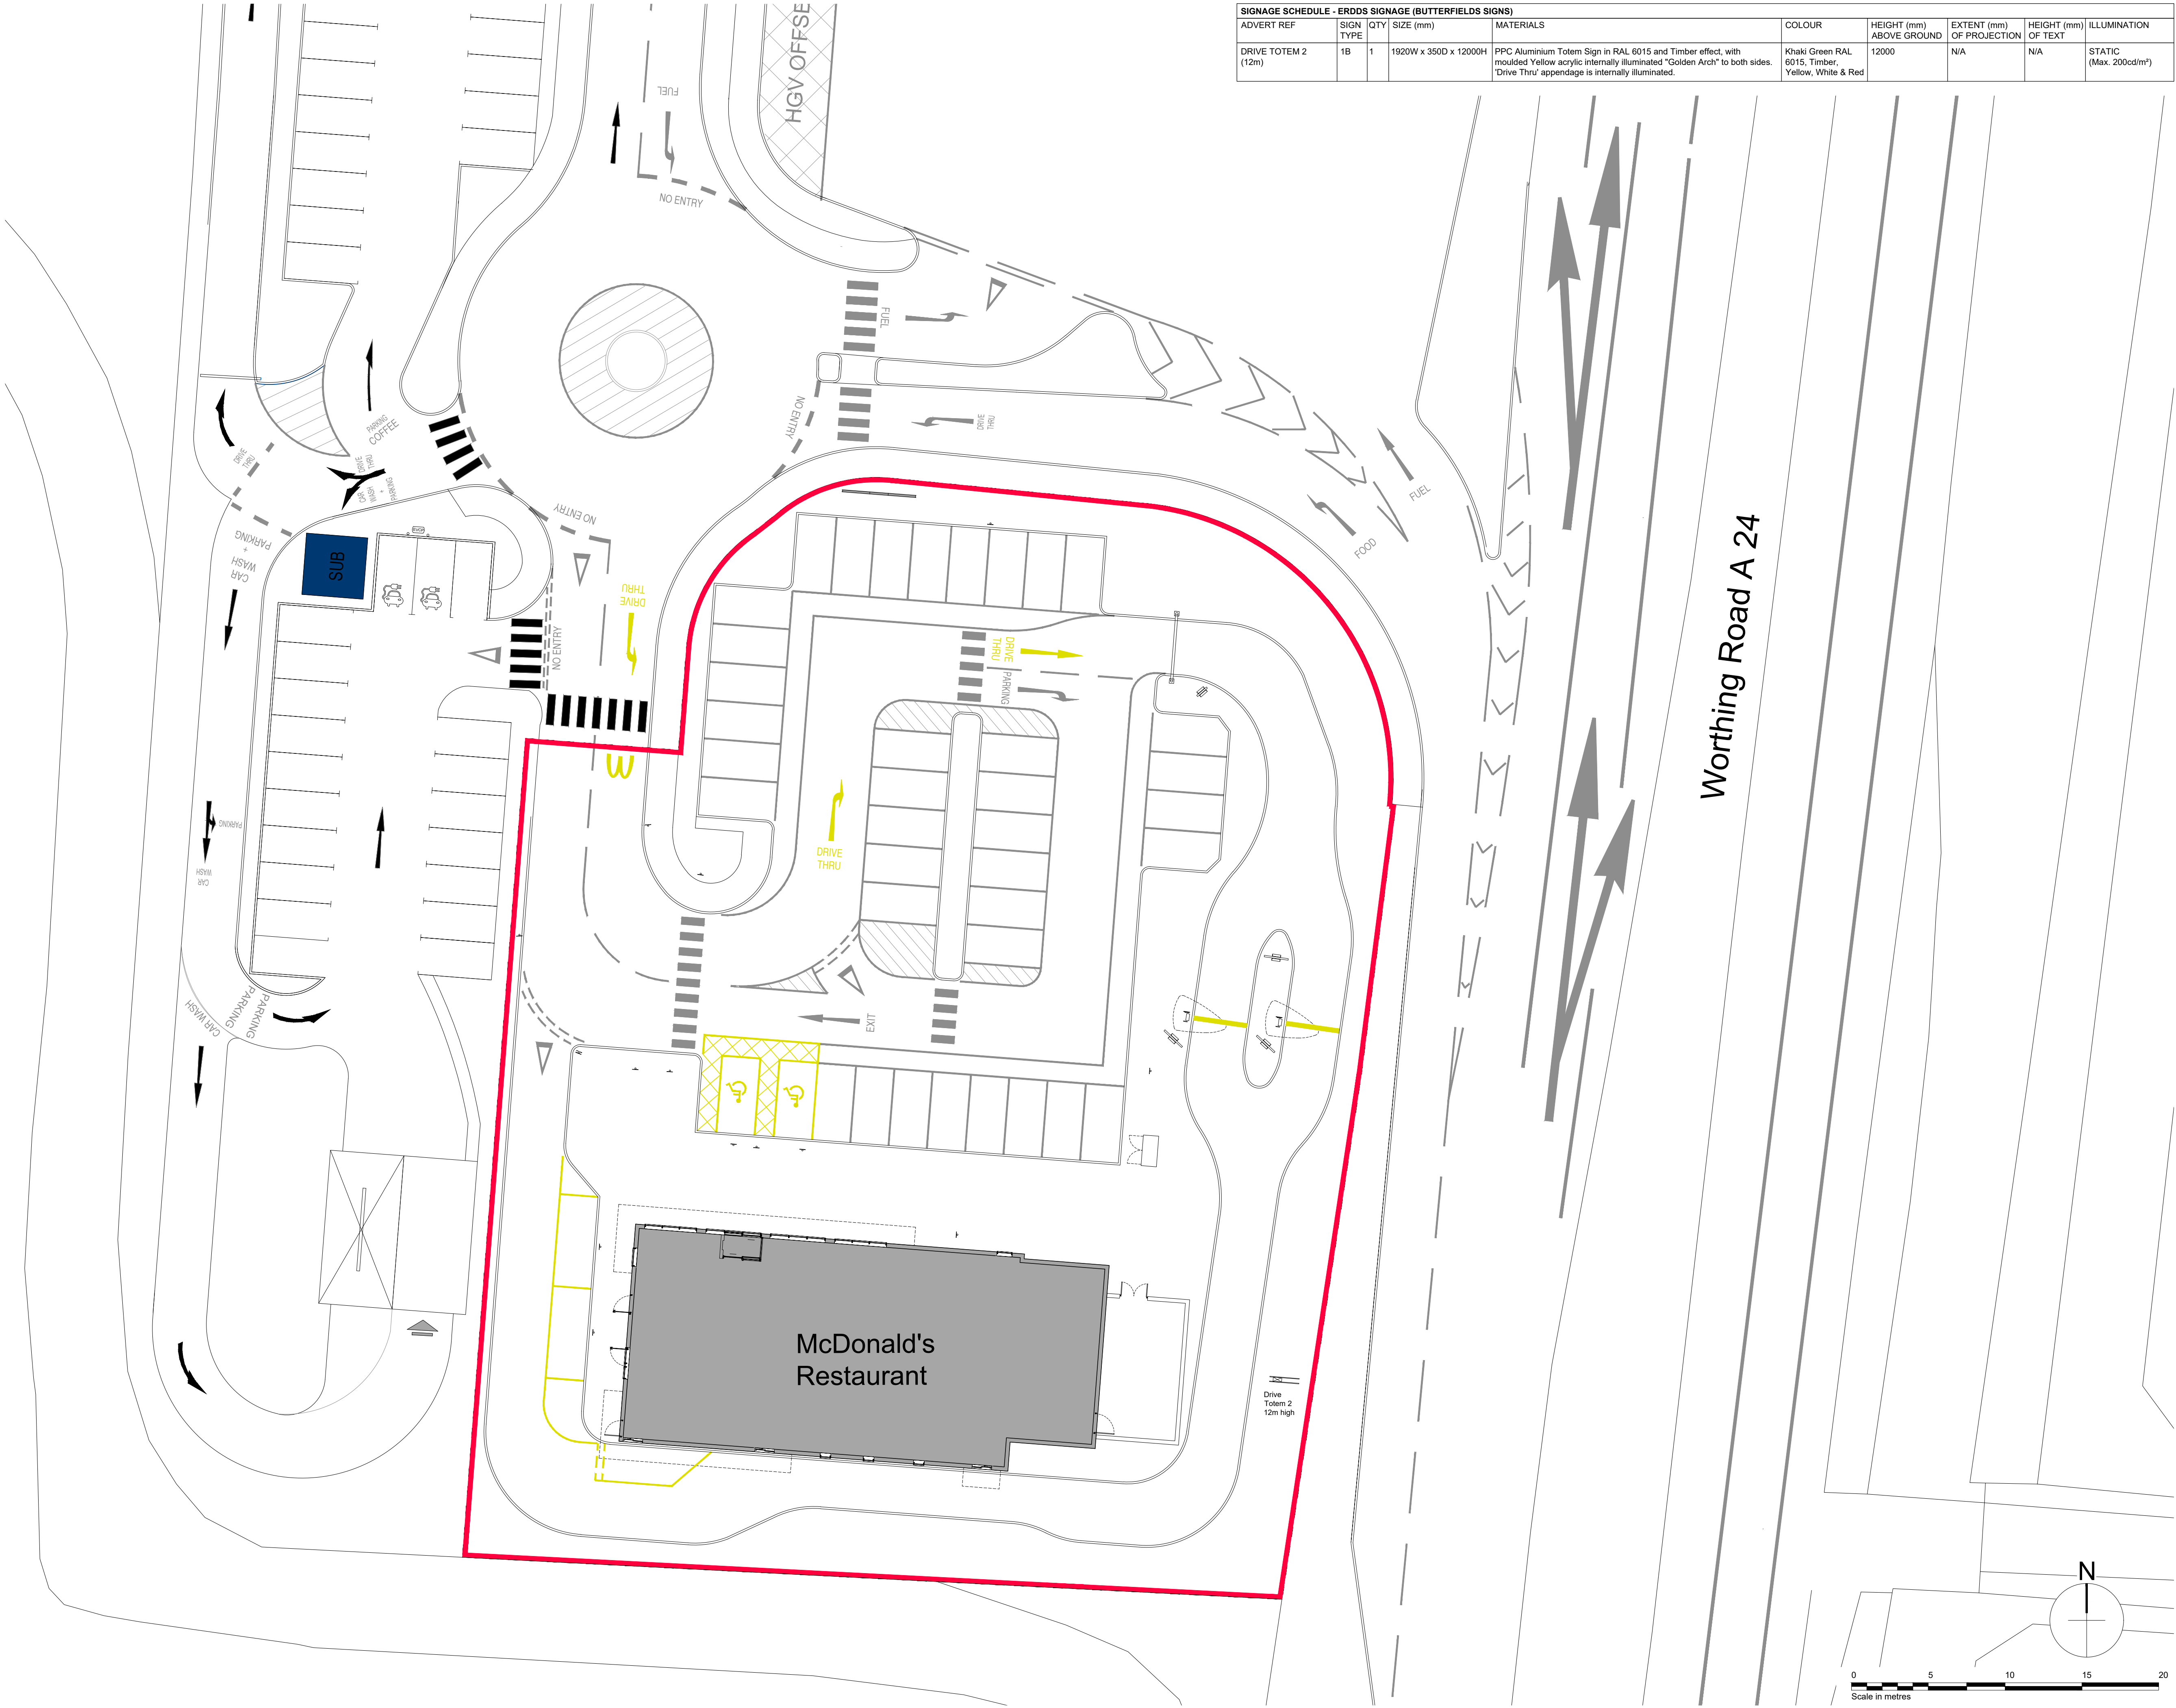

| SIGNAGE SCHEDULE - ERDDS SIGNAGE (BUTTERFIELDS SIGNS) |           |     |                       |   |  |  |                                                   |       |     |     |                        |
|-------------------------------------------------------|-----------|-----|-----------------------|---|--|--|---------------------------------------------------|-------|-----|-----|------------------------|
| ADVERT REF                                            | SIGN TYPE | QTY | SIZE (mm)             | MATERIALS   |  |  |                                                   |       |     |     |                        |
| DRIVE TOTEM 2 (12m)                                   | 1B        | 1   | 1920W x 350D x 12000H | PPC Aluminium Totem Sign in RAL 6015 and Timber effect, with moulded Yellow acrylic internally illuminated "Golden Arch" to both sides. 'Drive Thru' appendage is internally illuminated. |  |  | Khaki Green RAL 6015, Timber, Yellow, White & Red | 12000 | N/A | N/A | STATIC (Max. 200cd/m²) |



Notes:  
All drawings to be read in conjunction with all other  
drawings as noted on issue sheet.

Application Boundary:

|      |            |                                                        |    |
|------|------------|--------------------------------------------------------|----|
| A    | 25.11.2025 | Signage schedule updated - re. luminance of<br>totems. | JK |
| REV. | DATE       | DRAWING REVISIONS                                      | BY |

GENERAL NOTES:  
All works are to be undertaken in accordance with the Building  
Regulations and the latest British Standards.  
All proprietary materials and products are to be used solely in  
accordance with the manufacturer's recommendations.  
All dimensions to be checked on site prior to construction.  
All risks assessed to comply with the designer's responsibility  
under the Construction (Design Management) Regulations 2015.

PROPOSED DEVELOPMENT AT  
Buck Barn, Worthing Road (A24)  
HORSHAM RH13 8LW

ON BEHALF OF  
McDonald's Restaurants Ltd

DRAWING TITLE :-  
Site Layout Plan  
Drive Totem

DRAWN BY  
JK

CHECKED BY  
[Signature]

DRAWING NO.  
8350-SA-1788-P022 A

DATE  
April 2025



© Copyright McDonald's Restaurants & Scurr Architects