


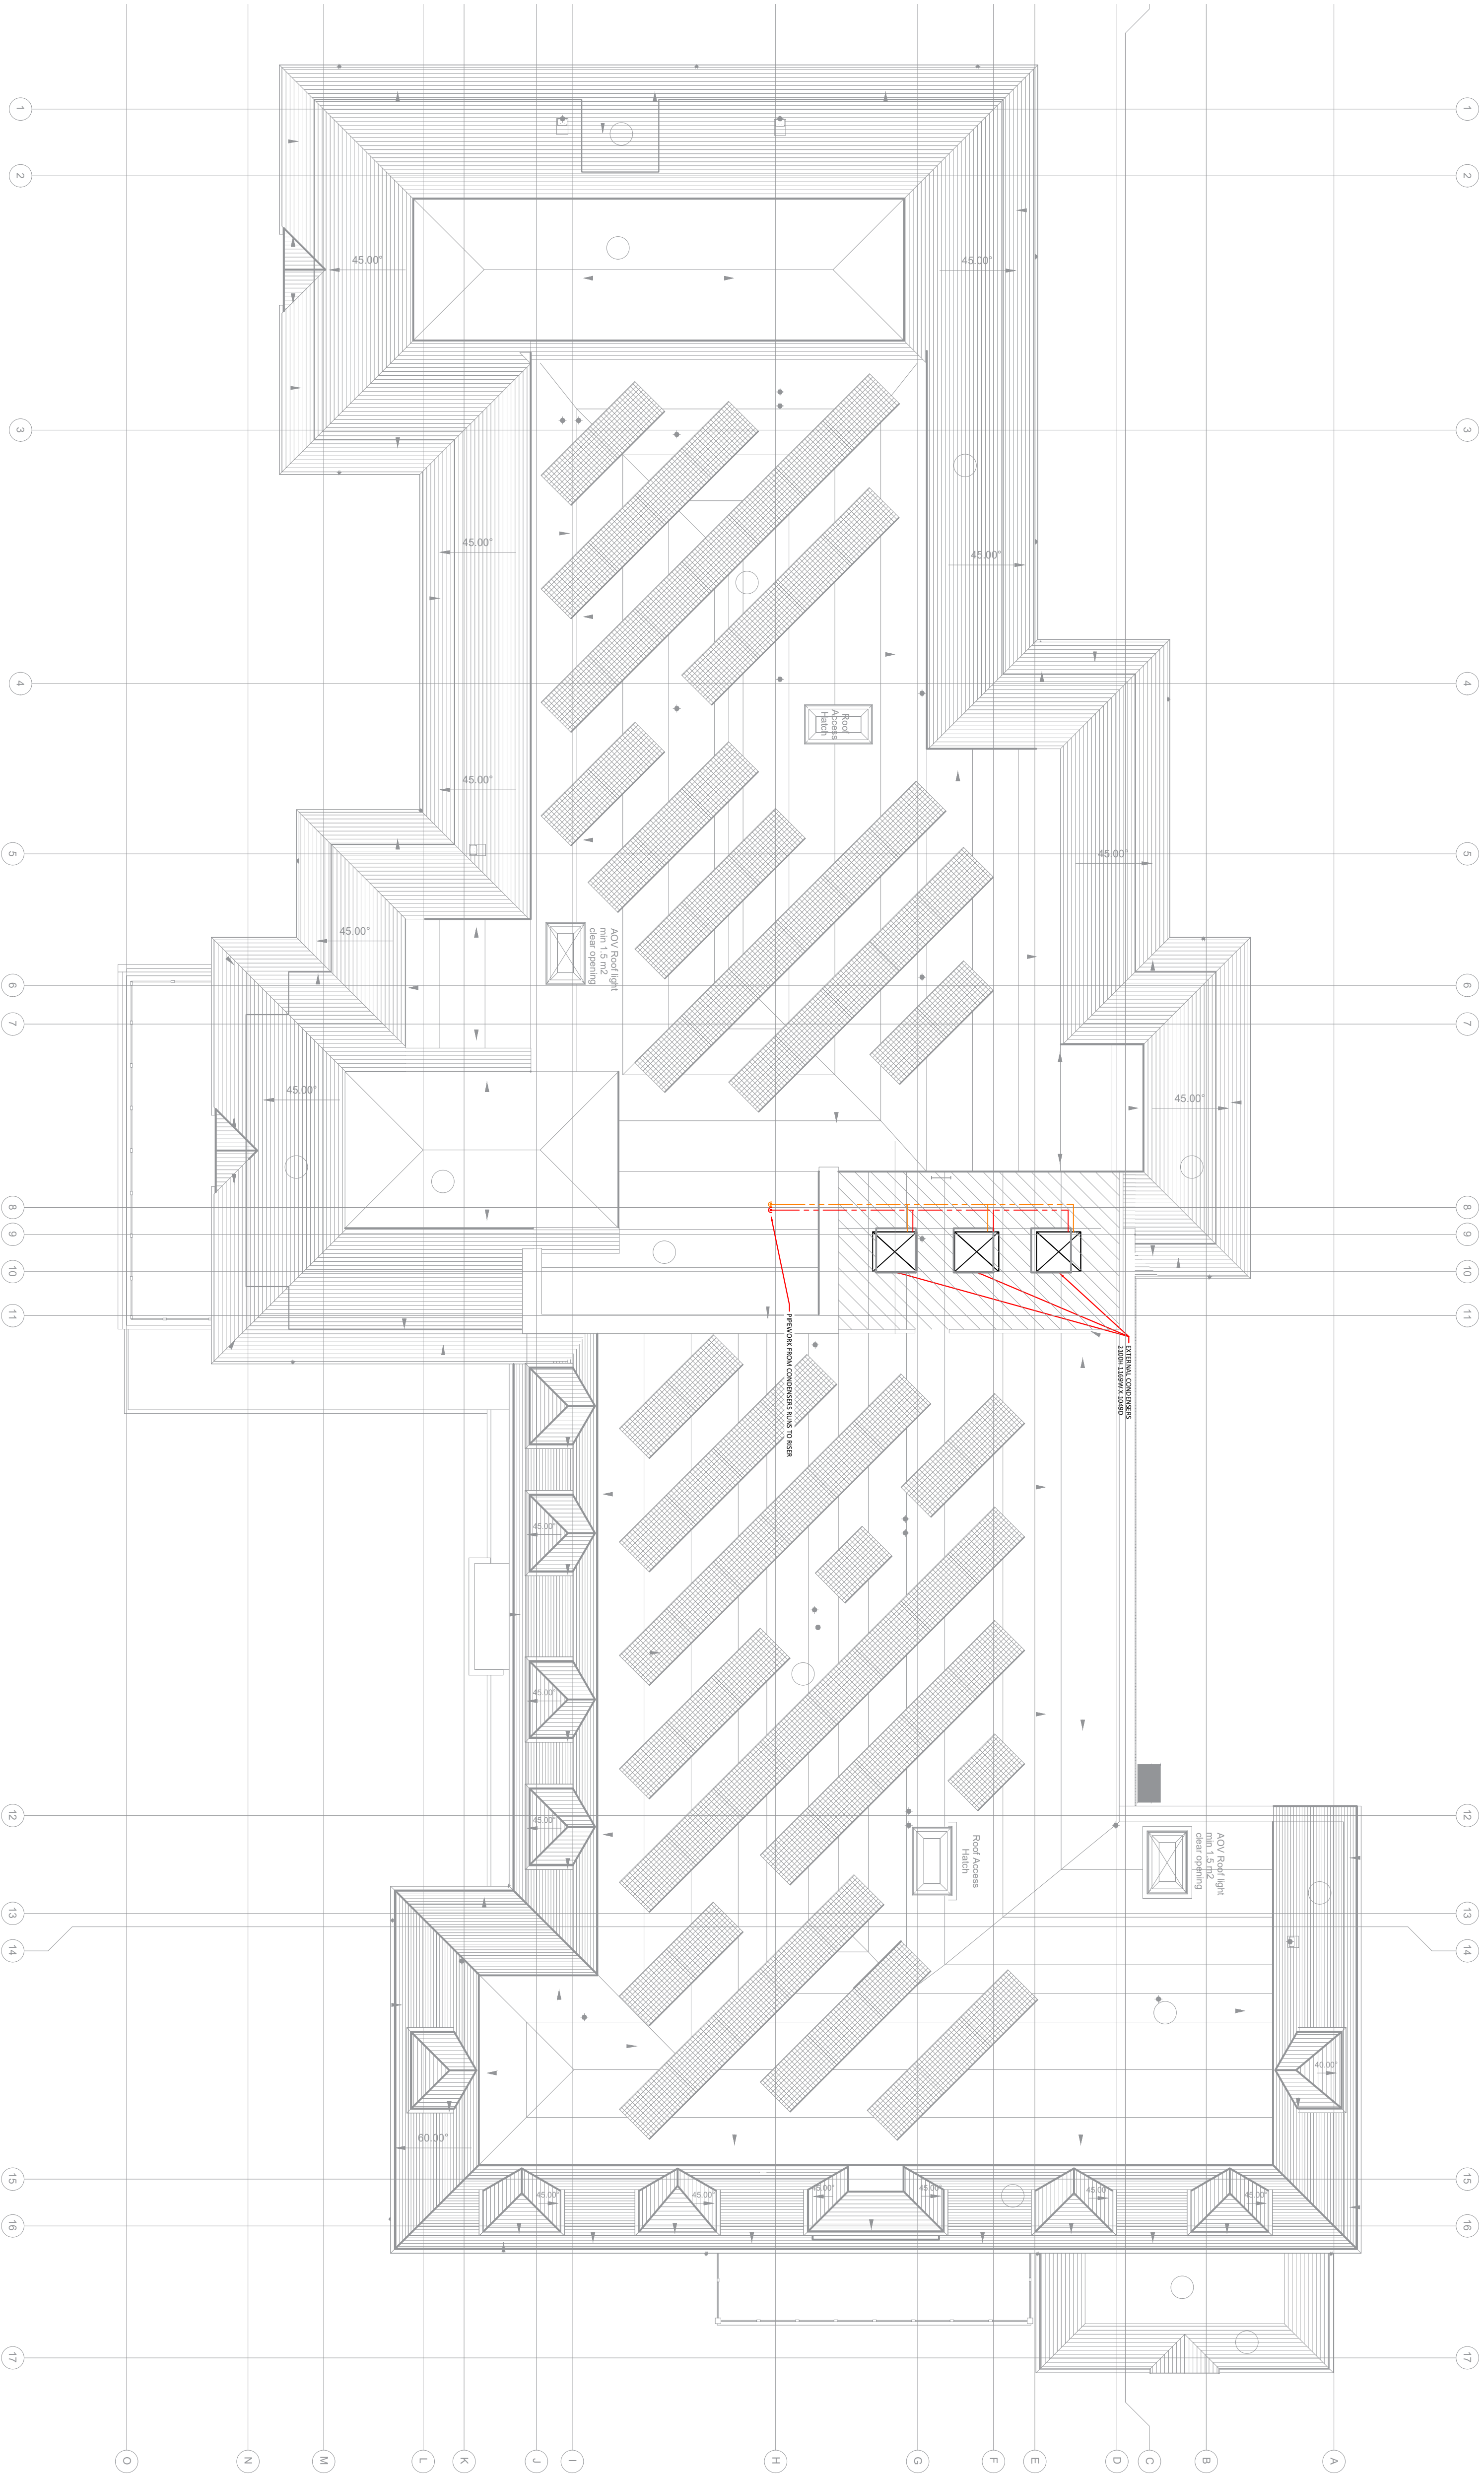

Notes:

- DO NOT SCALE THIS DRAWING. ALL DIMENSIONS IN MILLIMETERS UNLESS OTHERWISE STATED.
- THIS DRAWING IS TO BE READ IN CONJUNCTION WITH ALL RELEVANT ARCHITECT'S, STRUCTURAL, ENGINEERS, AND M&E DRAWINGS AND THE M&E SPECIFICATION, SAMPLES SHEET AND ROOM DATA SHEETS.
- ALL ITEM OF EQUIPMENT SHALL BE INSTALLED AS TO THE MANUFACTURER'S RECOMMENDATIONS.
- ALL INFORMATION AND LAYOUTS DETAILED ON THIS DRAWING ARE SUBJECT TO SITE DIMENSION CHECKS.

REVISION	DATE	COMMENTS
PO2	16.09.25	CONDENSERS RELOCATED
PROJECT		
Sussex Down Carehome		
CLIENT		
		
		
DRAWING TITLE		
Heating & Cooling Services		
Roof		
DRAWN BY:	APPROVED BY:	DATE
CRA	SPT	04.05.24
DRAWING NUMBER	REVISION	SCALE - A1
043RSD T20.0R1	PO2	1:50