


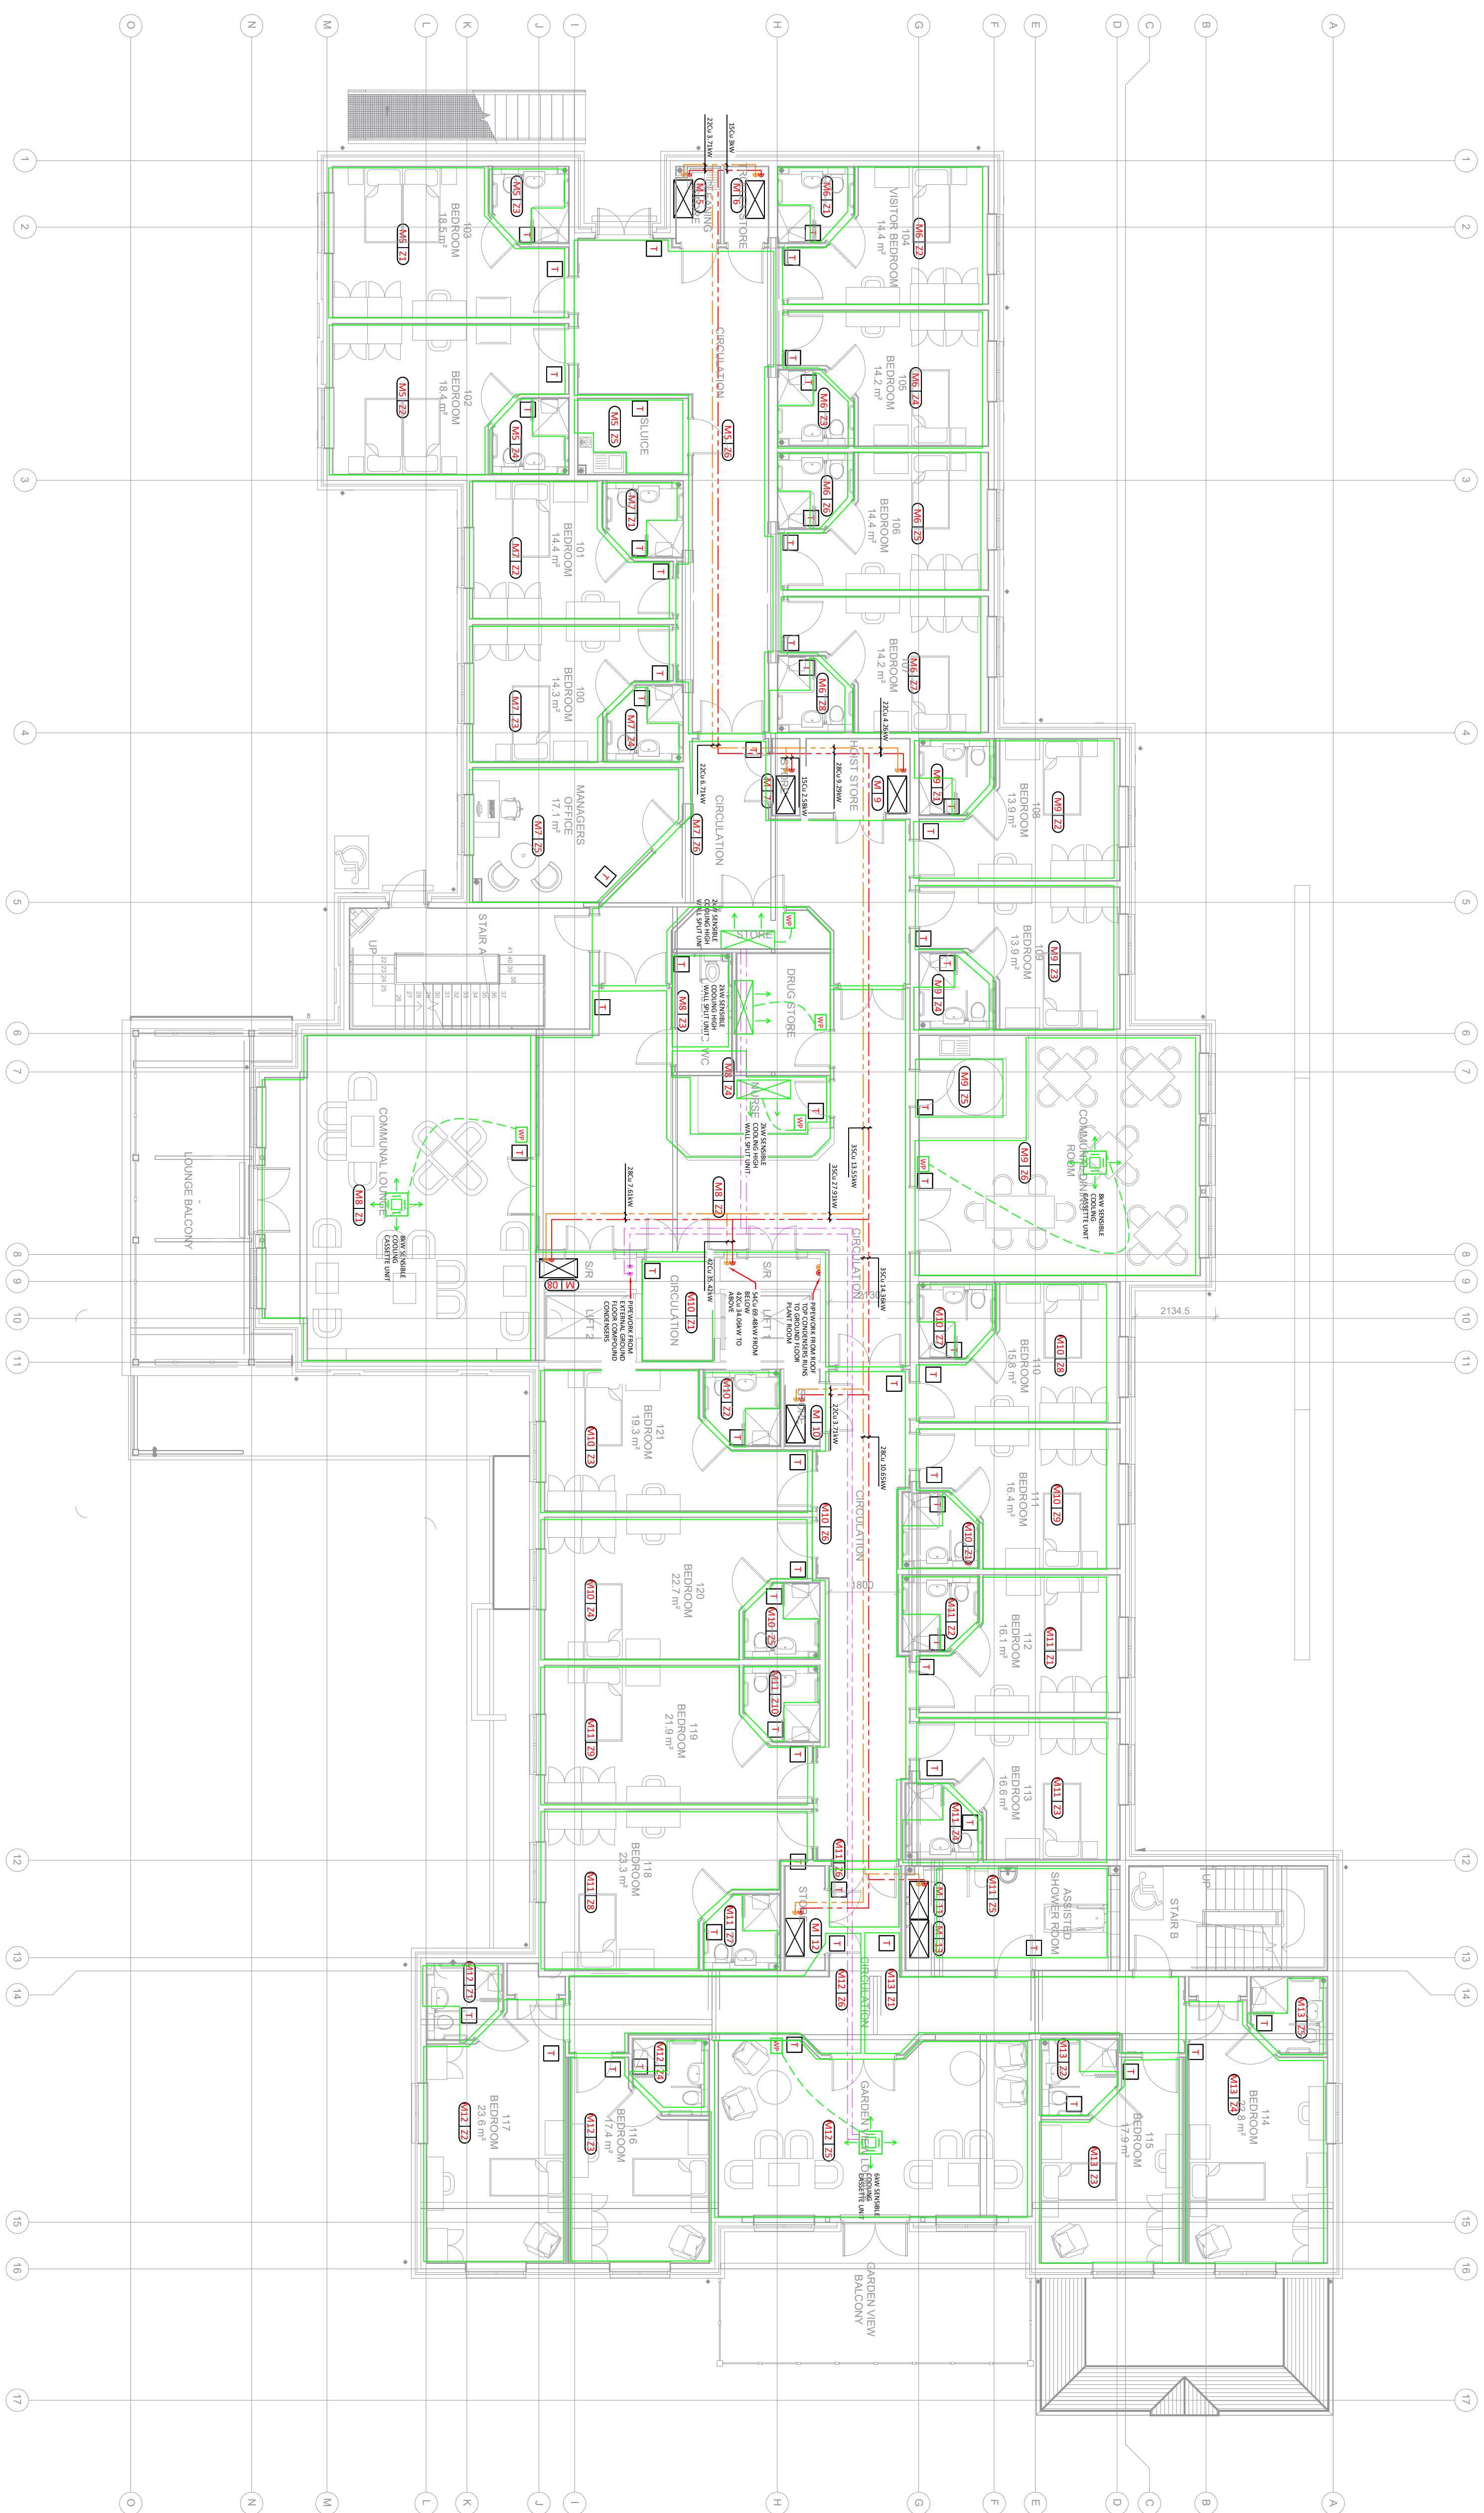

- Legend:**
- WALL MOUNTED FAN COIL UNIT
 - WP WALL PROGRAMMER
 - MWP MASTER WALL PROGRAMMER

Notes:

1. DO NOT SCALE THIS DRAWING. ALL DIMENSIONS IN MILLIMETERS UNLESS OTHERWISE STATED.
2. THIS DRAWING IS TO BE READ IN CONJUNCTION WITH ALL RELEVANT ARCHITECT'S STRUCTURAL ENGINEERS AND MECHANICAL ENGINEERS' AND THE MECHANICAL SPECIFICATION, SAMPLES SHEET AND ROOM DATA SHEETS.
3. ALL ITEM OF EQUIPMENT SHALL BE INSTALLED AS TO THE MANUFACTURER'S RECOMMENDATIONS.
4. ALL INFORMATION AND LAYOUTS DETAILED ON THIS DRAWING ARE SUBJECT TO SITE DIMENSION CHECKS.

REVISION	DATE	COMMENTS
P03	16.09.25	REVISED LAYOUT
PROJECT		
Sussex Down Carehome		
CLIENT		
		
		
DRAWING TITLE		
Heating & Cooling Layout First Floor		
DRAWN BY:	APPROVED BY:	DATE
CRA	SPT	04.05.24
DRAWING NUMBER		REVISION
043MSD T720.011		P03