


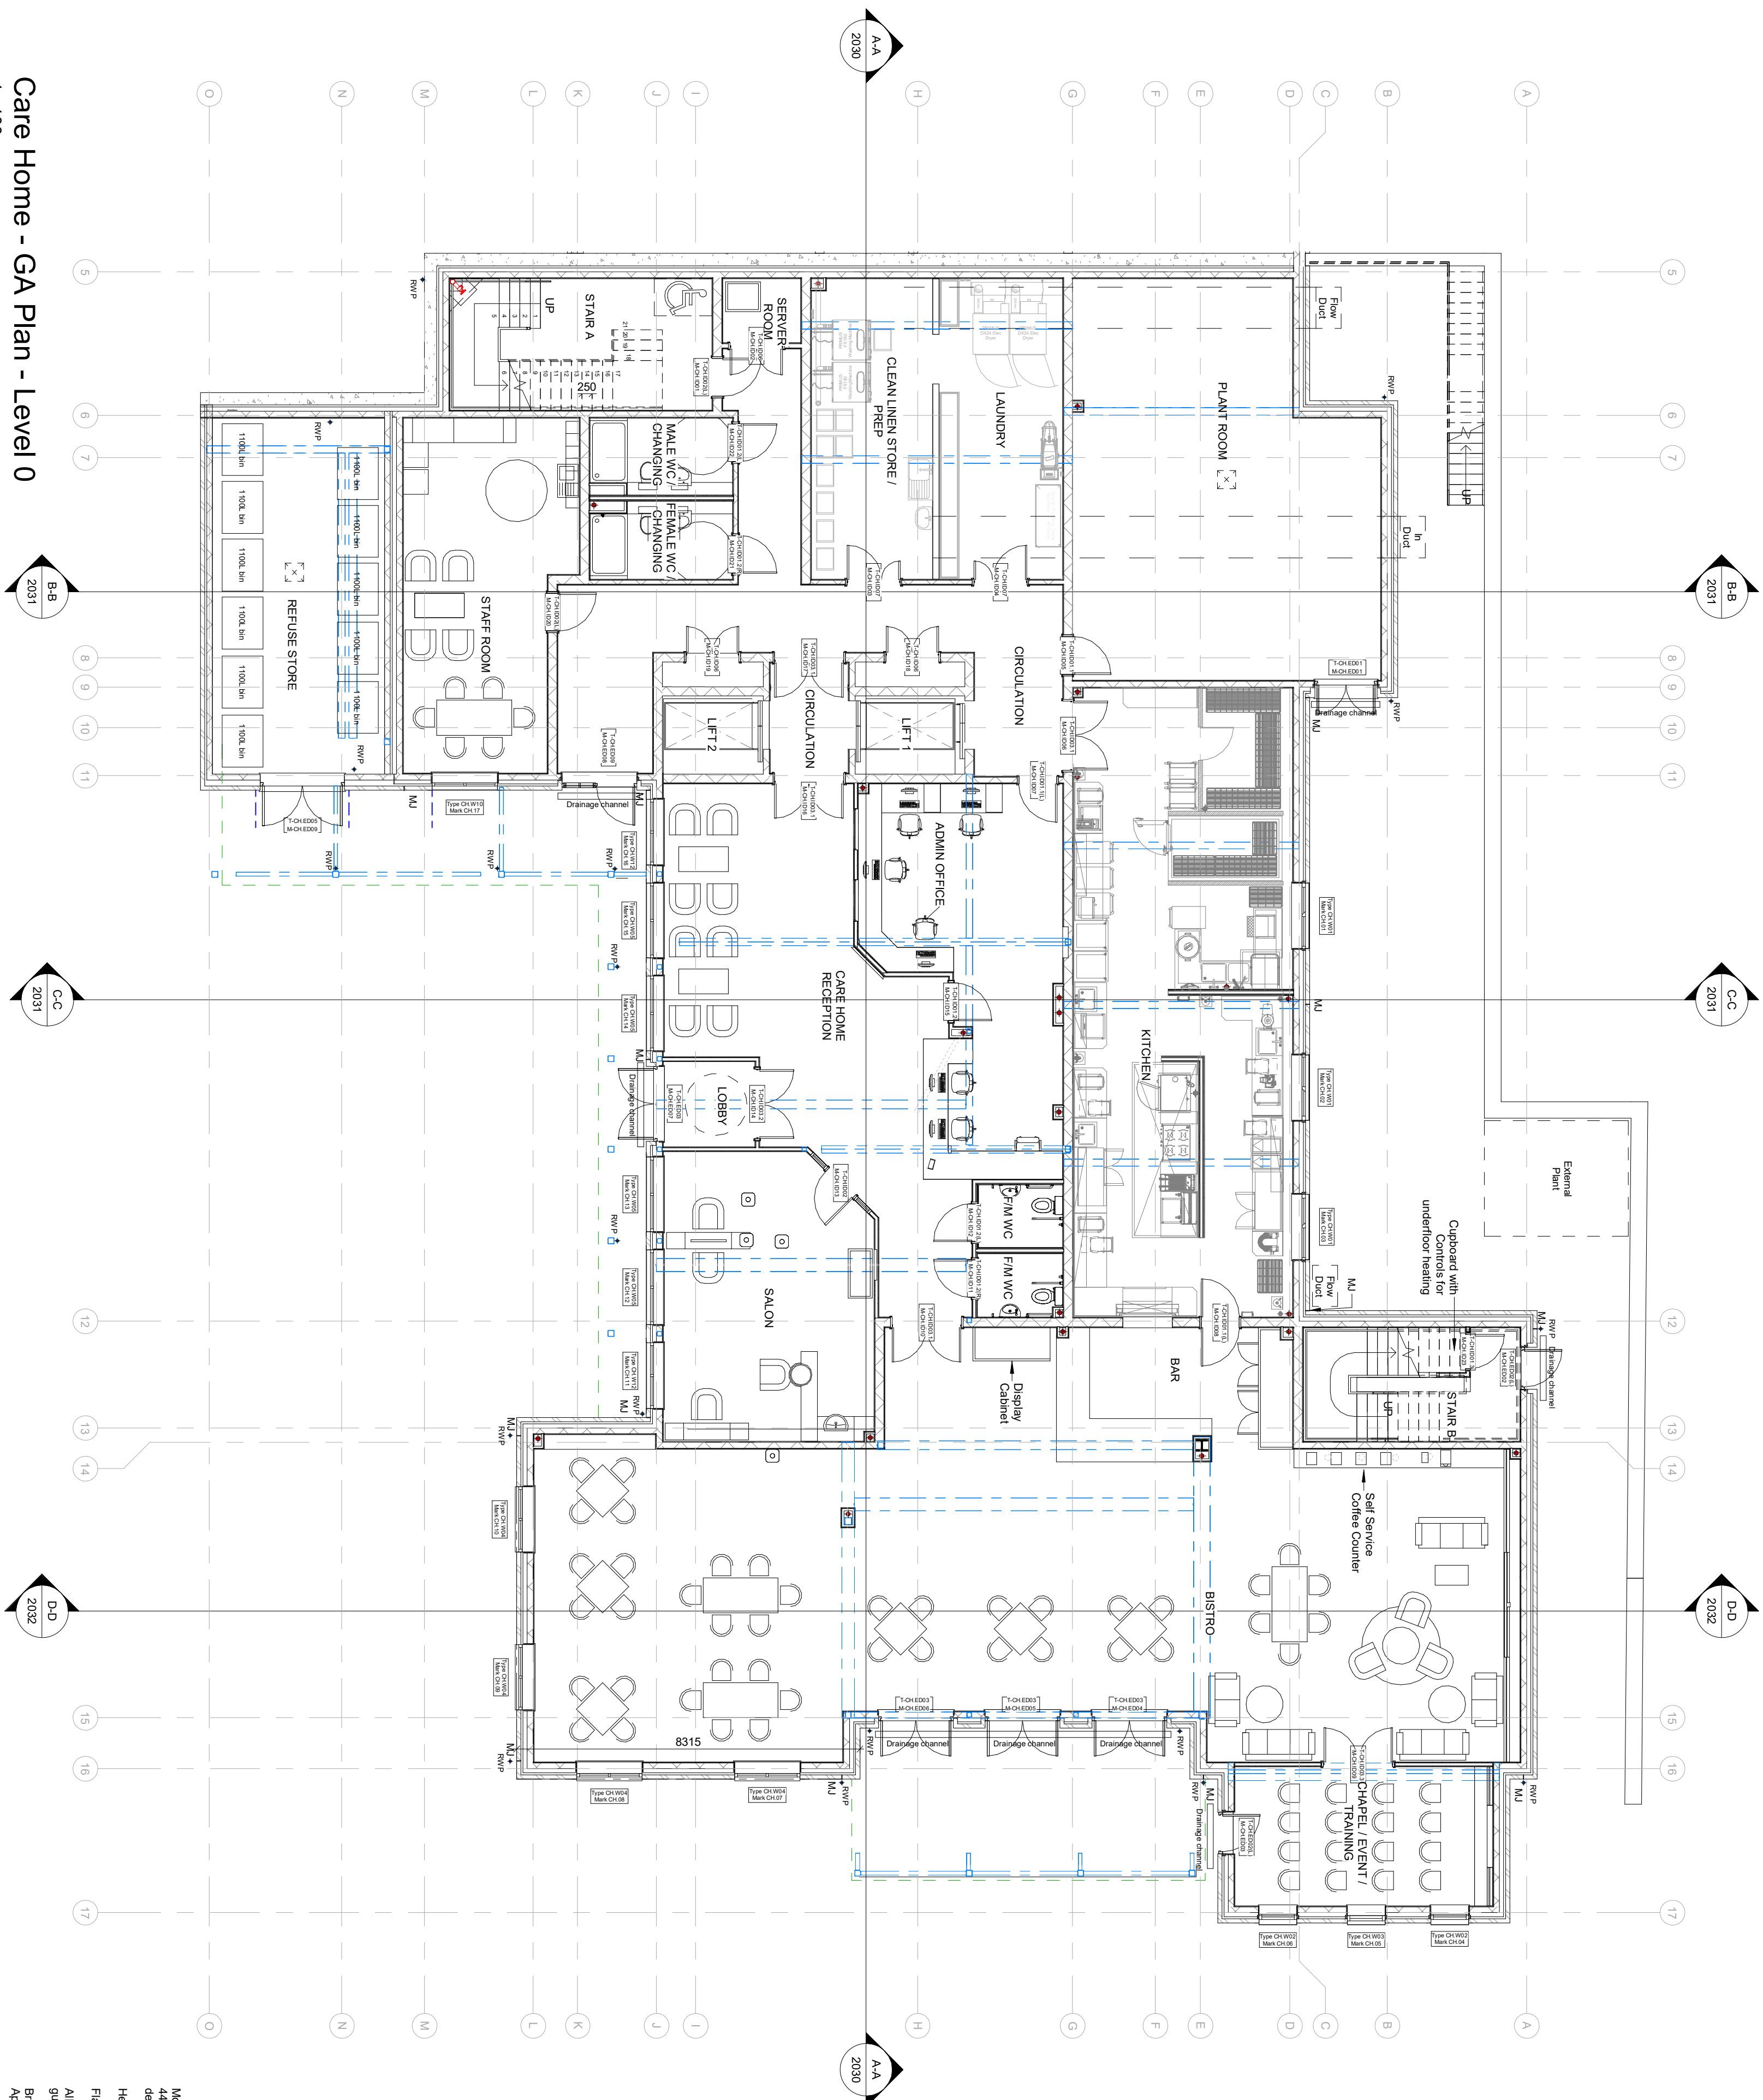

Care Home - GA Plan - Level 0
1 : 100

[illegible]