


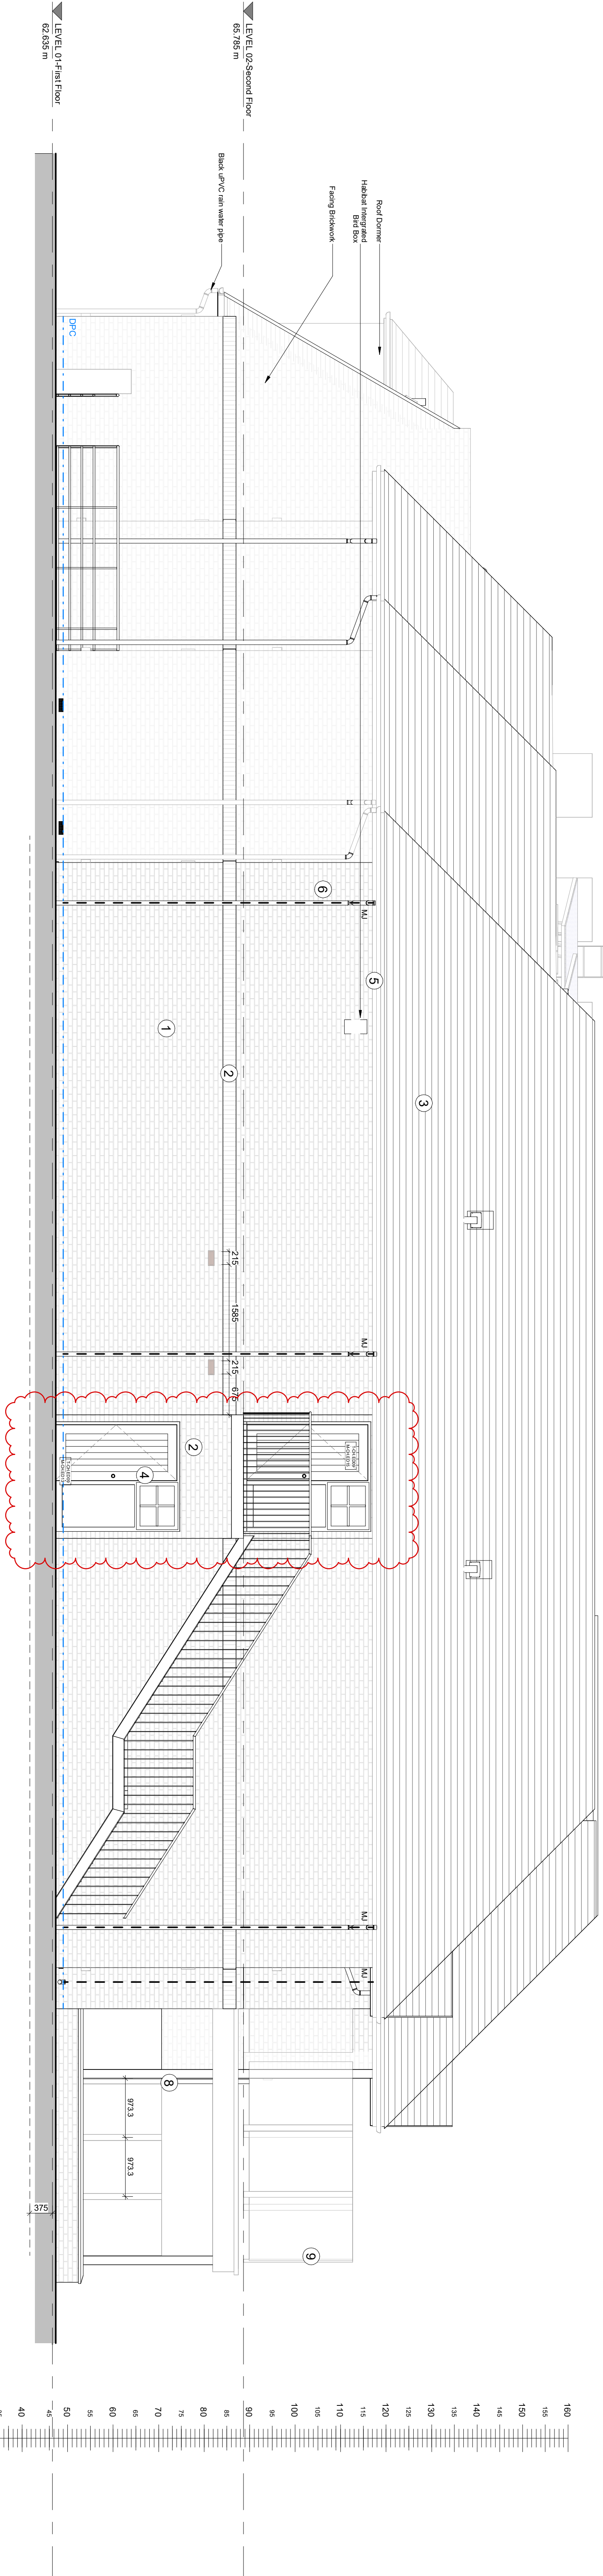

Care Home - South Elevation
1 : 50



Care Home - North Elevation
1 : 50

Material Key

- 1

Eastern Brick Standard Bond
- 2

Eastern Brick Soldier Course
- 3

Mailey Roof Tile
- 4

UPVC Window & Door Frames
- 5

Essex's
- 6

UPVC RWPs / Gutter
- 7

Stone Window Sills
- 8

Timber cladded post
- 9

Glazed balustrade
- 10

Hampton Rural Blend
- 11

Hampton Rural Blend
- 12

Hampton Rural Blend