


This drawing shall not be
scaled.
Work from the dimensions shown
in the drawing or given in
the accompanying schedule.
This drawing is to be used as a
guide only, please refer to scope
of works for specific quantities
and details

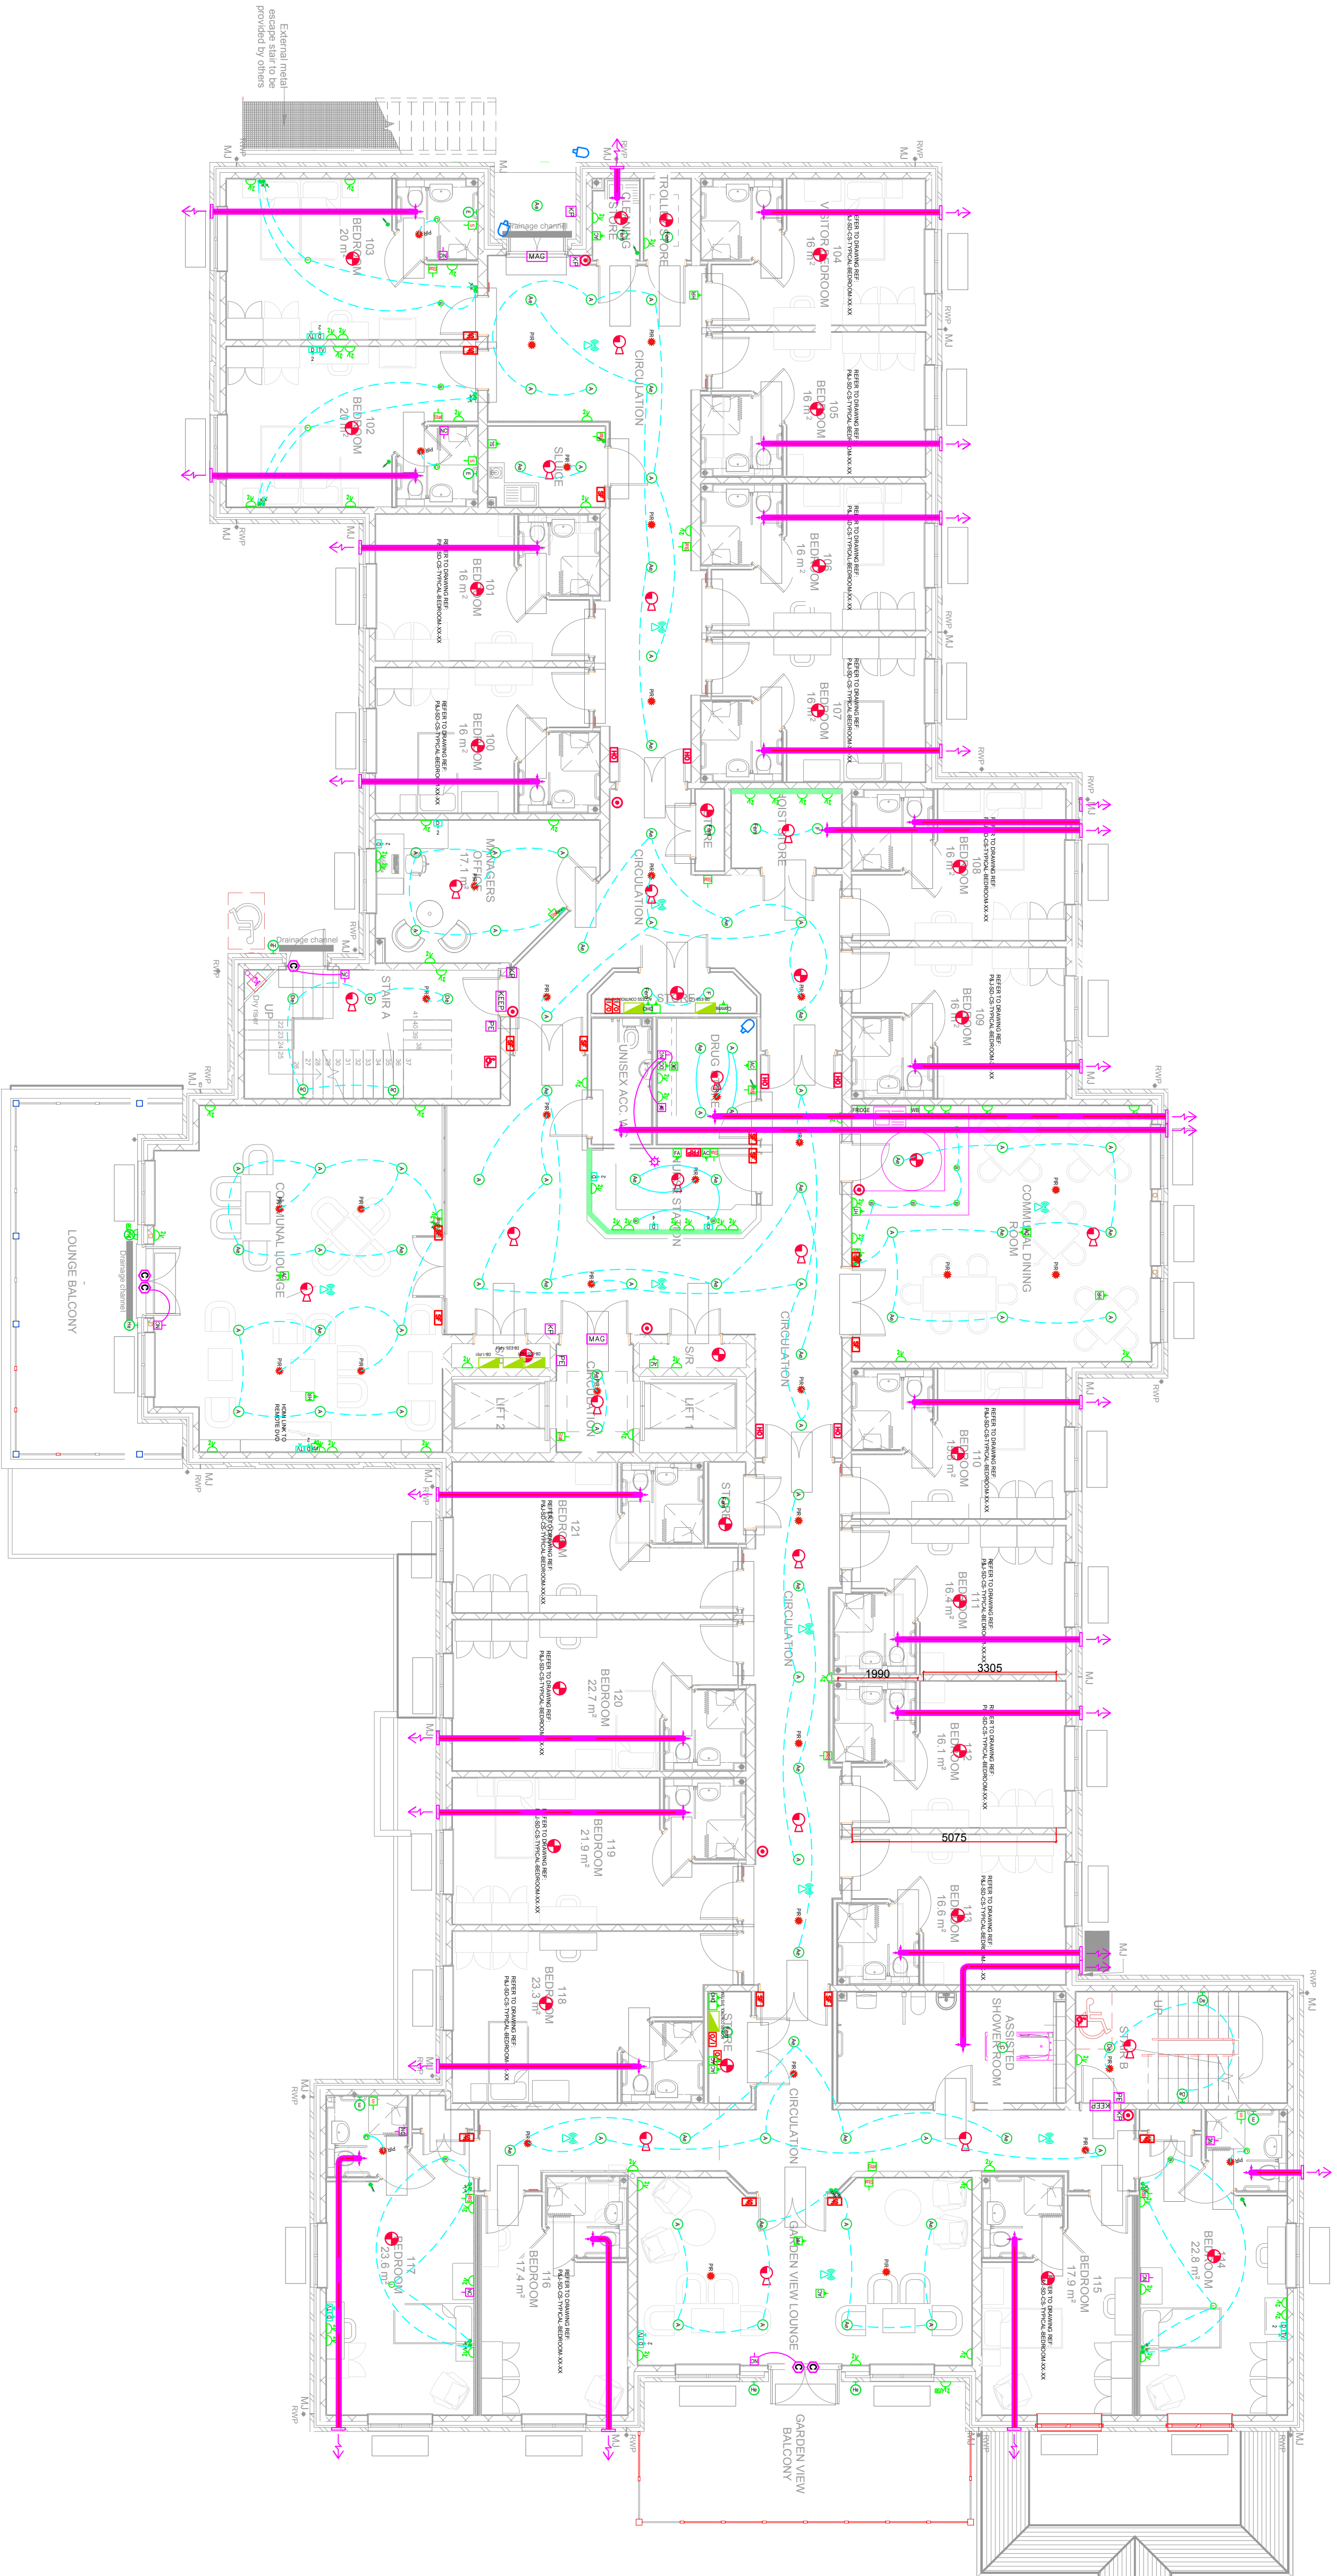

FIRST FLOOR

LEVEL 1

CDM Regulations:

In addition to any information included in this drawing or the model from which it is derived, refer also to the project CDM Risk Register for information on residual risks.

General Notes:

- The drawing does not necessarily show all the information needed to interpret the design intent or the construction details.
- The drawing contains information from more than one source and must be read in conjunction with all other drawings and specifications shall be brought to our attention.

Project Notes:

CD	FOR SUBMITTAL	TA	RM	RM	NOTES
Issue	Description	Designed	Reviewed	Issued	Date
REVISIONS:					

morelec (UK) Ltd
UNIT 4 BOURNEMOUTH BUSINESS PARK
BOURNEMOUTH
BH1 3SU
T: 01203 611110
www.morelec.net

ARCHITECT:
CORSTORPINE & WRIGHT

CLIENT:
PARSONS AND JOYCE

PROJECT TITLE:
SUSSEXDOWN CAREHOME

DRAWING TITLE:
FIRST FLOOR ALL LAYOUT

FOR SUBMITTAL

PERSON RESPONSIBLE FOR:			
Design:	TA	Review:	RM
Project No:	P&J-SD-24-11	Date:	24 NOV 2025
DRAWING NUMBER:	P&J-SD-24-11-10-1ST-ALL-	Scale @ A1:	1:100
			Revision:
			04