

A1 This drawing shall not be scaled.
Work from the dimensions shown in the drawing or given in relevant specifications.
This drawing is to be used as a guide only, please refer to scope of works for specific quantities and details


CDM Regulations:

In addition to any information included in this drawing or model from which it is derived, refer also to the project CDM Risk Register for information on residual risks.

General Notes:

The drawing does not necessarily show all the information needed to interpret the design intent or the construction details. Information from more than one source and must be read in conjunction with all relevant specifications.

Any errors and differences between other drawings and specifications shall be brought to our attention.

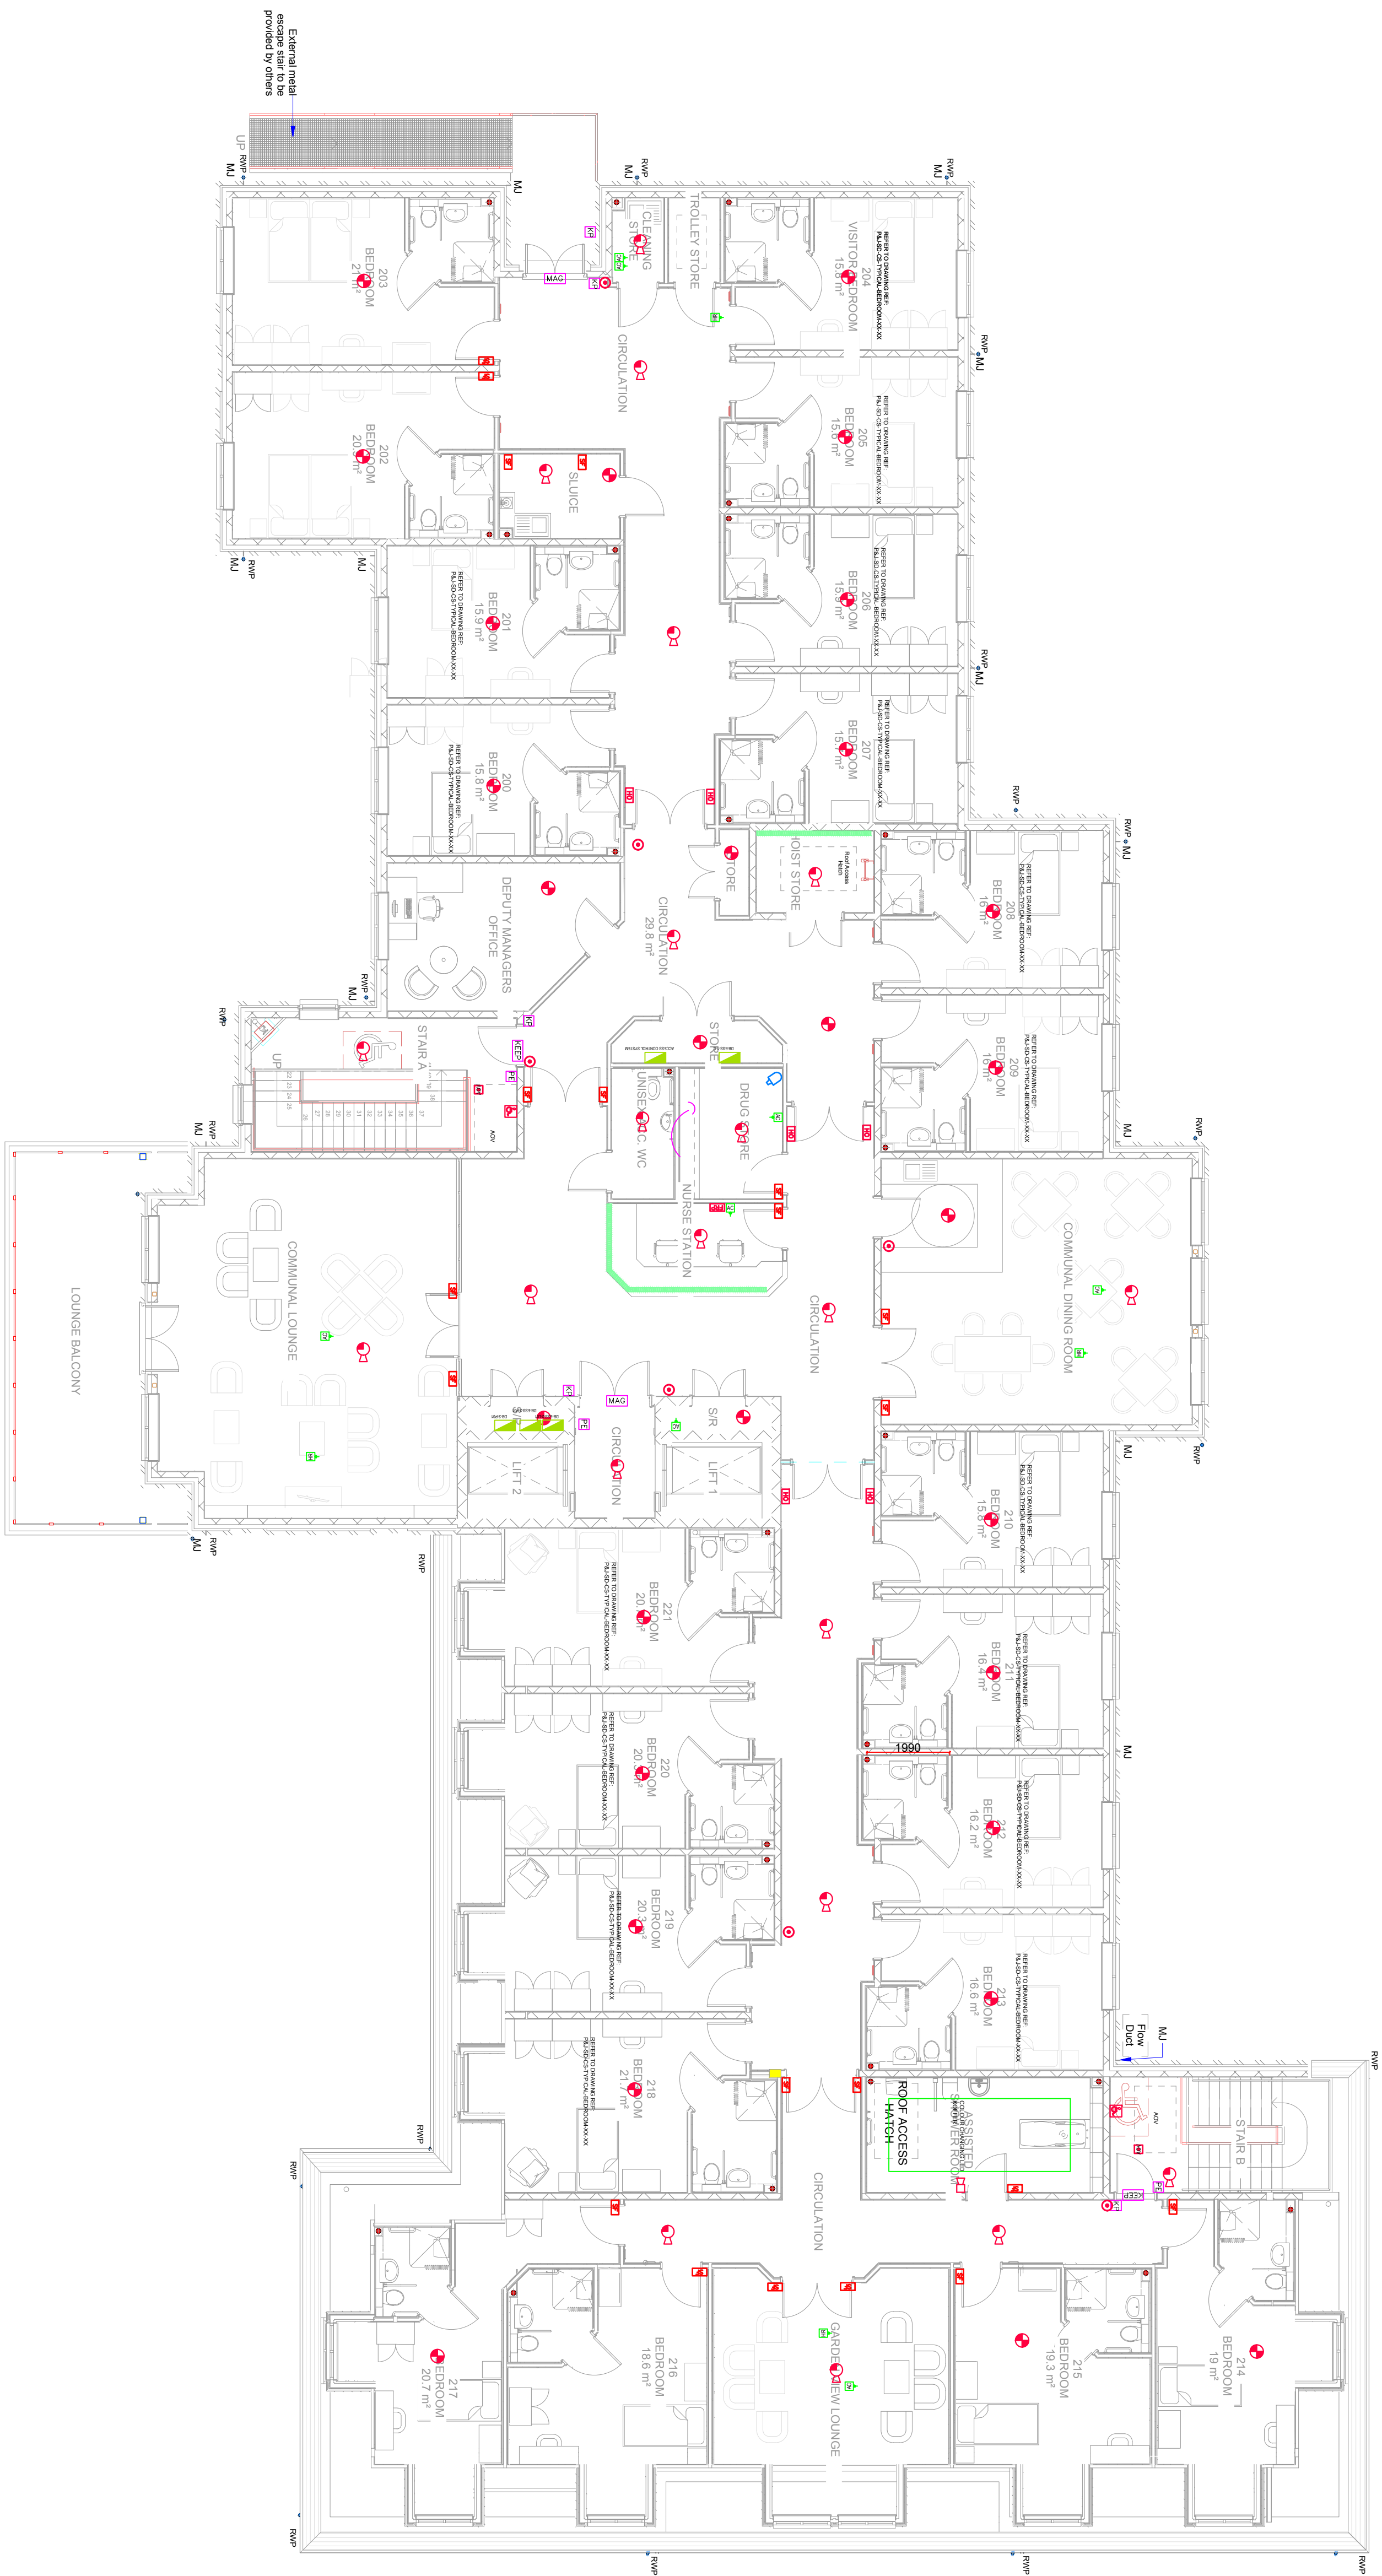

LEVEL 2

SECOND FLOOR

 UNIT 4, BOURNEBOOTH BUSINESS PARK, SOUTHCOTE ROAD, BOURNEBOOTH TQ12 0DZ 980 www.morelec.net									
REVISIONS: ARCHITECT: PARSONS AND JOYCE PROJECT TITLE: SUSSEXDOWN CAREHOME									
DRAWING TITLE: SECOND FLOOR FIRE ALARM AND ACCESS CONTROL LAYOUT PERSON RESPONSIBLE FOR: FOR SUBMITTAL									
Design: TA		Review: RM		Authoring Issue: RM		Scale @ A1: 1:100		Revision: 04	
Project No: PA6-SD-24-11		Date: 24 NOV 2025							
DRAWING NUMBER: PA6-SD-24-11-L2-2ND-FA-									