


This drawing shall not be scaled.
Work from the dimensions shown in the drawing or given in the notes and not from the drawings.
This drawing is to be used as a guide only, please refer to scope of works for specific quantities and details

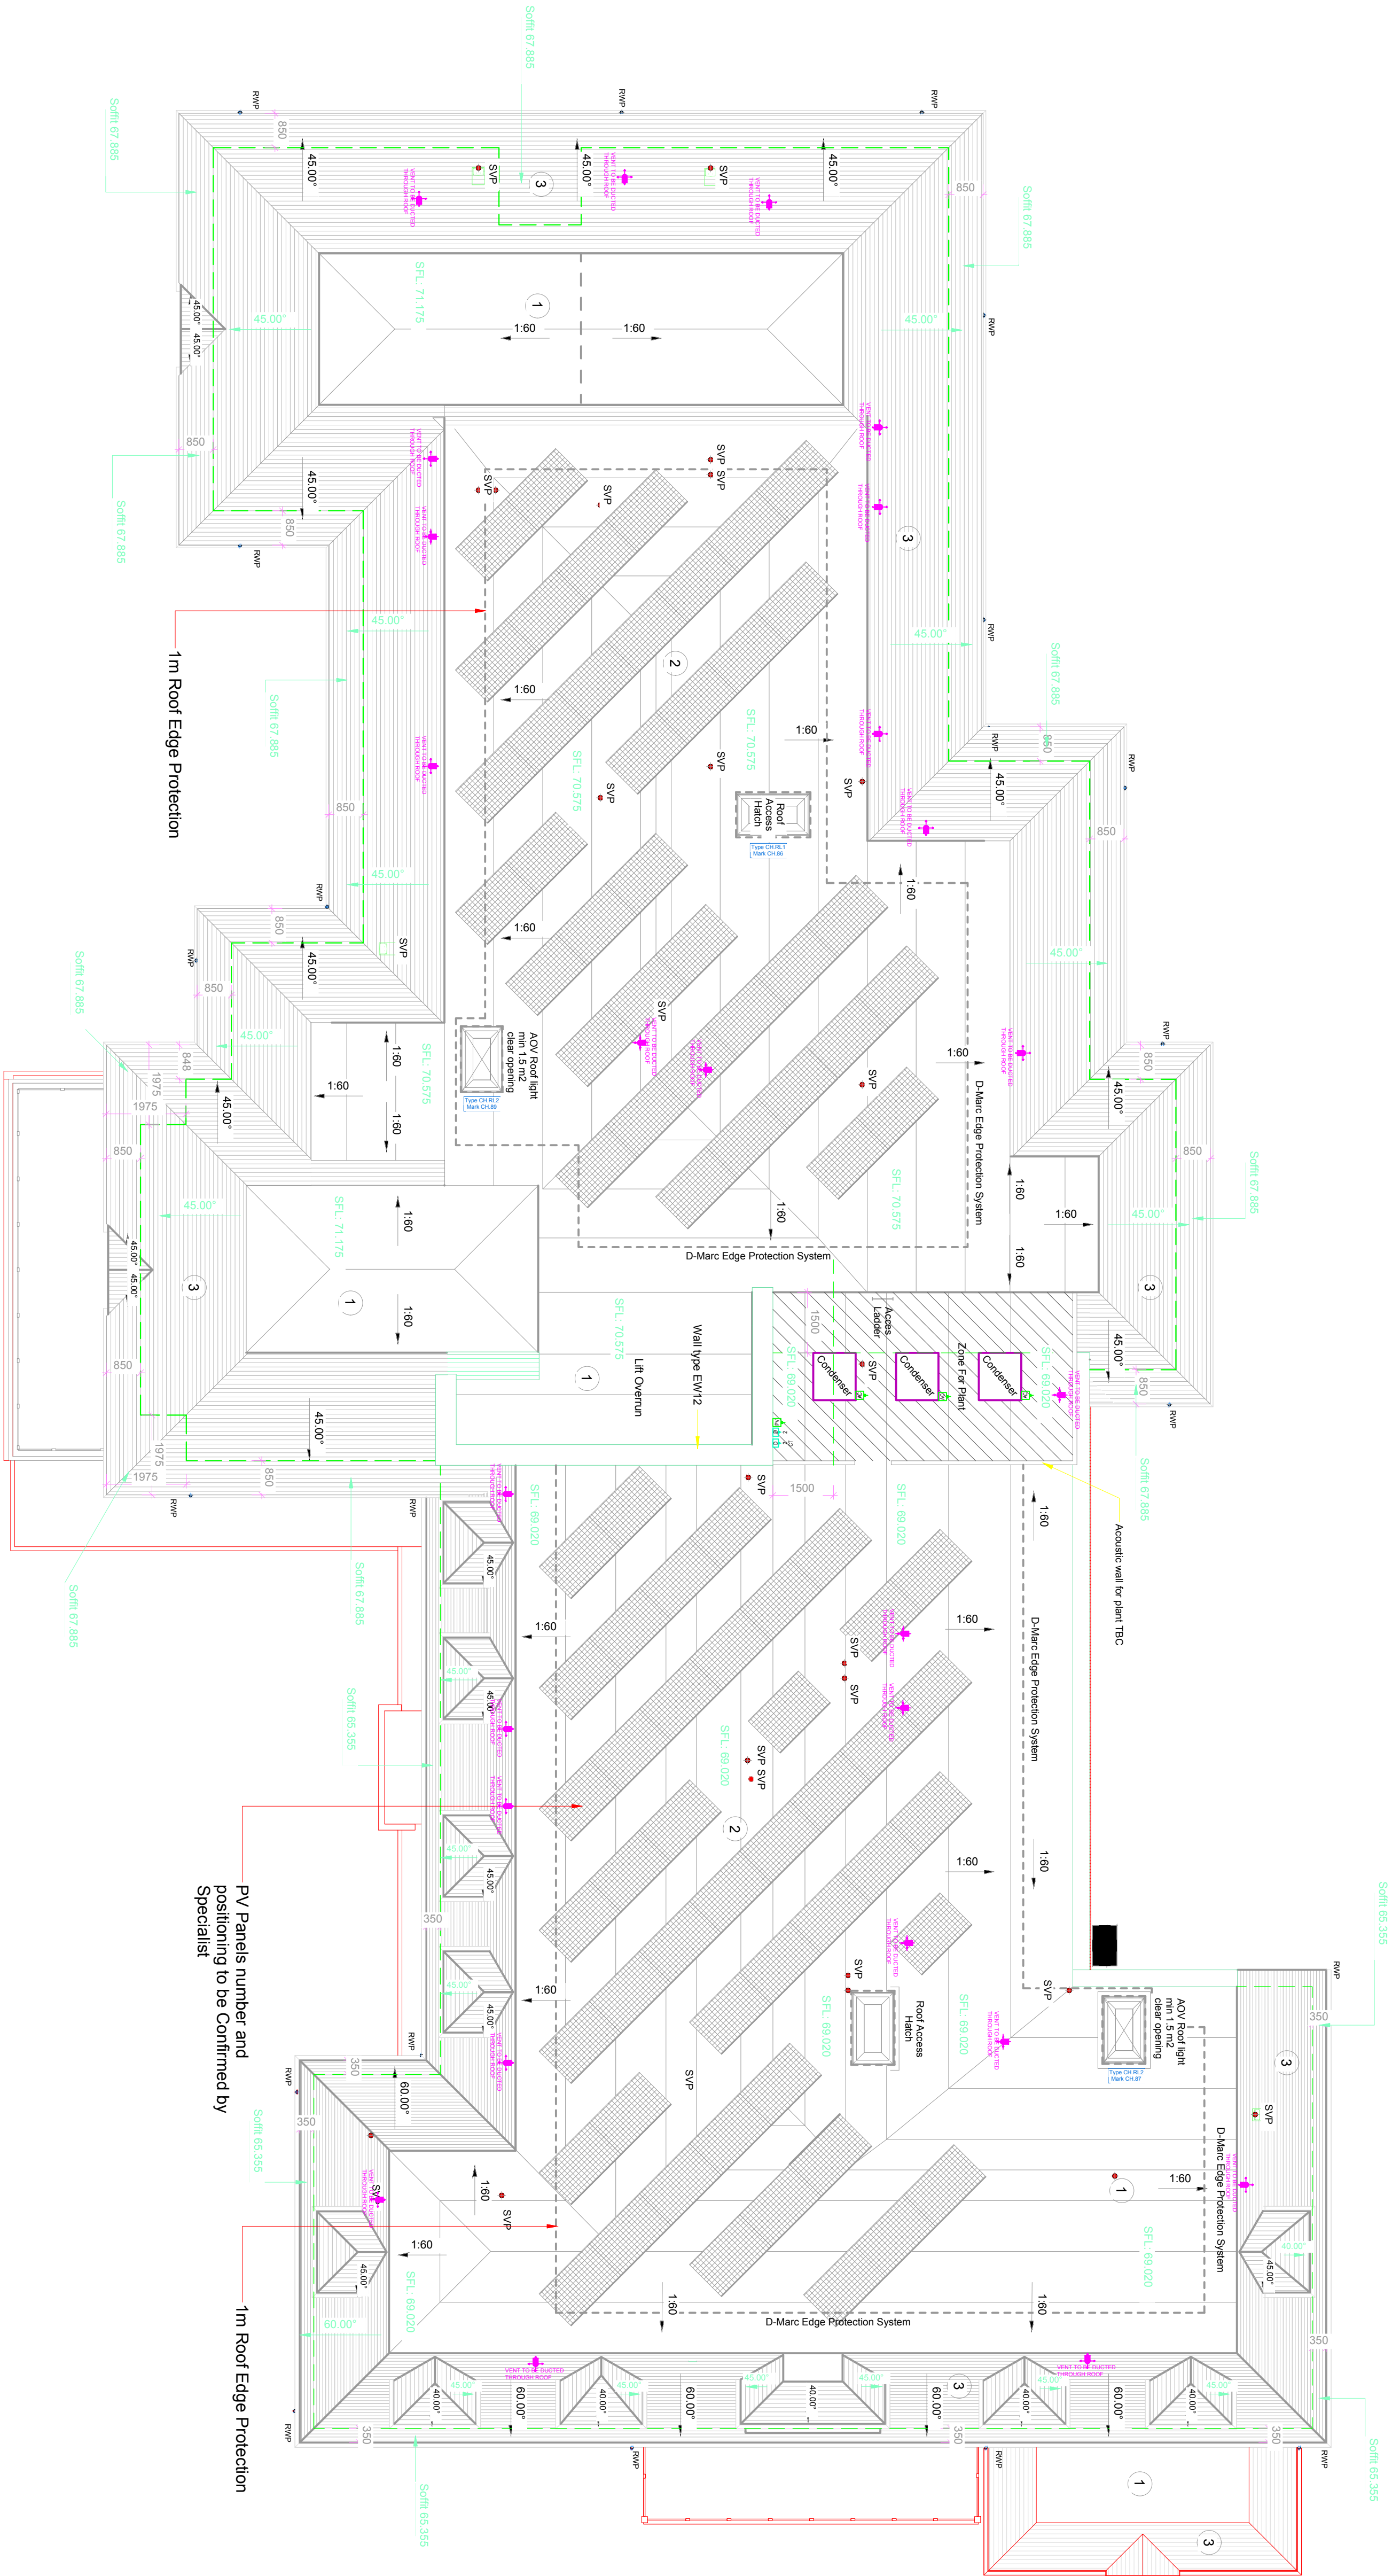

LEVEL 3 ROOF

CDM Regulations:

In addition to any information included in this drawing or the model from which it is derived, refer also to the project CDM Risk Register for information on residual risks.

General Notes:

- The drawing does not necessarily show all the information needed to interpret the design intent or the construction details.
- The drawing contains information from more than one source and must be read in conjunction with all other drawings and specifications shall be brought to our attention.

Project Notes:

CD	FOR SUBMITTAL	TA	RM	RM	NOV23
Issue	Description	Designed	Reviewed	Issued	Date
REVISIONS:					

morelec (UK) Ltd
UNIT 4 BOURNEGROVE BUSINESS PARK
BOURNEGROVE
T. 01293 581100
www.morelec.net

ARCHITECT:
CORSTORPHINE & WRIGHT

CLIENT:
PARSONS AND JOYCE

PROJECT TITLE:
SUSSEXDOWN CAREHOME

DRAWING TITLE:
ROOF LEVEL LAYOUT

FOR SUBMITTAL

PERSON RESPONSIBLE FOR:			
Design:	TA	Review:	RM
Project No:	P&J-SD-24-11	Date:	24 NOV 2025
DRAWING NUMBER:	P&J-SD-24-11-13-ROOF-VENT-	Scale @ A1:	1:100
Revision:			