


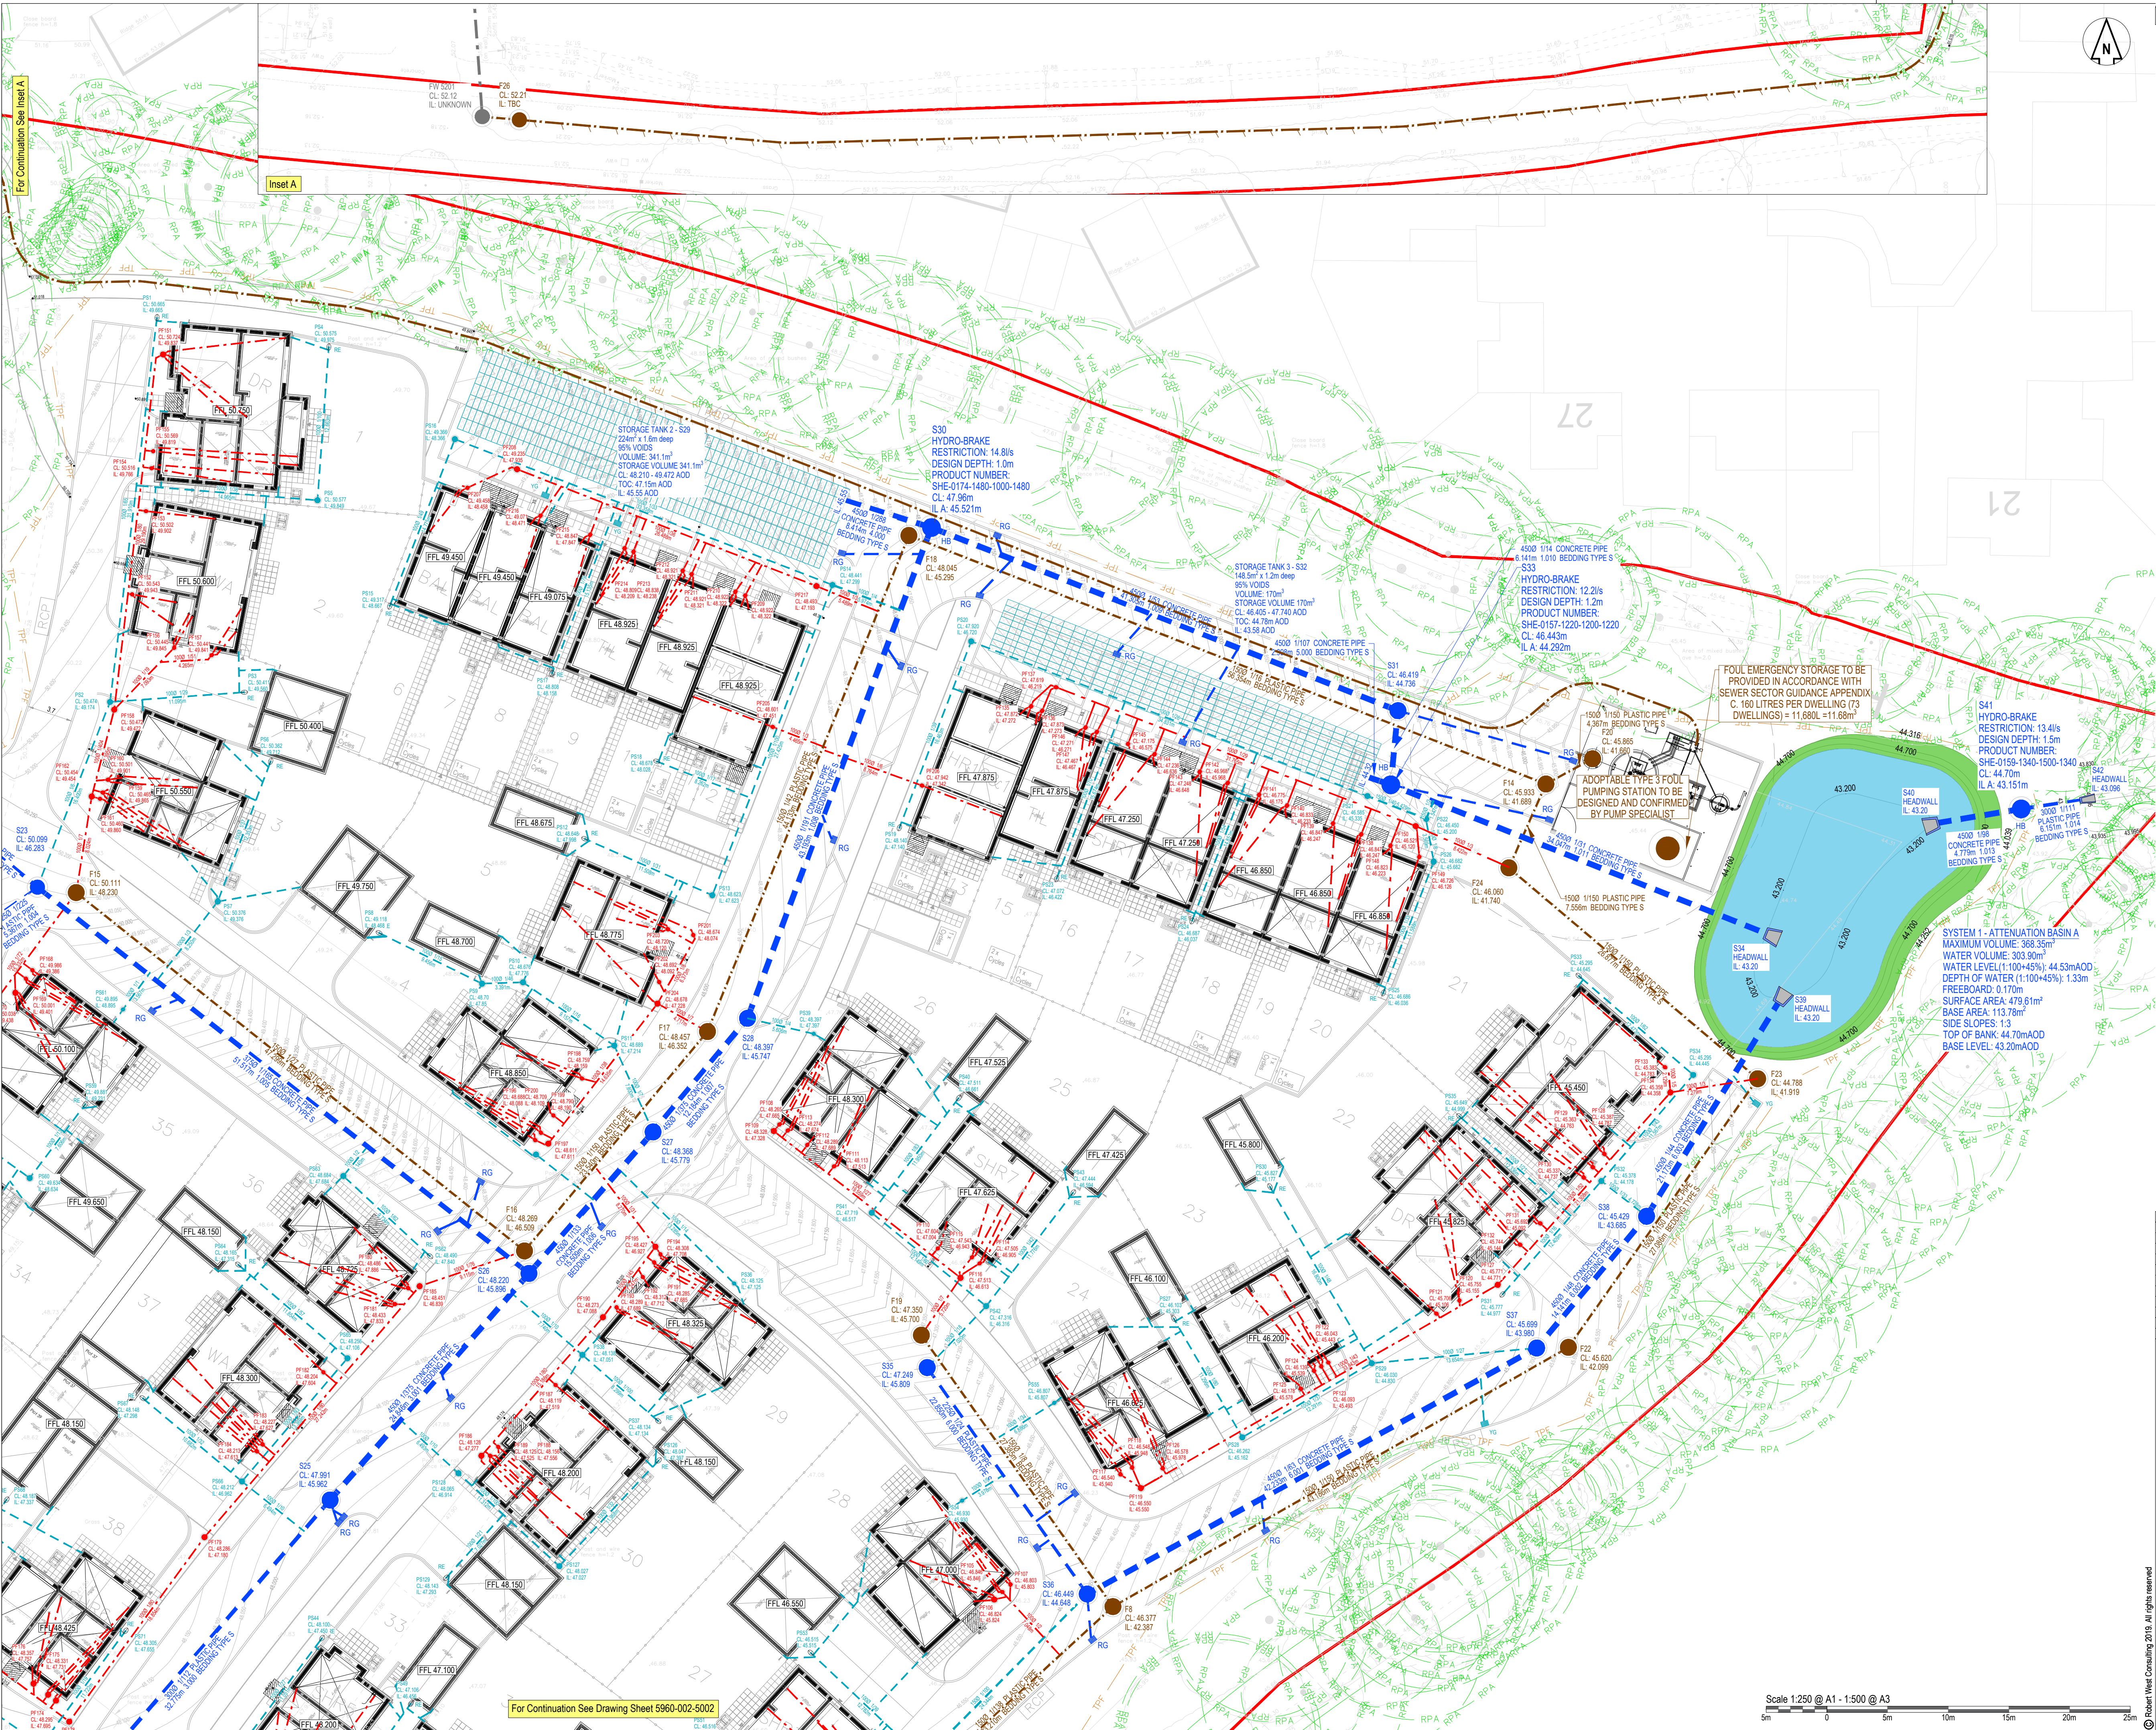

DO NOT SCALE OFF THIS DRAWING

NOTES

1. The contractor is responsible for verifying all site & setting out dimensions before commencing work.

2. This drawing is to be read in conjunction with all relevant Architectural and M&E drawings.

3. All dimensions in meters unless stated otherwise.

DRAINAGE KEY

Site Boundary

Existing Foul Water Sewer

Adoptable S104 Foul Water Manhole & Pipe Refer to schedule for size types and cover details

Adoptable S104 Foul Water Rising Main

Adoptable S104 Surface Water Manhole & Pipe Refer to schedule for size types and cover details

Hydrobrake Manhole (see plan for restricted rate)

Surface Water Road Gully

Private Foul Water Inspection Chamber & Pipe

Private Surface Water Inspection Chamber & Pipe

Private Surface Water Rodding Eye

Crate Soakaway / Crate Attenuation Tank ###

Proposed Adoptable Headwall

Tree Root Protection Area

Tree Root Protection Fence

Revision History				
Rev	Comment	By	Chkd	Appr
A01	ISSUED FOR APPROVAL	PJ	PJ	SB
T01	ISSUED FOR TENDER	PJ	PJ	SB

TENDER

BELLWAY SOUTH LONDON

1 Paris Garden
London
SE1 8ND
t: 0203 773 7880
www.robertwest.co.uk

robert west
proesgroup

Project

CLOVER FIELDS

Drawing Title

PROPOSED DRAINAGE
SHEET 1 OF 3

RWCL Internal Register reference: 5960-002

Scales @ A1

5001 - T01