
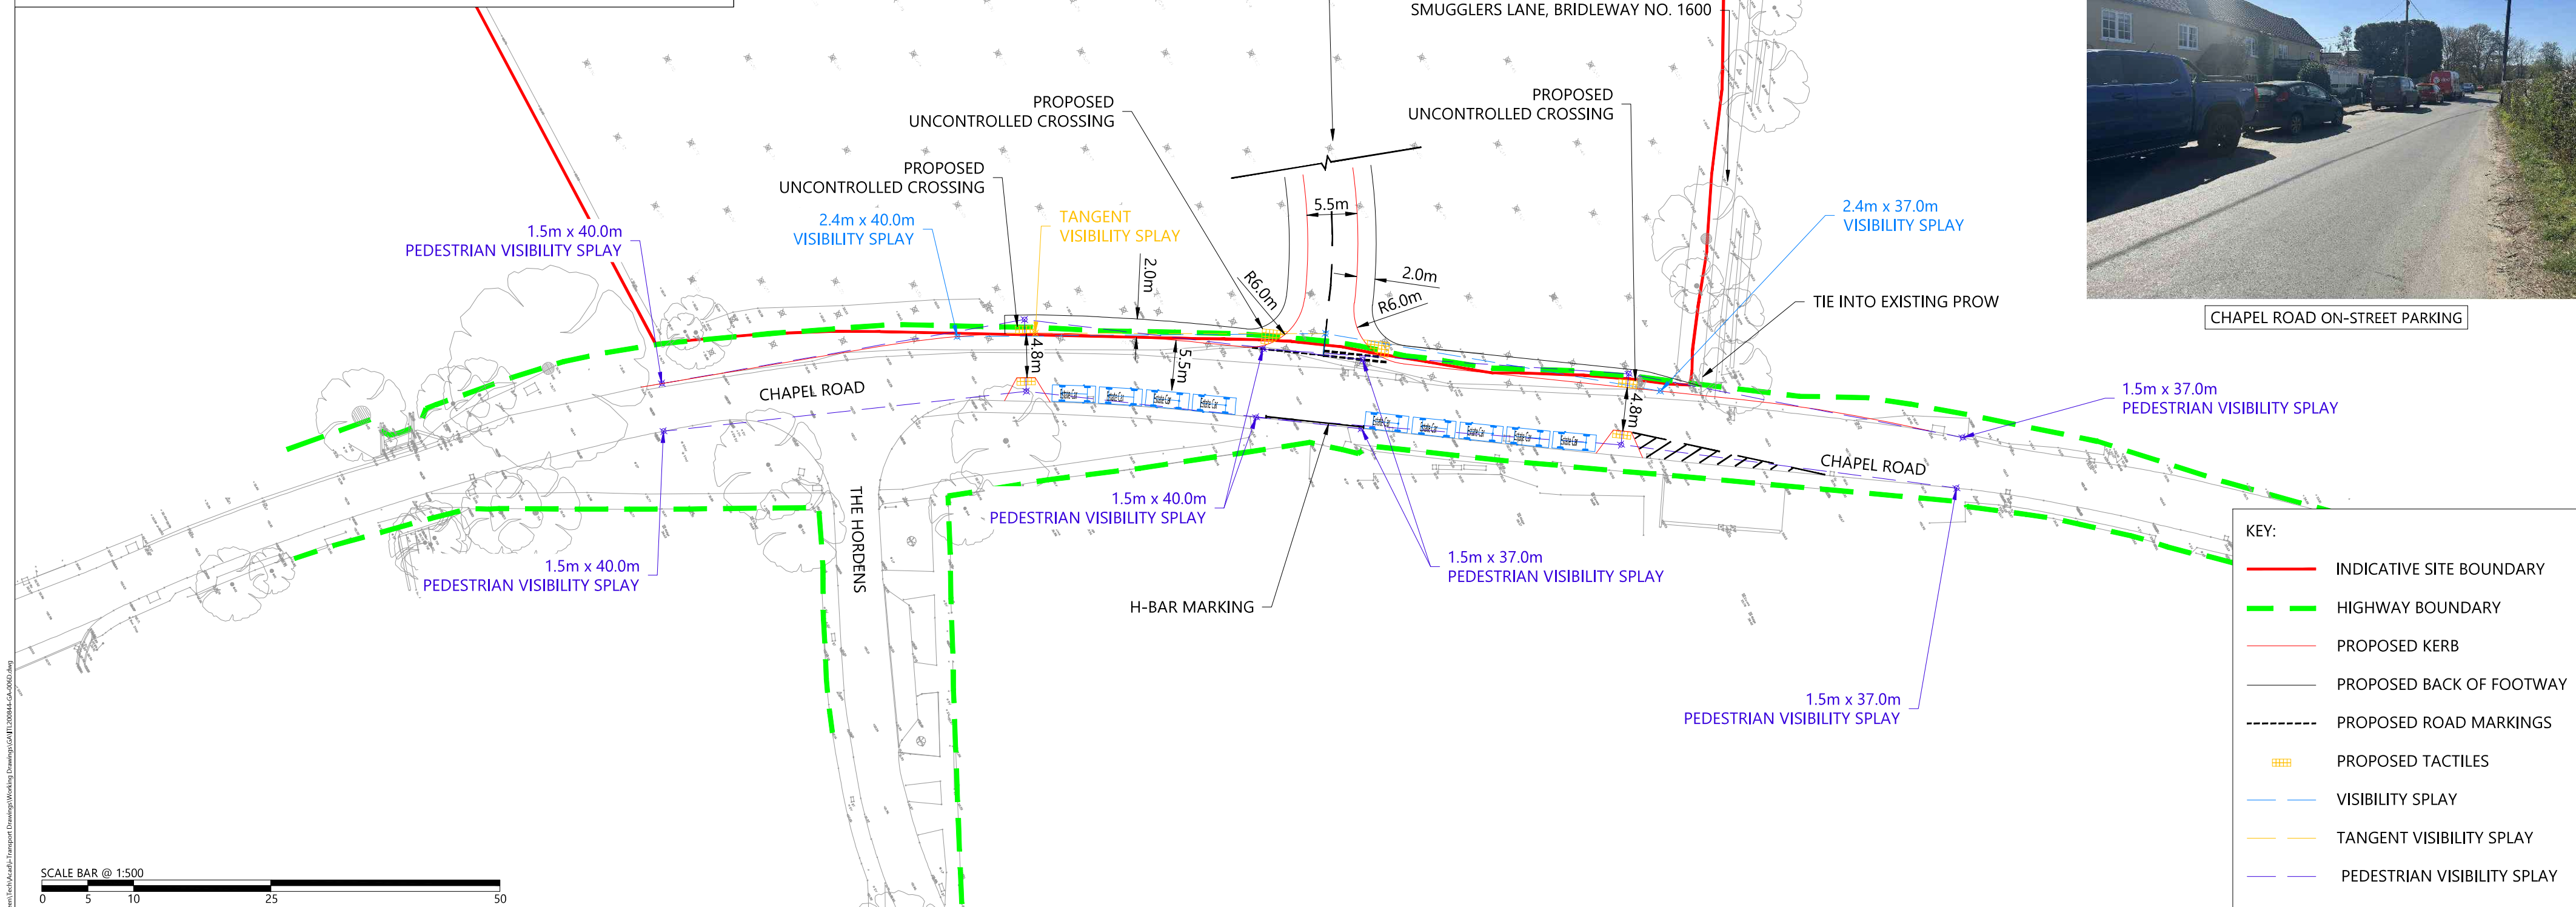
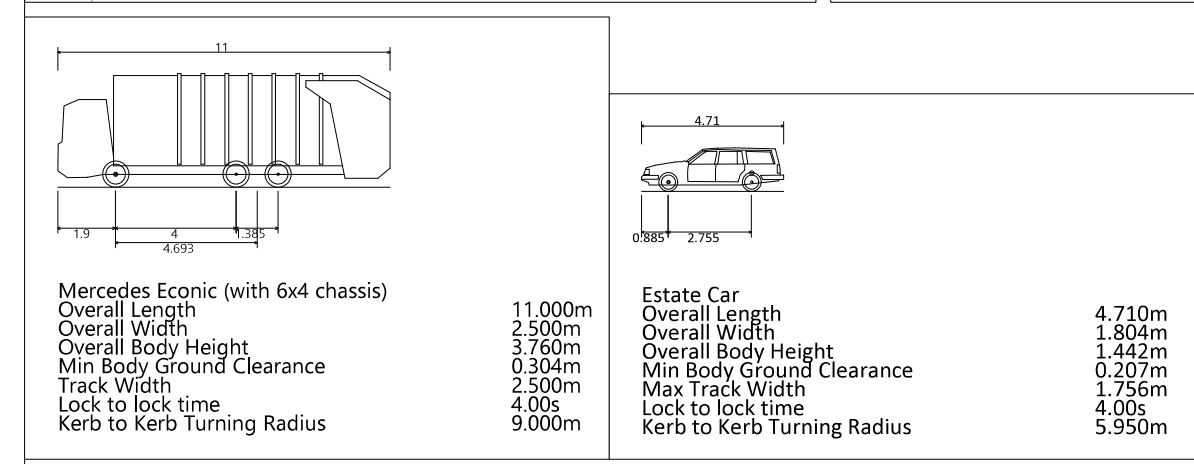
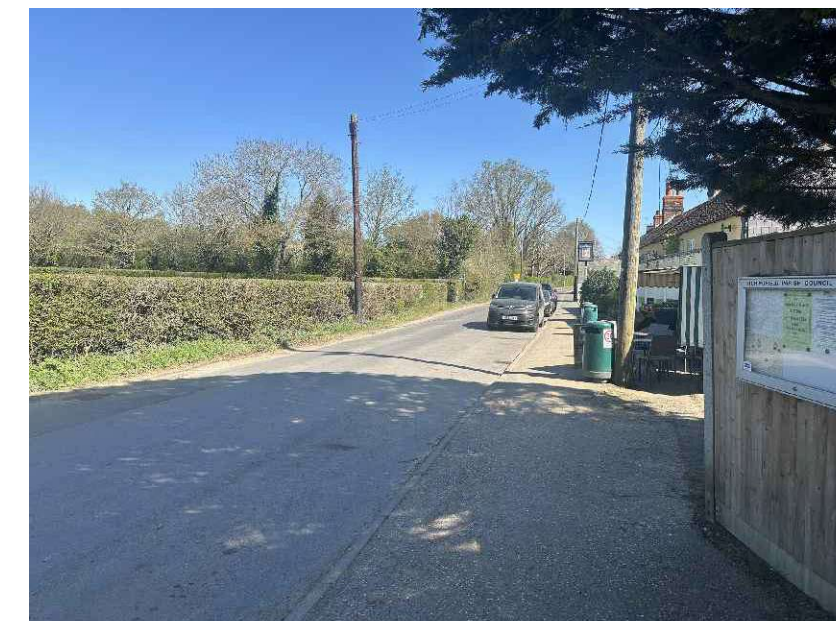


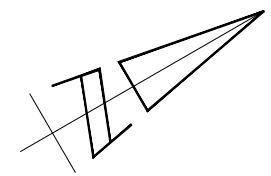

KEY:

	INDICATIVE SITE BOUNDARY
	HIGHWAY BOUNDARY
	PROPOSED KERB
	PROPOSED BACK OF FOOTWAY
	PROPOSED ROAD MARKINGS
	PROPOSED TACTILES
	VISIBILITY SPLAY
	TANGENT VISIBILITY SPLAY
	PEDESTRIAN VISIBILITY SPLAY