


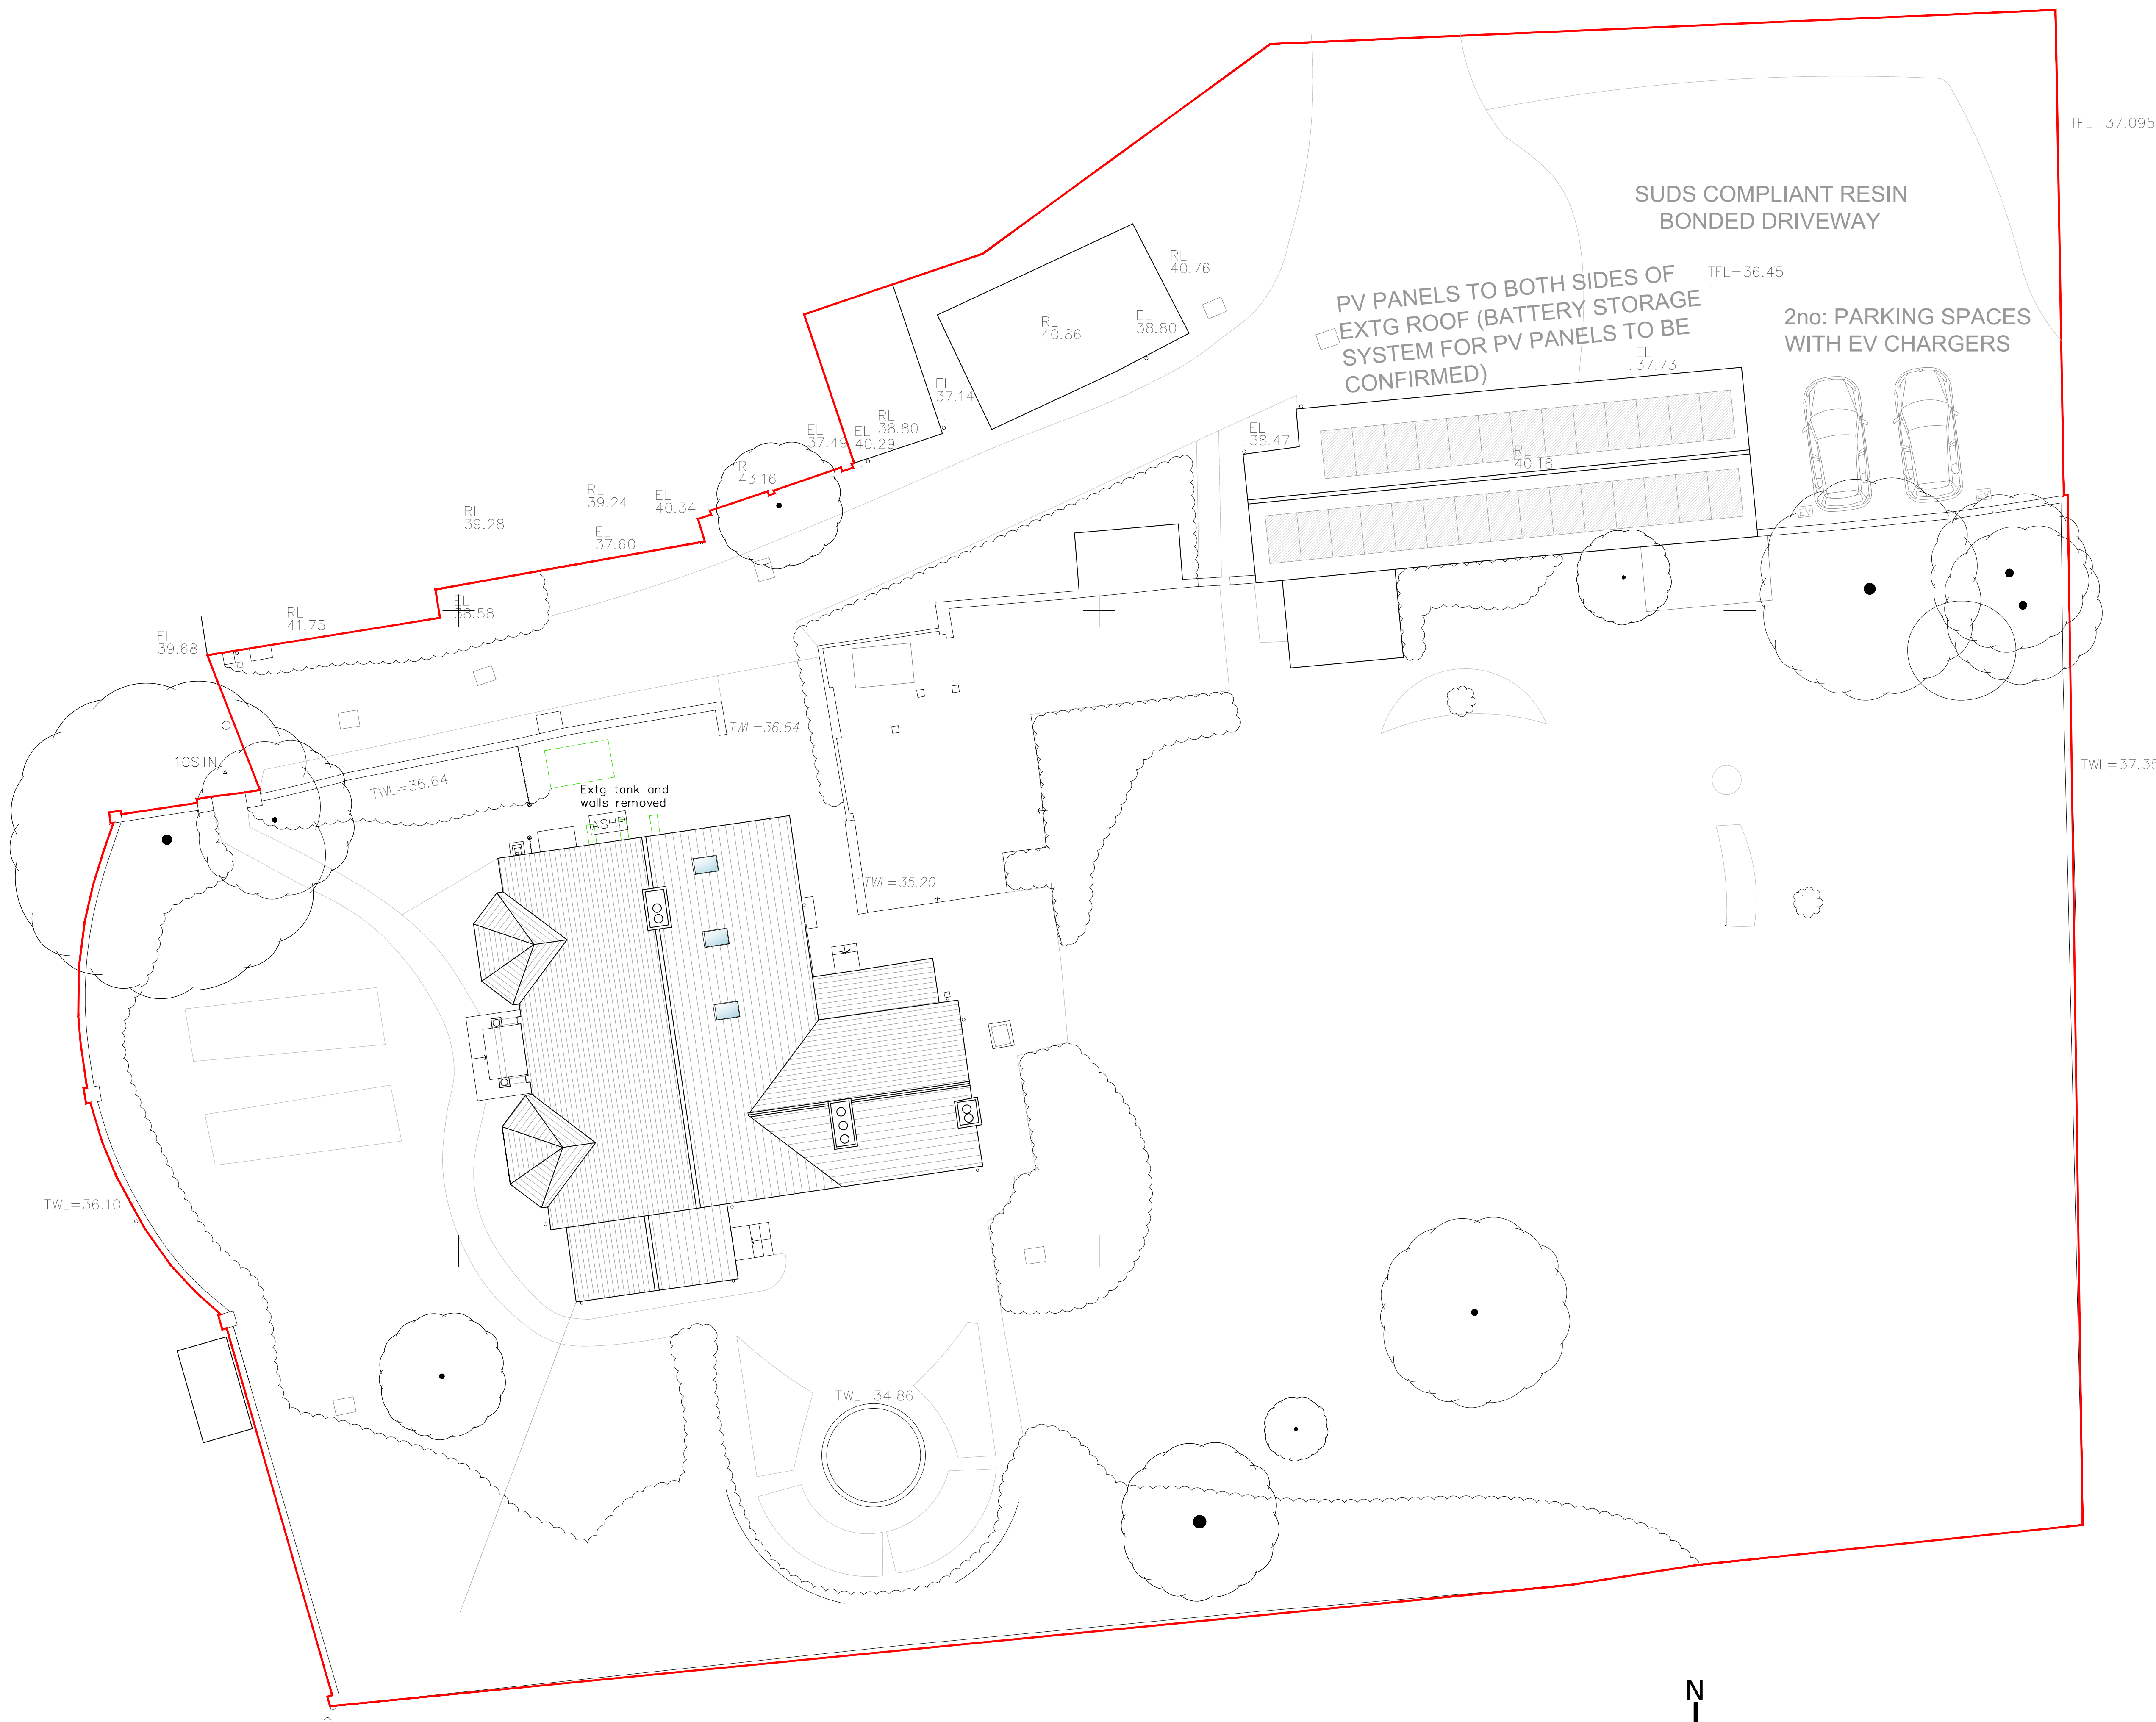

PROPOSED SITE LAYOUT
1:100

NOTES
- DO NOT SCALE OFF THIS DRAWING EXCEPT FOR PLANNING PURPOSES
- CHECK ALL DIMENSIONS ON SITE BEFORE ANY WORK IS COMMENCED
- ALL GOODS MATERIALS AND WORKMANSHIP MUST CONFORM WITH CURRENT BUILDING REGULATIONS, BRITISH STANDARDS AND CODES OF PRACTICE
- COPYRIGHT OF THIS DRAWING IS RETAINED BY THE ARCHITECT AND IT MUST NOT BE REPRODUCED WITHOUT WRITTEN CONSENT

REV	DATE	BY	AMENDMENT

folkes architects

The Old Forge
6 Church Street
Sittingbourne
Kent
ME9 8JL

CLIENT
Mr K Bukowski

JOB TITLE
Windalls
The Street
Slinfold
West Sussex
RH13 0RP

DRAWING TITLE
Proposed Site Layout

DRAWING STATUS
Planning

DATE	SCALE	DRAWN BY
March 2026	1:100@A1	GW
		CHECKED BY MF

JOB NO.	DRAWING NO.	REVISION
25065	2.00	-