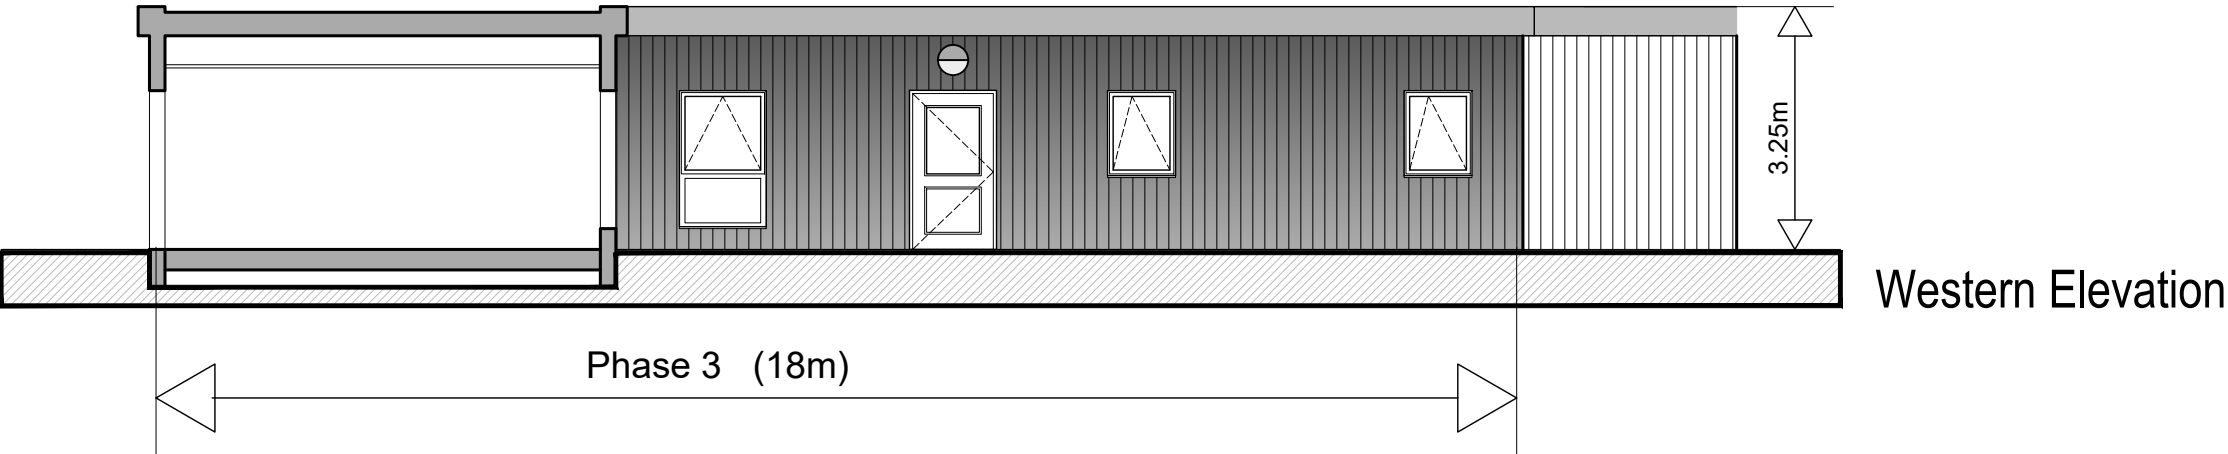


Materials Key

- Rockpanel woods "Carbon Oak" cladding panel
- Rockpanel colours cladding panel, various colours to accent entrances.
- Powder coated metal framing to canopy colour Anthracite
- Windows and doors to be UPVc colour anthracite.