


Proposed Ground Floor Plan Use




Mixed agricultural and open educational farm use

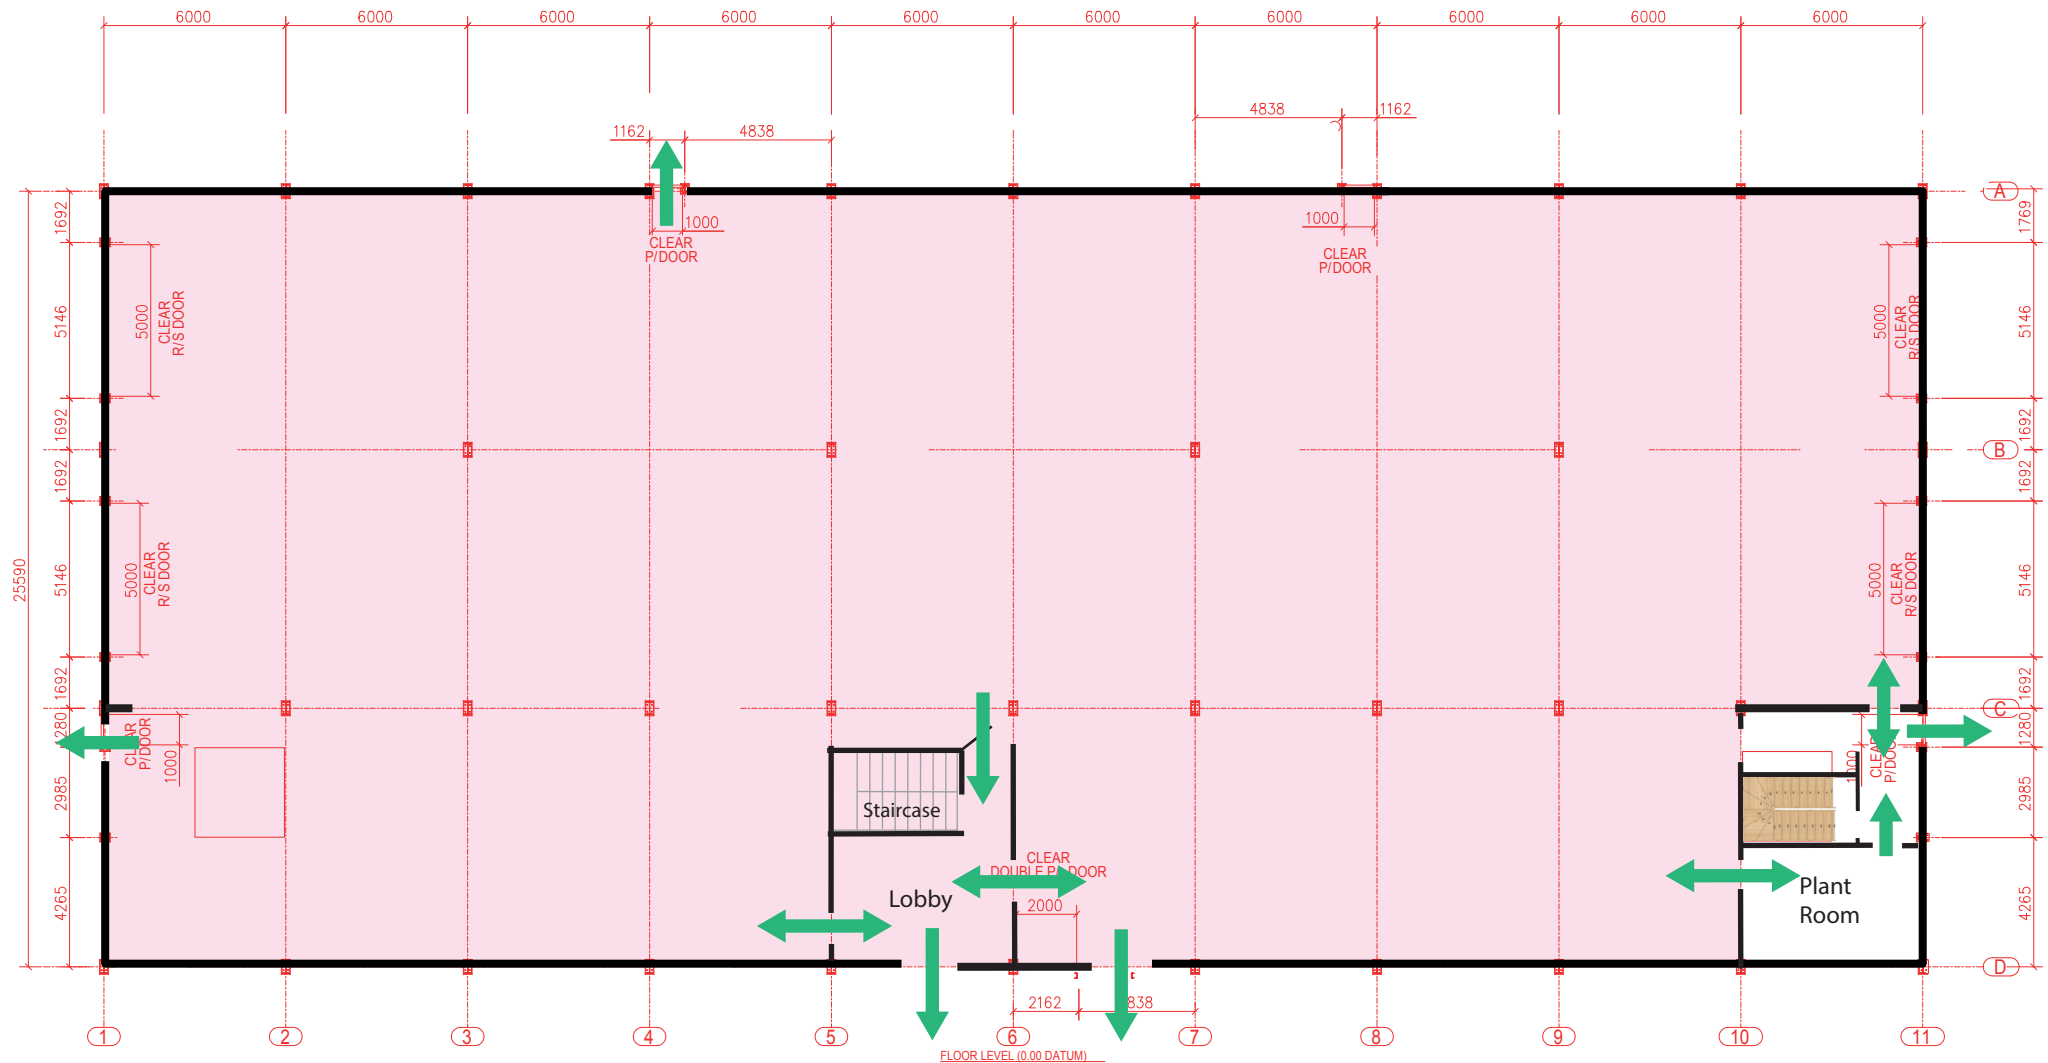

Emergency exit routes (roller shutters are not included)



Proposed First Floor Plan Use

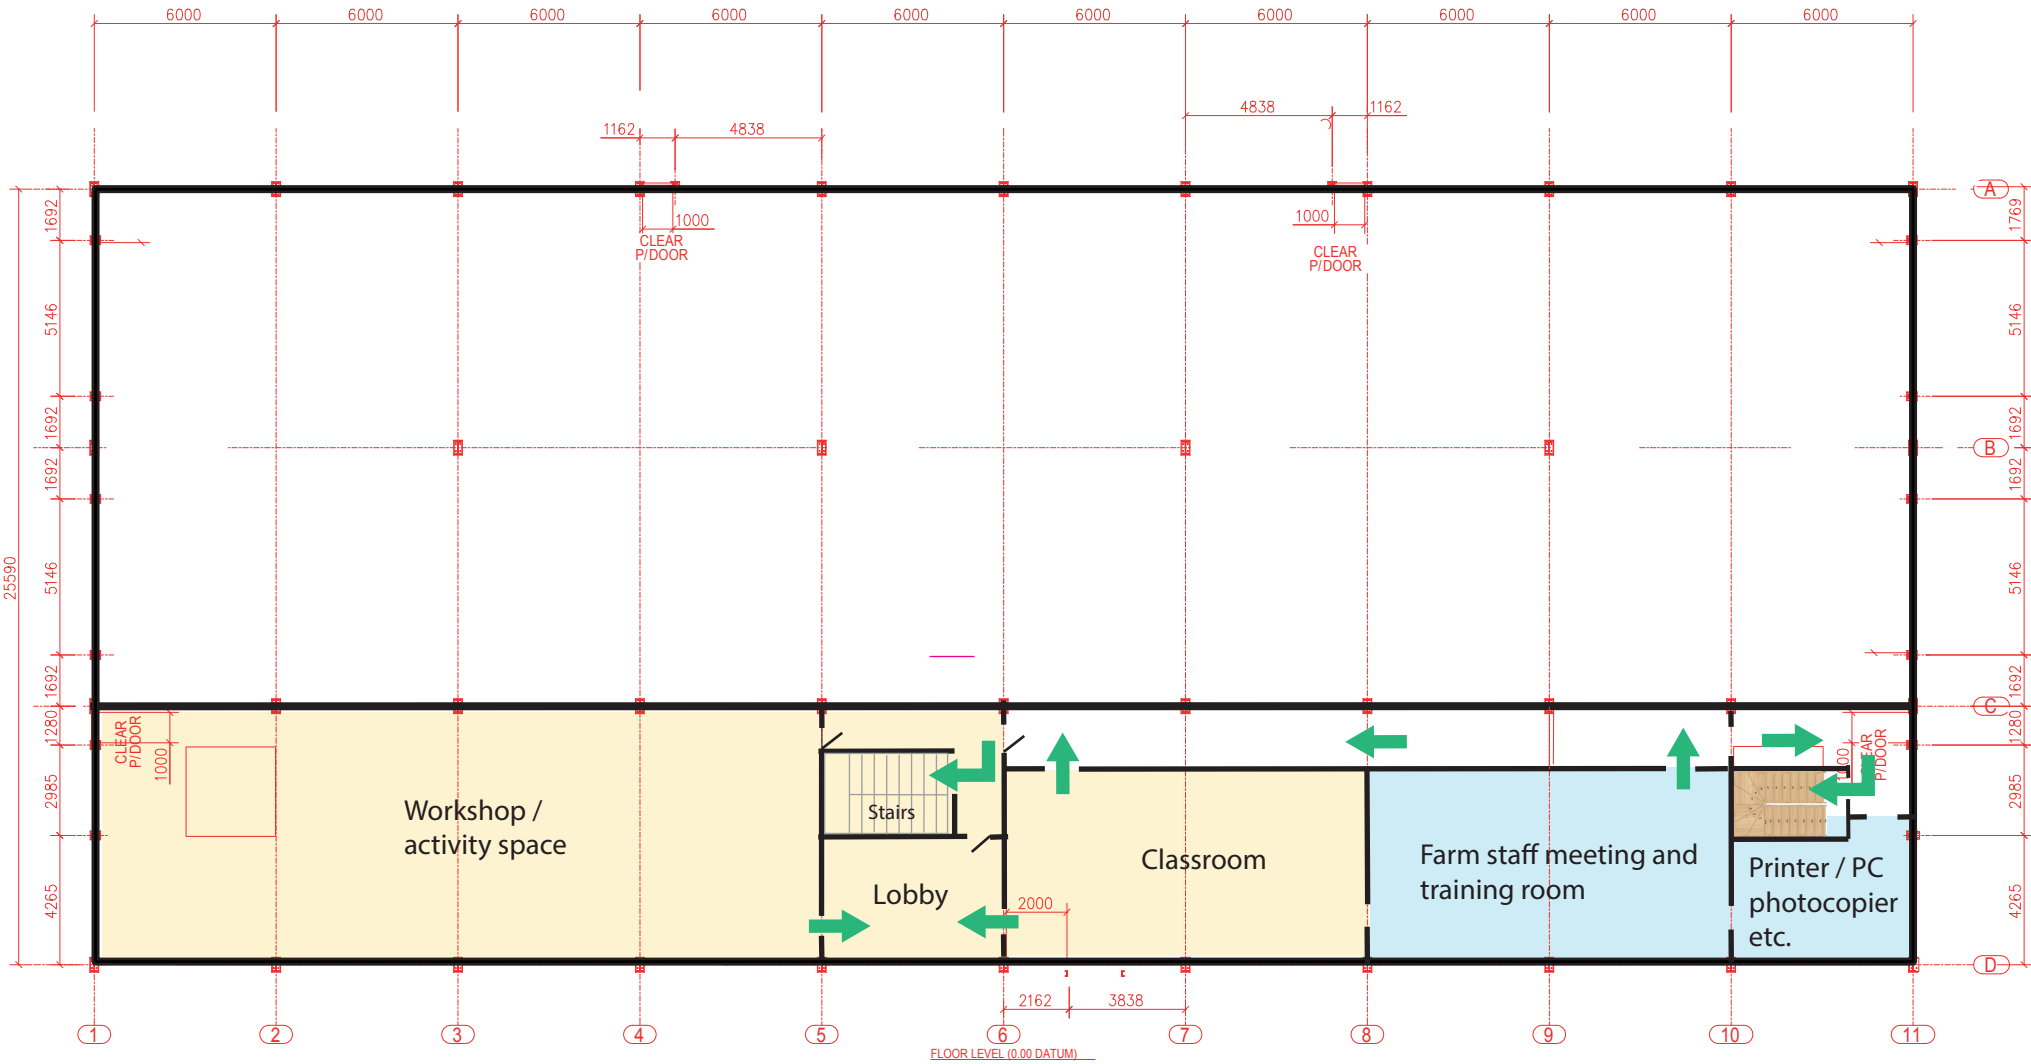

-  Open educational farm use
-  Agricultural use
-  Emergency exit routes

