


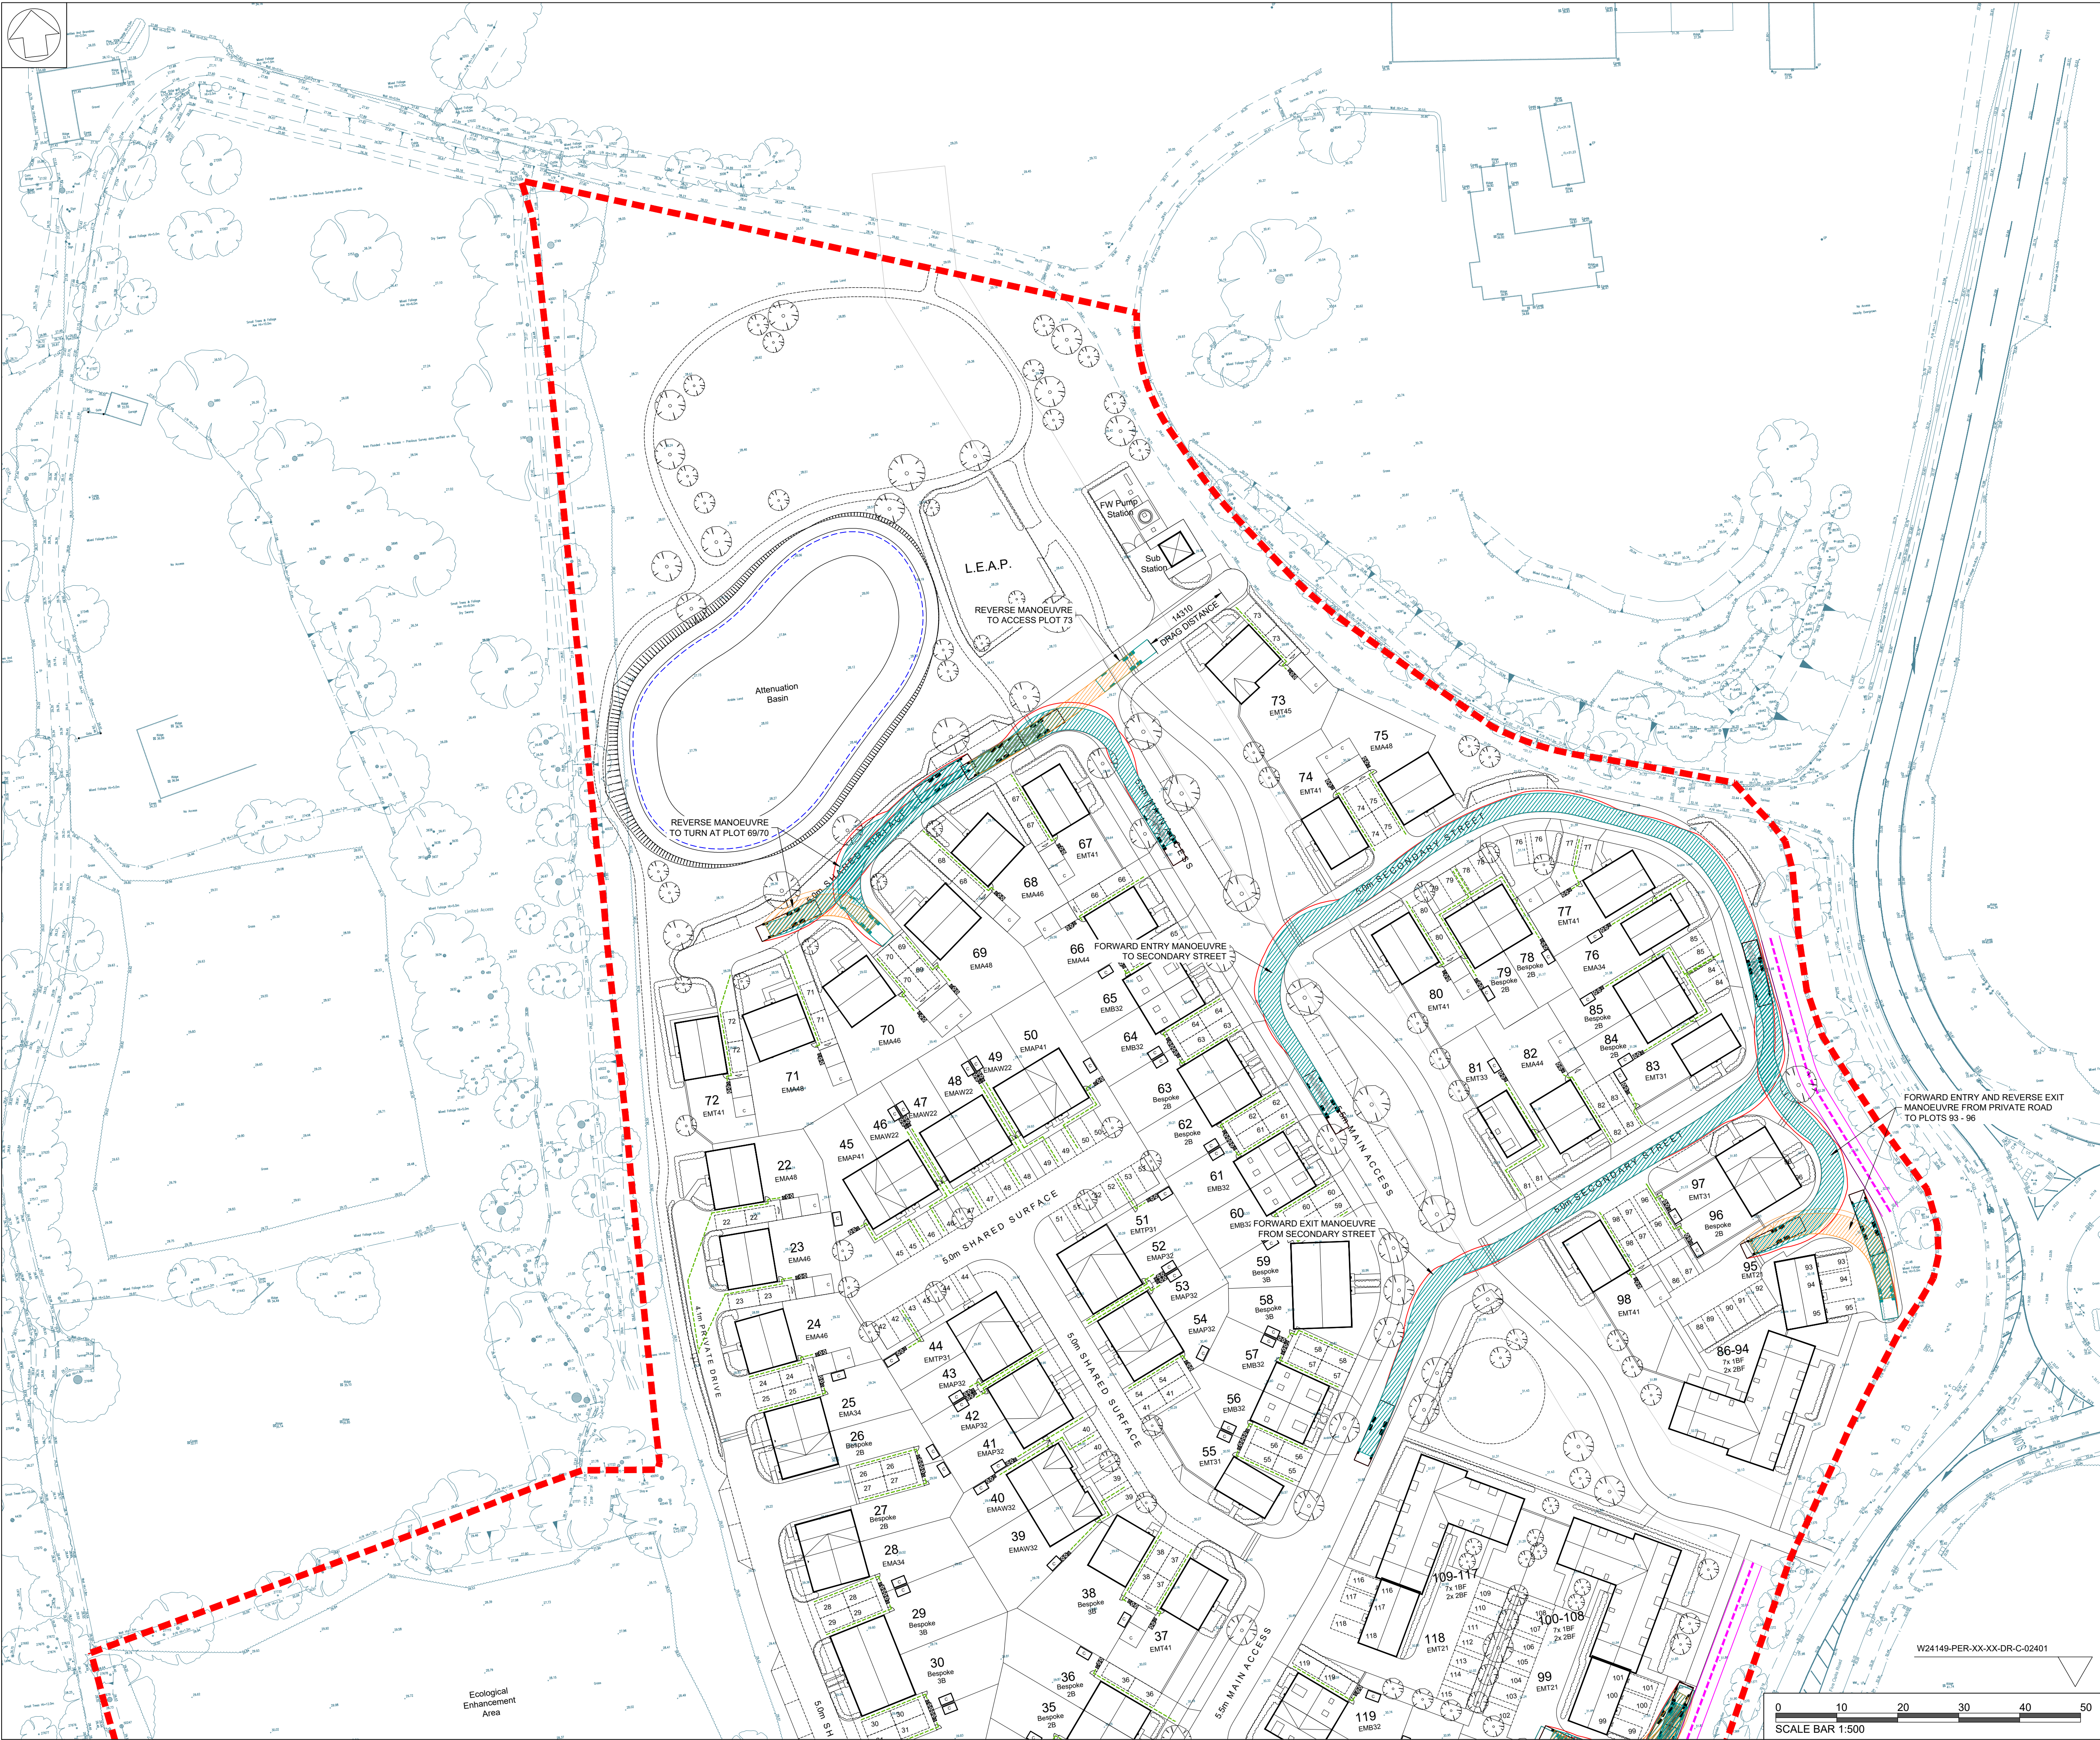

SAFETY, HEALTH AND ENVIRONMENTAL INFORMATION IN ADDITION TO THE HAZARDS/RISKS NORMALLY ASSOCIATED WITH THE TYPES OF WORK DETAILED ON THIS DRAWING, NOTE THE FOLLOWING

1.

1.


1.

THIS DRAWING SHOULD NOT BE USED FOR CONSTRUCTION UNLESS THE
DRAWING STATUS IS "CONSTRUCTION"


GENERAL NOTES:

1. THIS DRAWING SHALL BE READ IN CONJUNCTION WITH ALL THE RELEVANT ARCHITECTS, ENGINEERS' AND SERVICE ENGINEERS DRAWINGS & SPECIFICATIONS.
2. ALL UNITS IN MILLIMETERS U.N.O. ON THE DRAWING.
DO NOT SCALE OFF THE DRAWING.
3. THE WORKS DESCRIBED AND SPECIFIED ON THIS DRAWING AND ASSOCIATED DRS SHALL BE UNDERTAKEN IN ACCORDANCE WITH ALL CURRENT HEALTH AND SAFETY LEGISLATION AND THE PROJECT HEALTH & SAFETY PLAN, PREPARED BY THE PLANNING SUPERVISOR FOR THE PROJECT.
5. WHERE NOTES AND INFORMATION ON THIS DRG DIFFER FROM THE SPECIFICATION, CLARIFICATION SHOULD BE SOUGHT FROM THE ENGINEER.

LEGEND

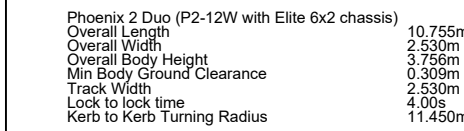

FORWARD MANOEUVRE

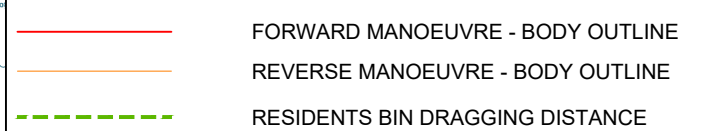

P2	AMENDED TO ACCOMMODATE DESIGN TEAM COMMENTS	GS	31/03/2026	HS
P1	ISSUED FOR INFORMATION	GS	24/03/2026	HS
Rev	Description	By	Date	Chkd

PEREGA

Quarry Court, Lime Quarry Mews, Guildford. GU1 2RD 01483 565 886

Client

Client

Taylor Wimpey

Project
BROADBRIDGE FARM
HORSHAM

Title
VEHICLE TRACKING
REFUSE VEHICLE - SHT 2 OF 2

Peregrine Project No.			Checked	Passed	Size	Scale
W24149			HS	-	A1	1:500
Project Code	Originator	Zone	Level	Type	Role	Drawing No.
W24149	PER	XX	XX	DR	C	02402
Suitability Code		Status			Revision	
S2		INFORMATION			P2	