
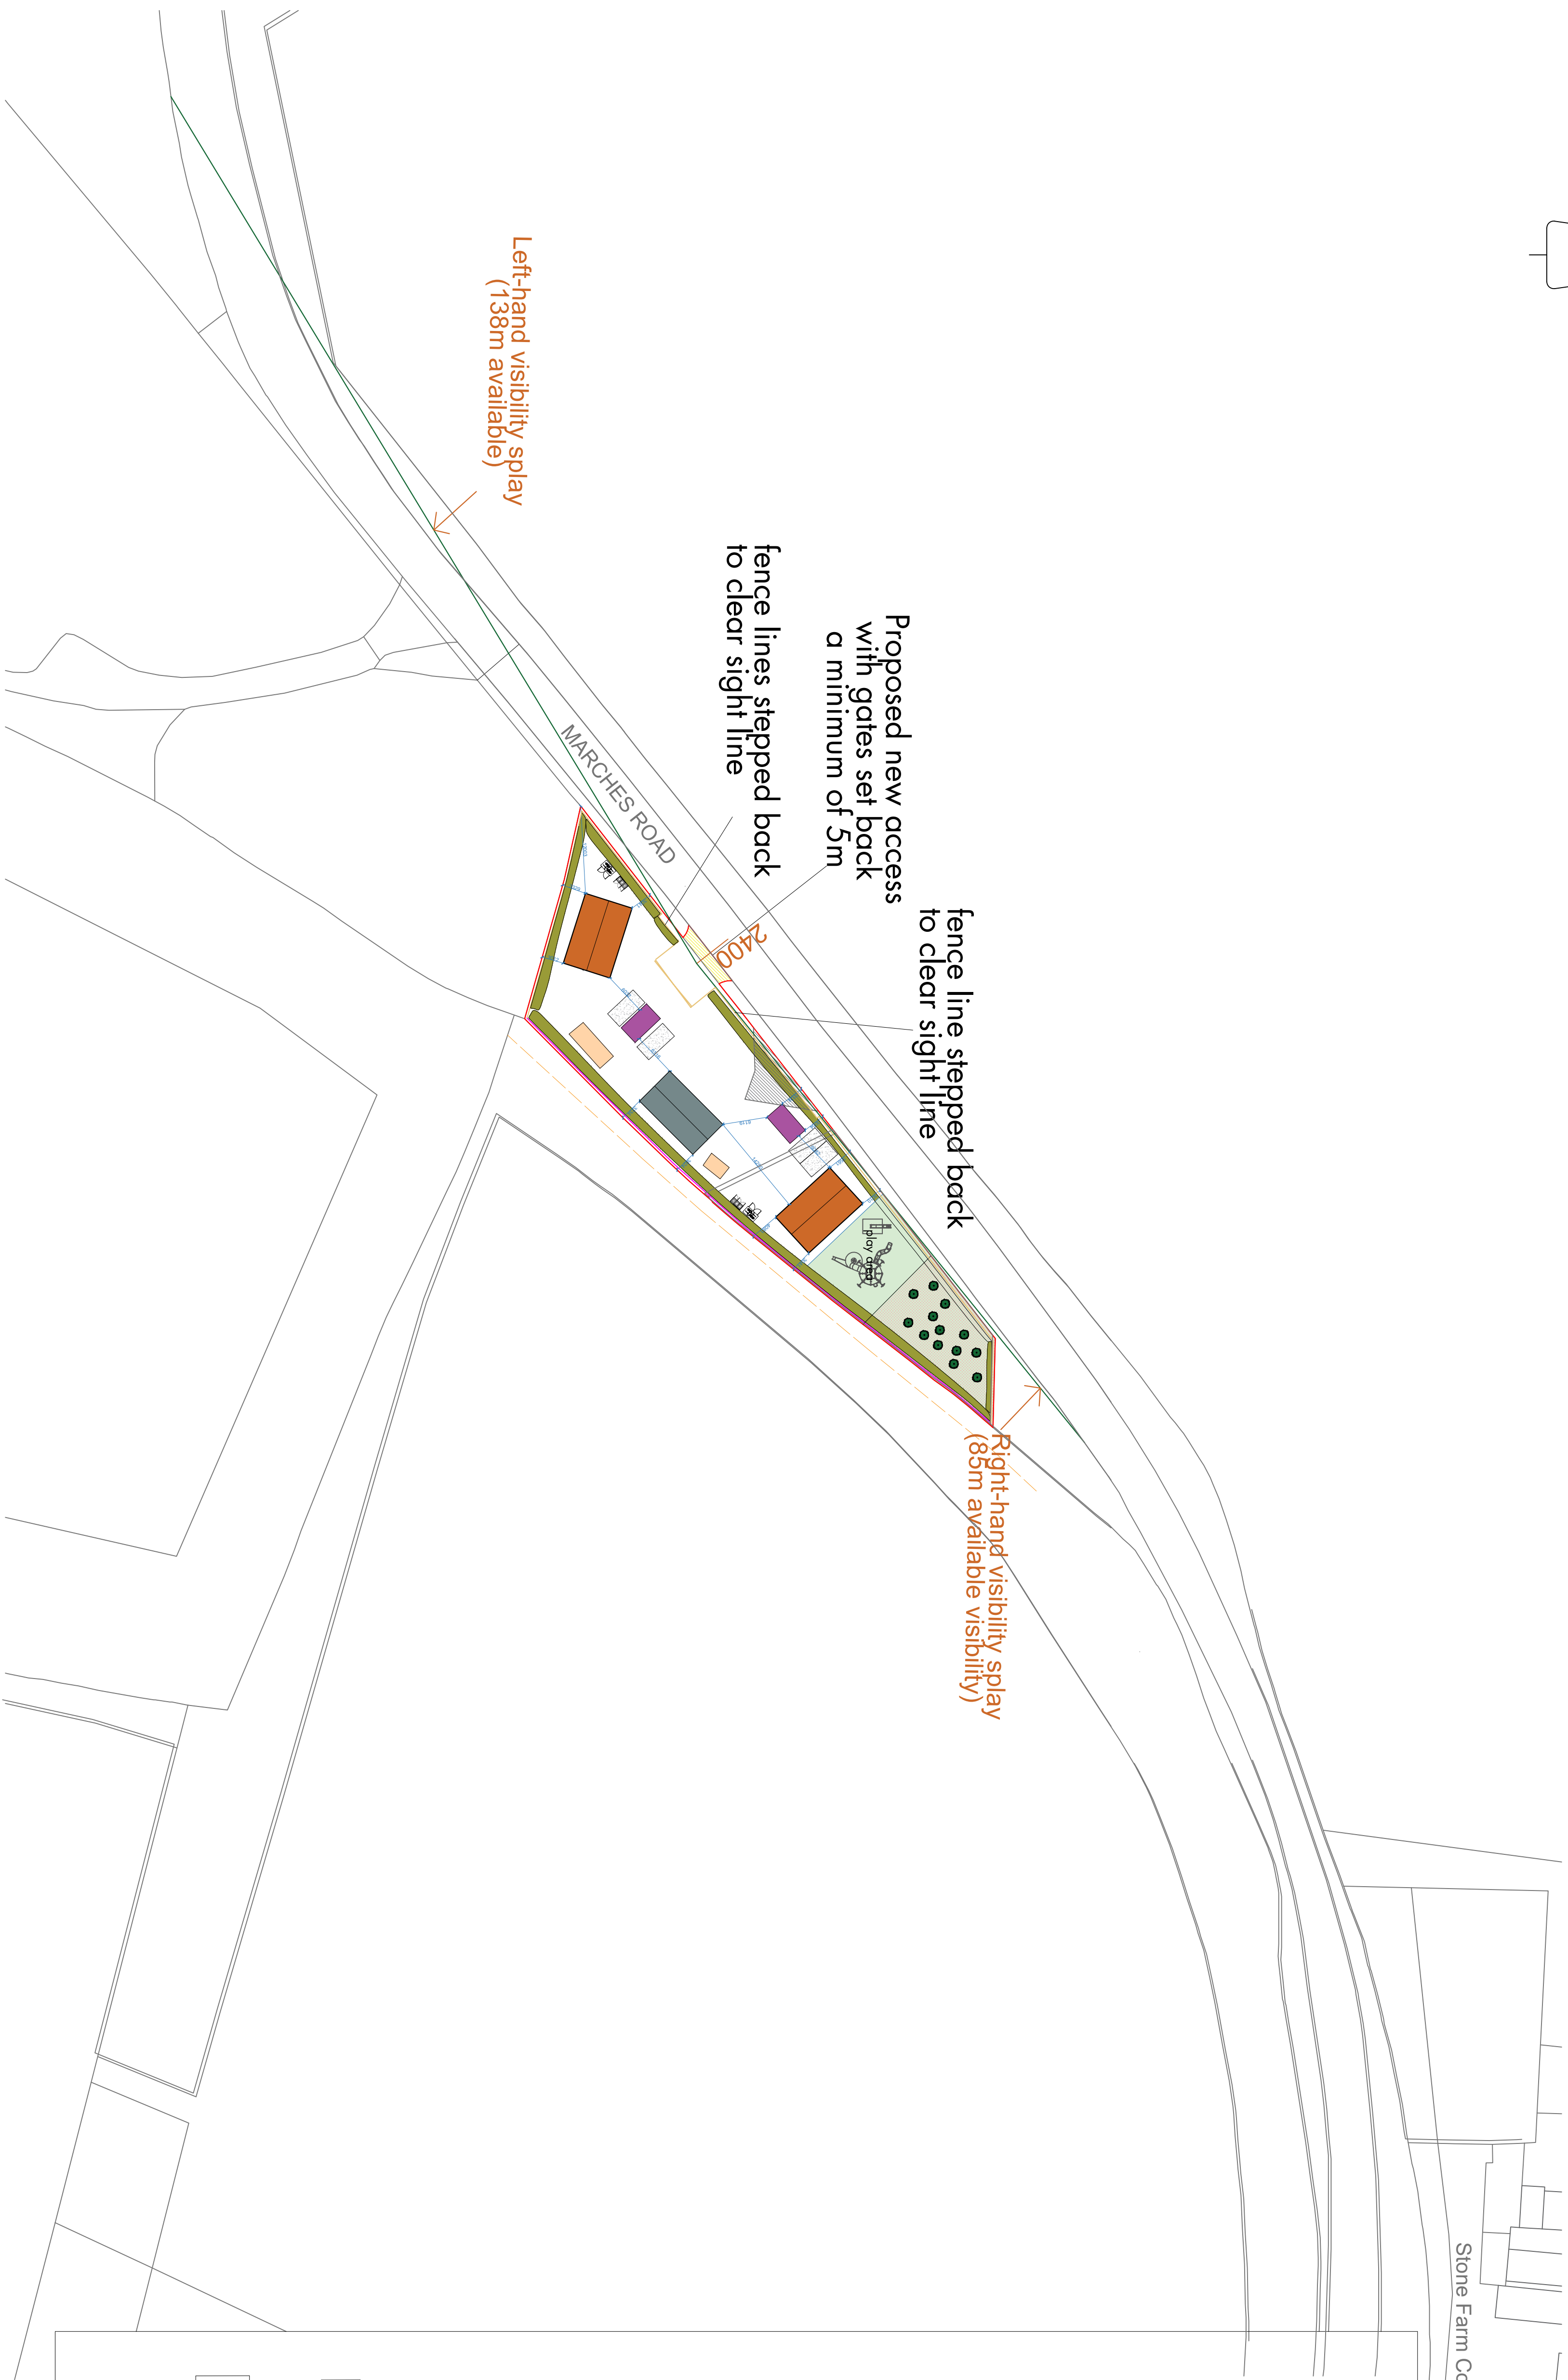


Block Plan 1:500
Licence number AC0000806982

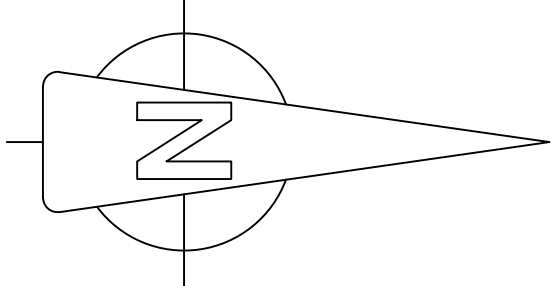

Stone Farm Cottages

	Existing access to be closed
	Proposed standard parking spaces
	Existing B8 storage containers
	Existing 2m close board fence
	Drainage ditch
	Existing deer stock fencing
	Proposed access gate
	Proposed tourers
	Proposed statics fitted with single crevice bat box (see GP/09/25)
	Proposed dayroom fitted with single crevice bat box (see GP/09/25) and (GP/10/25)
	Proposed enclosed, secure play area
	Proposed enriched grass species with native planting to promote BNG
	Proposed native planting
	Secure storage triple wheelie bin storage, for waste and recycling see drawing number GP/07/25
	Bike secure storage (including lighting) e bike charging point with timer see drawing number GP/08/25
	Refuse/recycling collection point

Drawing title	Proposed block plan	
Project	Proposed traveller site	
Address	Marches road, Worham, Horsham, West Sussex	
Client		
Scales	1:500	
Date	June 2025	
Drawing Number	GP/03/24	Rev E
Architectural description		
Incorporating Design Ltd The Olds, 0203 22041008 info@incorporatingdesign.co.uk email: info@incorporatingdesign.co.uk		
Approved Drawing as filed 2024 14th April		

