



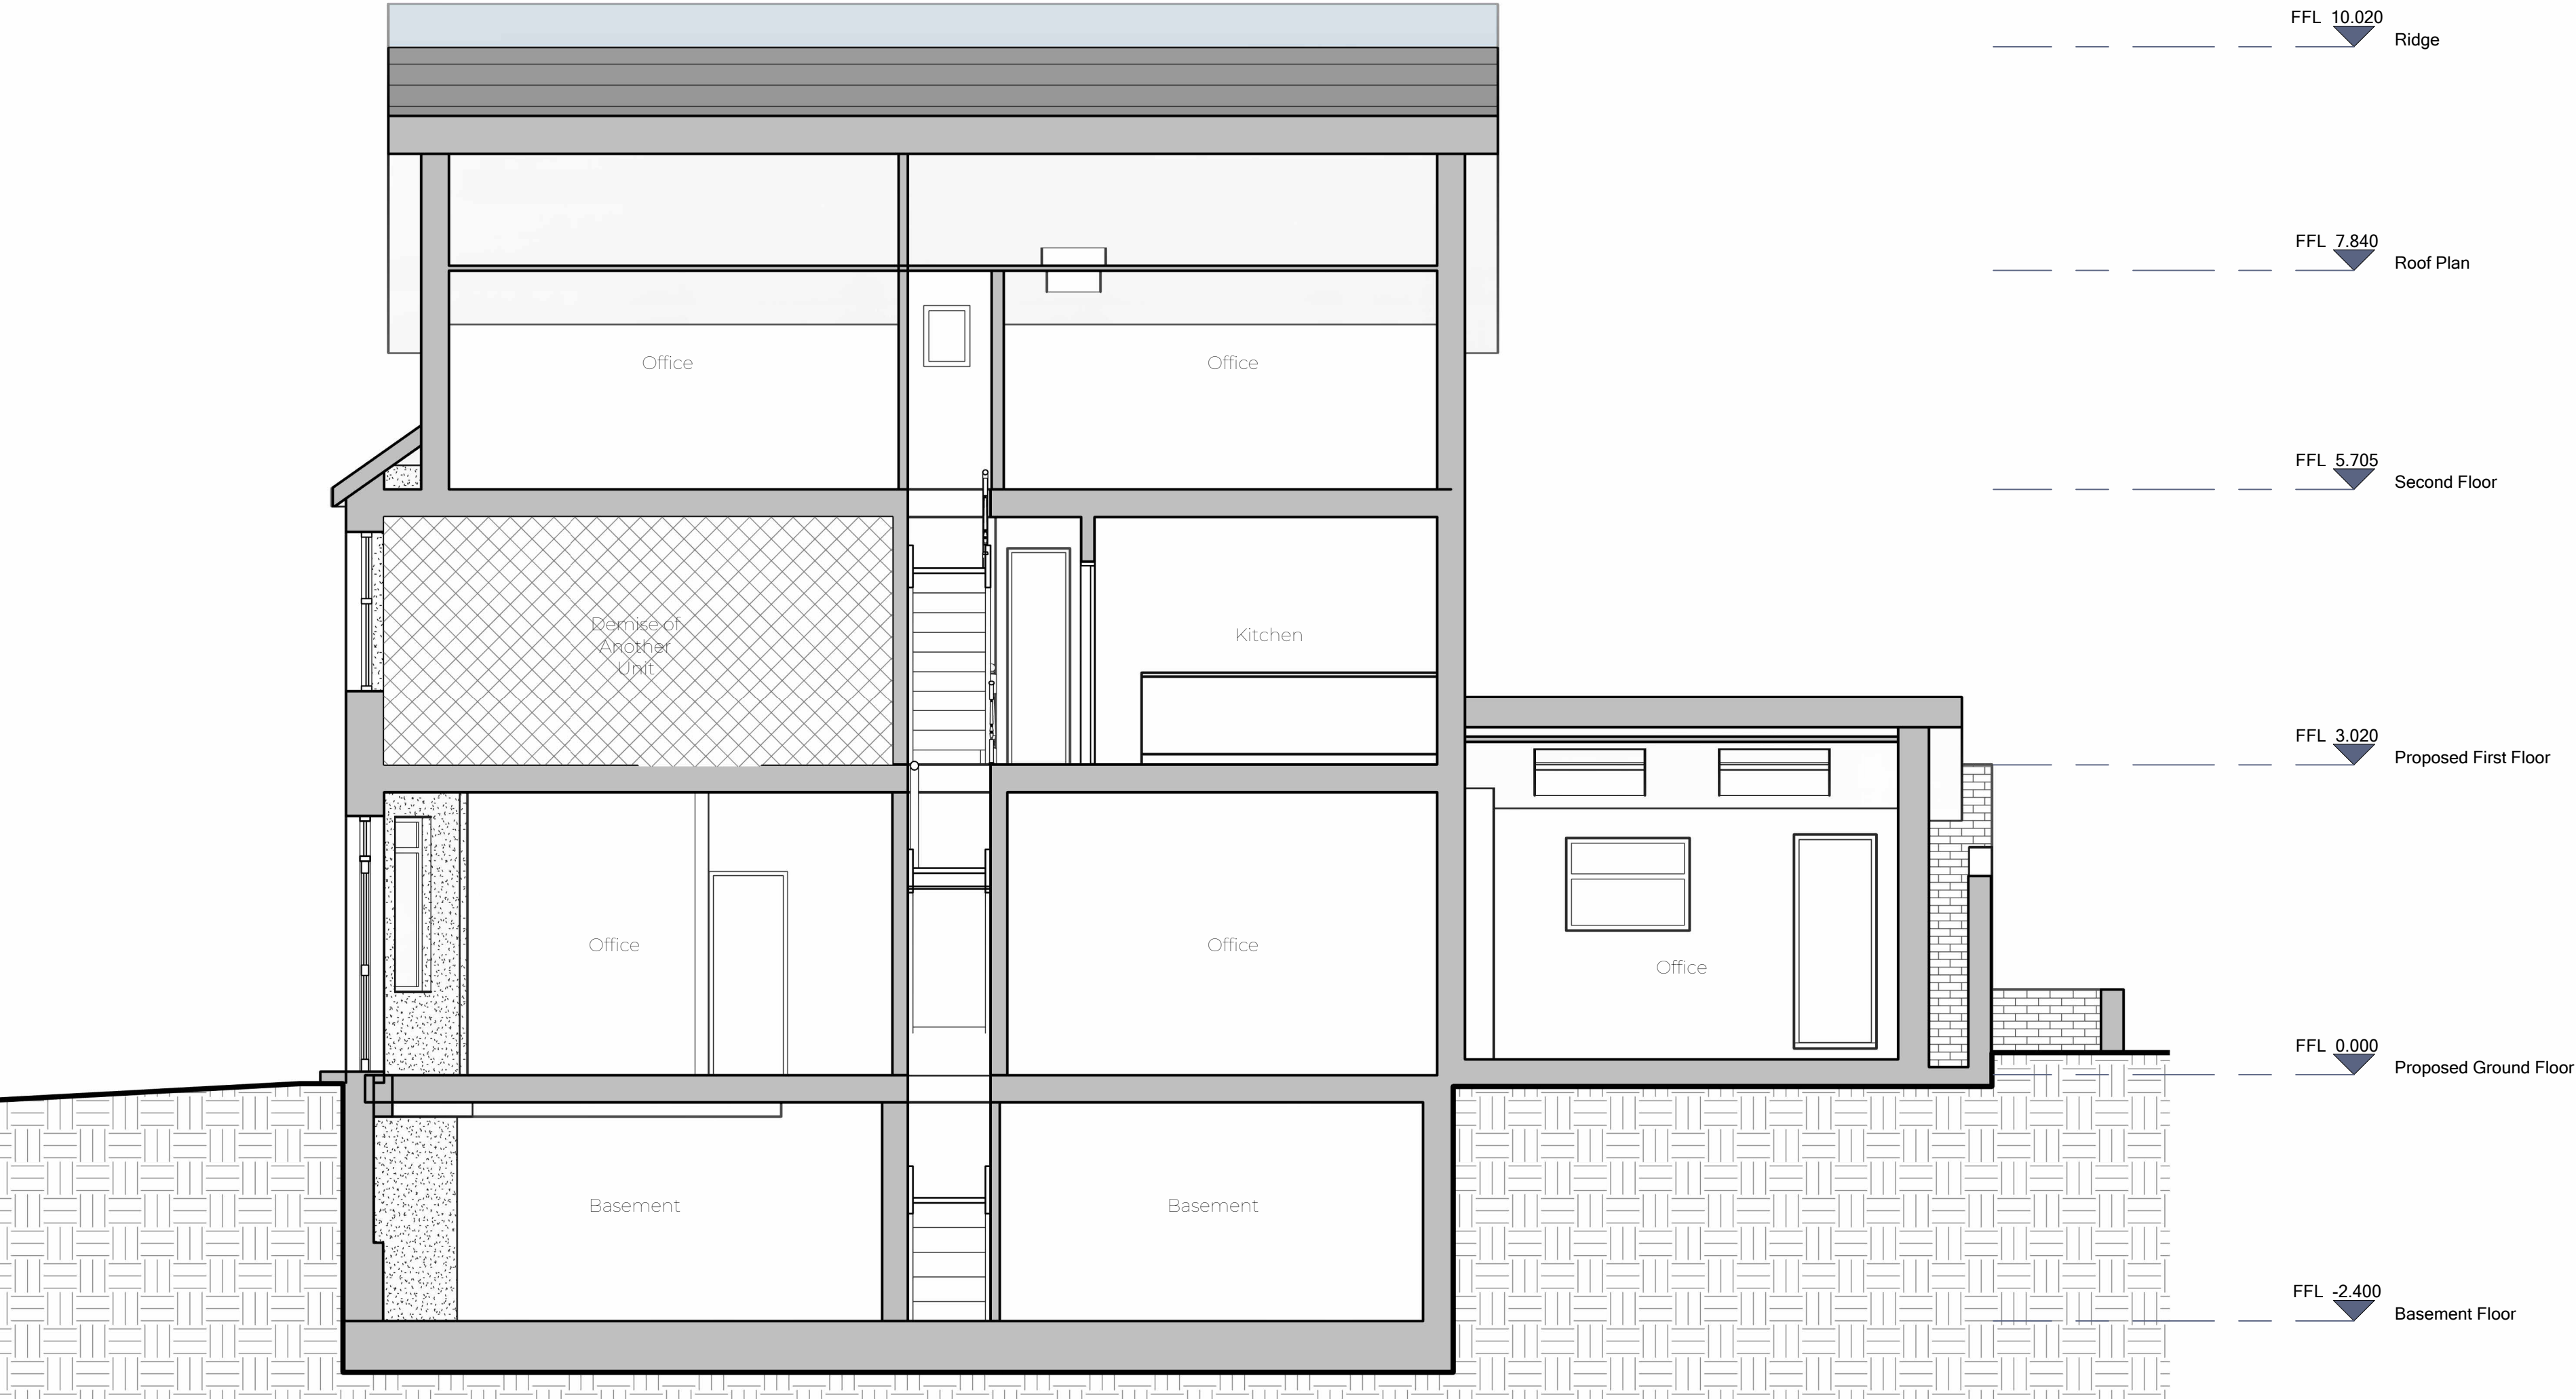

- Notes:
1. THE COPYRIGHT OF THIS DRAWING IS VESTED IN ARCHEVOLVE AND IT MAY NOT BE REPRODUCED IN WHOLE OR PART OR USED FOR THE MANUFACTURE OF ANY ARTICLE WITHOUT THE EXPRESS PERMISSION OF THE COPYRIGHT HOLDERS.
 2. WORK TO FIGURED DIMENSIONS ONLY.
 3. THIS DRAWING IS TO BE READ IN CONJUNCTION WITH ALL RELEVANT ARCHITECT'S, SERVICE ENGINEER'S AND ARCHEVOLVE AND SPECIFICATIONS.

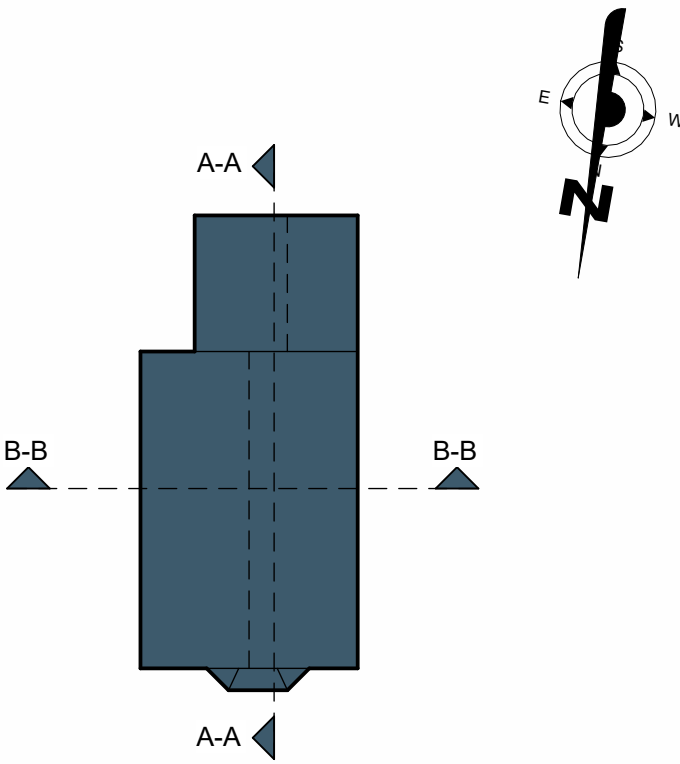


Revision Number	Revision Description	Issued by	Revision Date
-----------------	----------------------	-----------	---------------

DATE: 24/11/25 STATUS: PLANNING ISSUE SHEET SIZE: A1


SCALE: 1 : 50 DRAWN: AP CHECKED:

CLIENT: Nigel Dyer SITE ADDRESS: 31 West Street Storrington RH20 4DZ

Section A-A
1 : 50

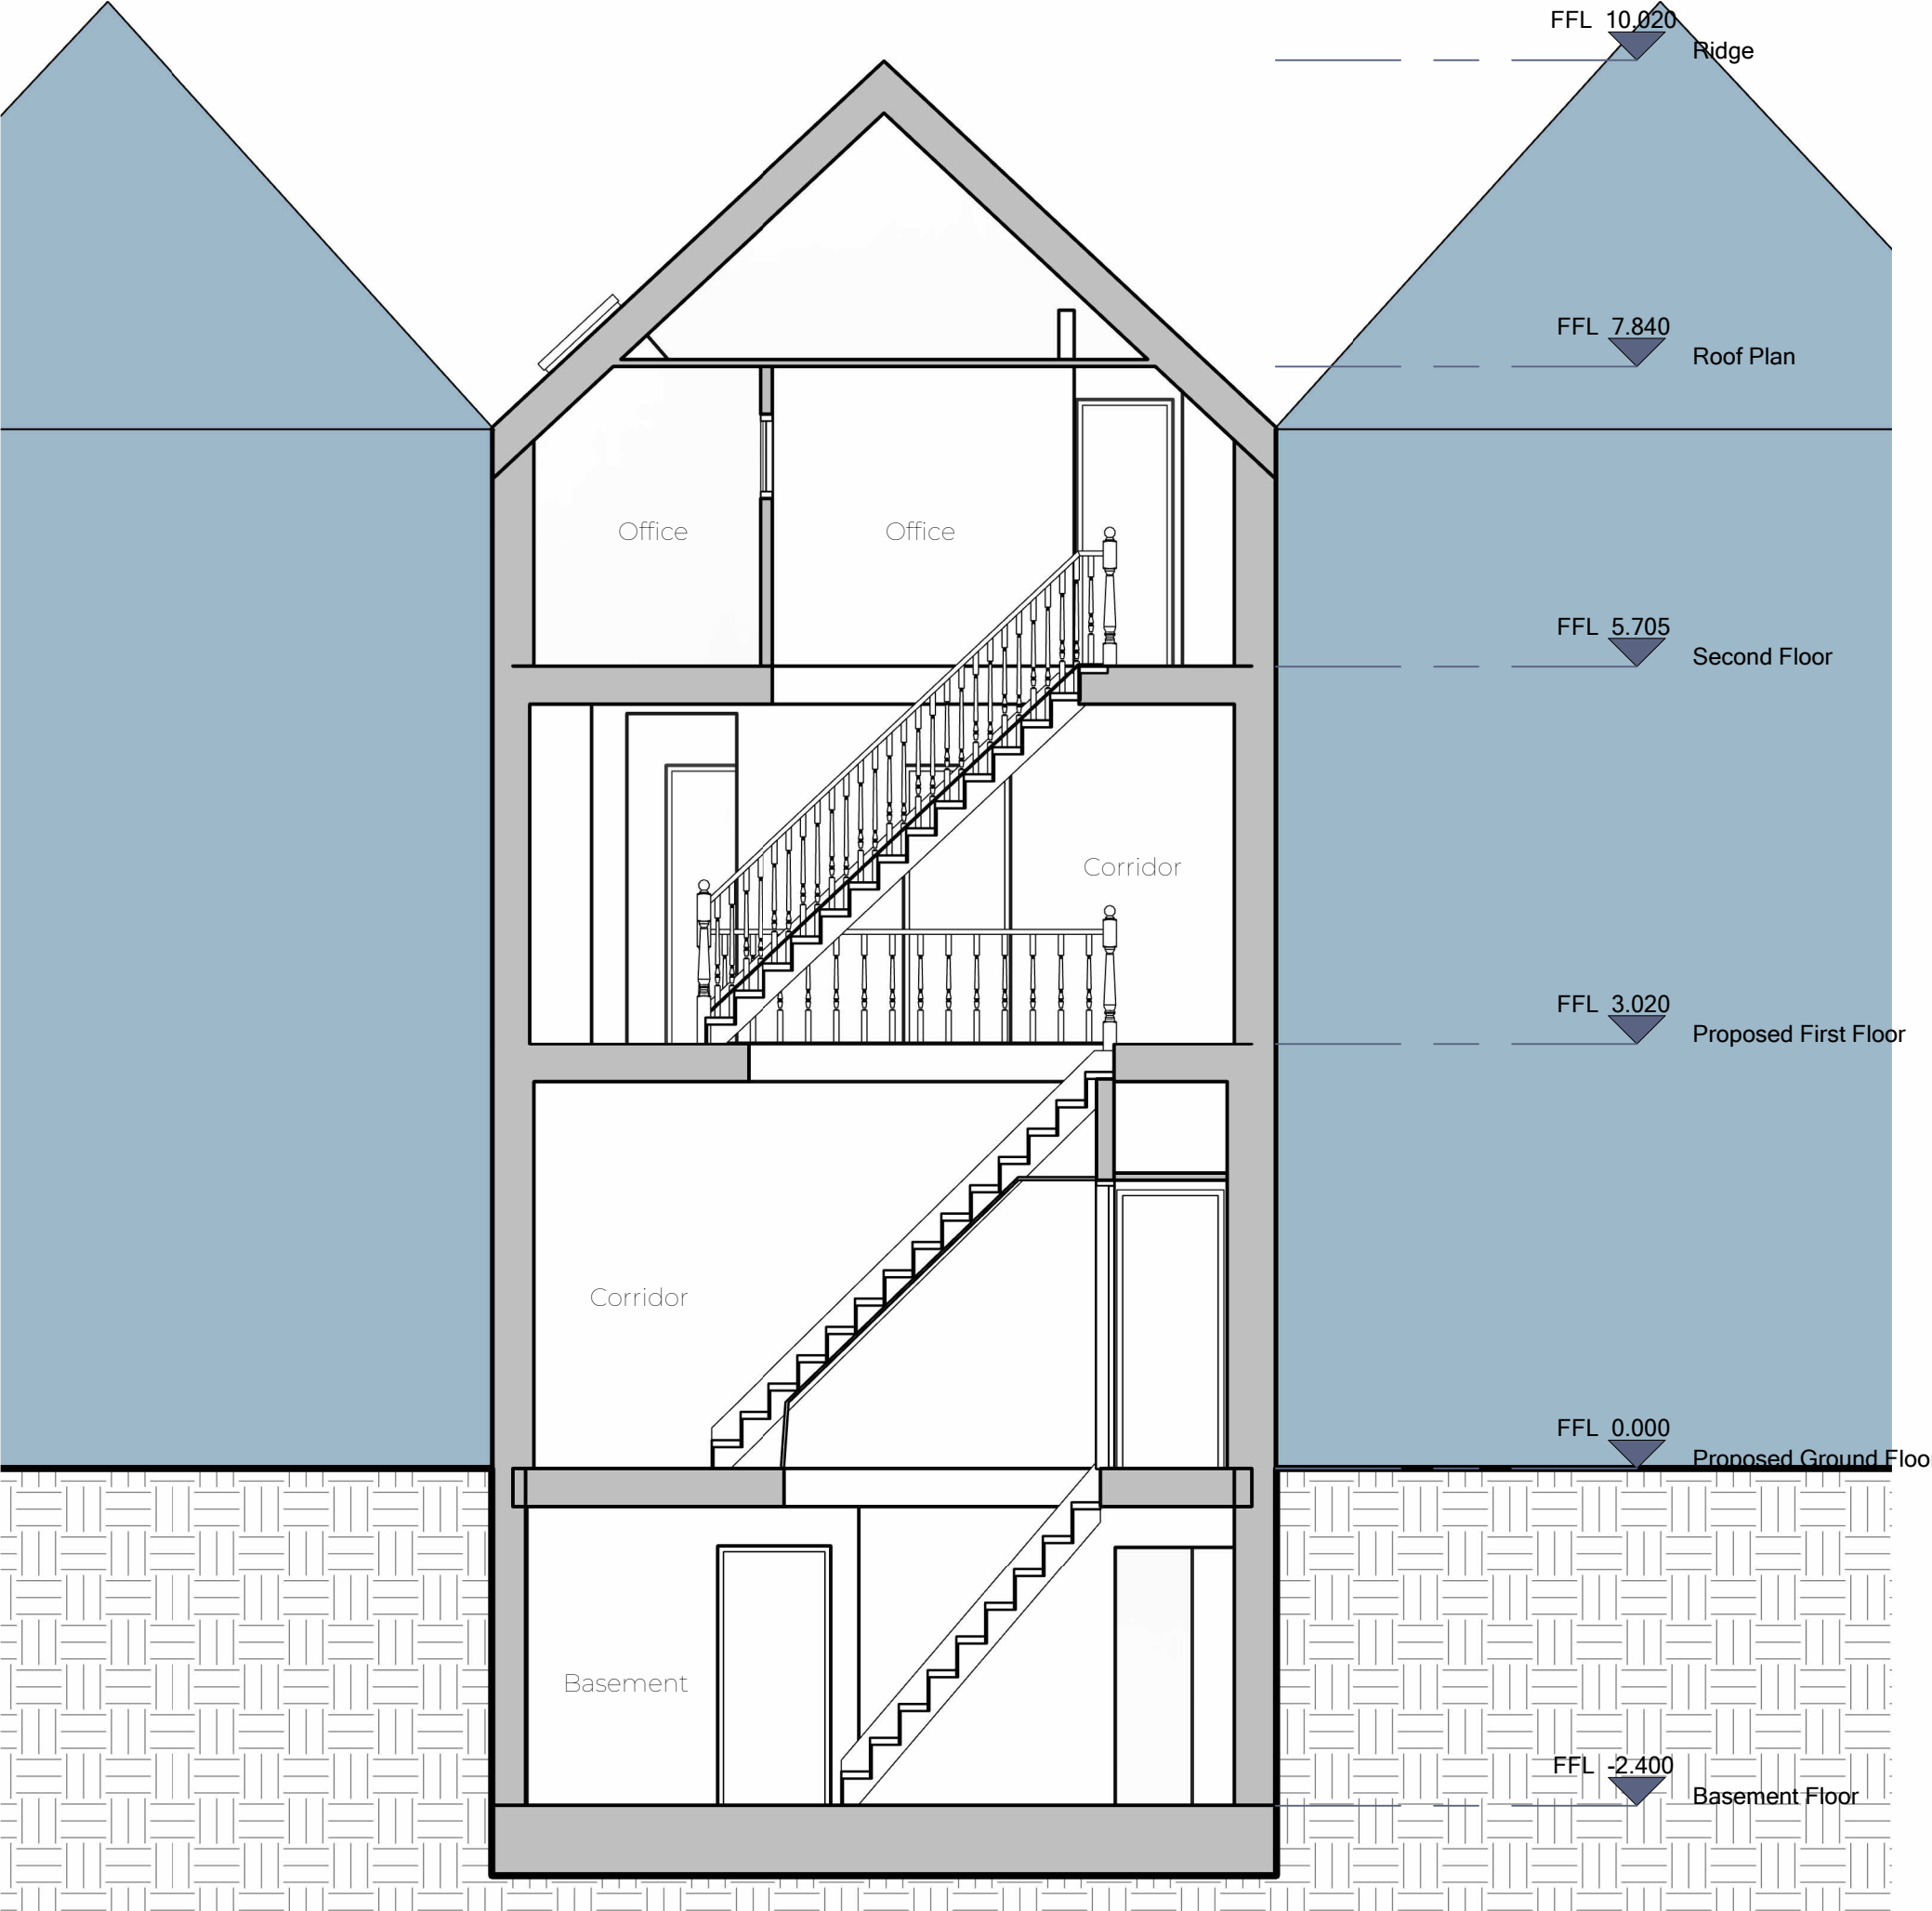

Section B-B
1 : 50

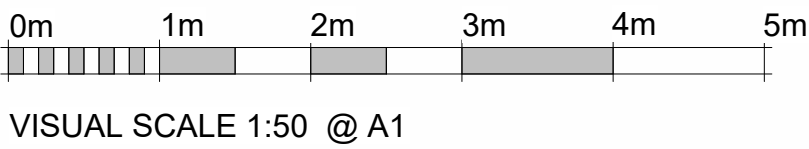

DRAWING: Change of Use

TITLE: Sections



ARCHEVOLVE

// design @archevolve.co.uk

// www. archevolve.co.uk

// 01798 879894

