


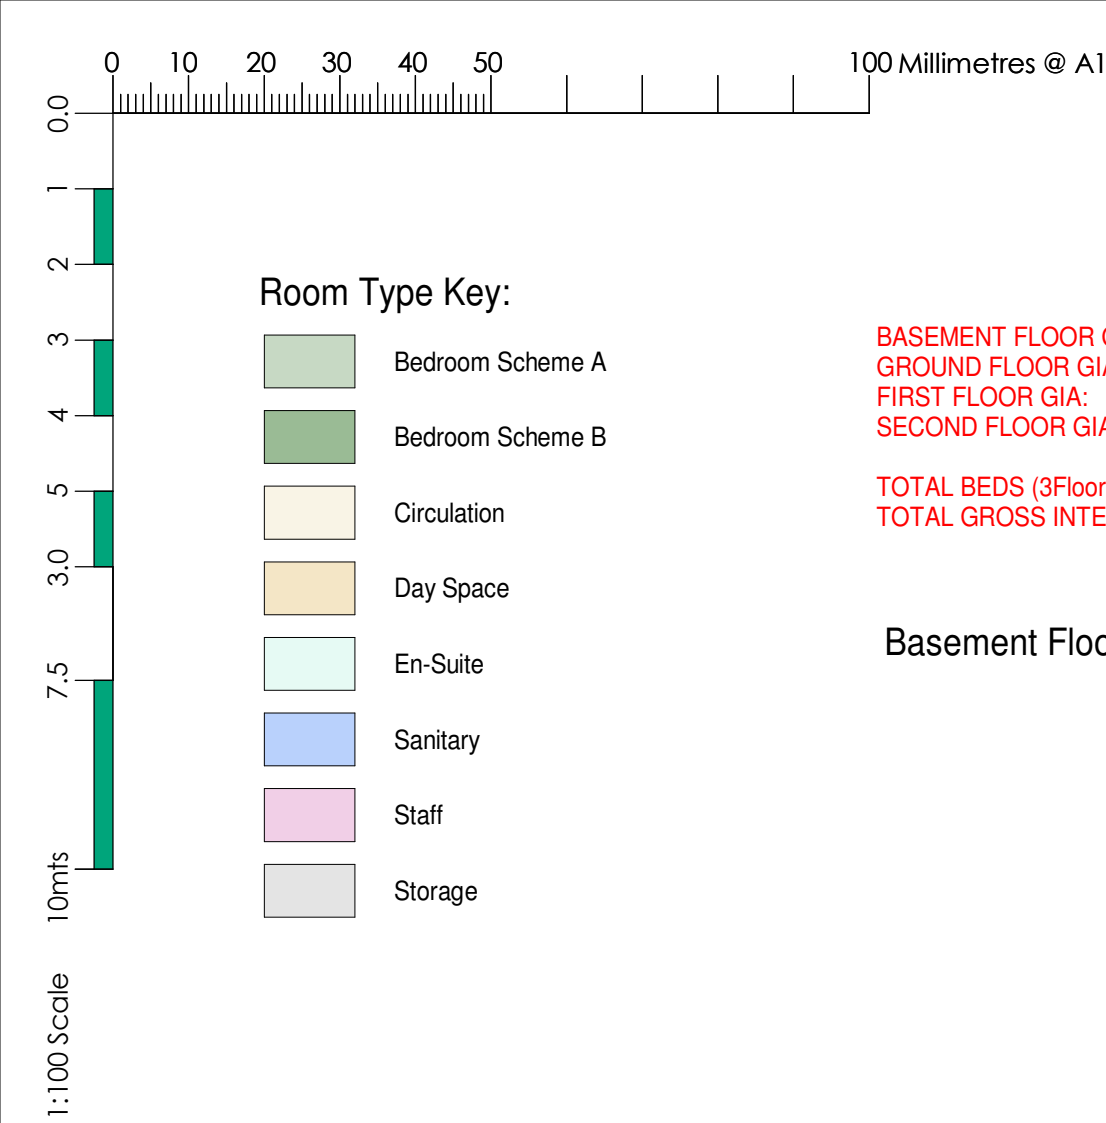


Room Type Key:

- Bedroom Scheme A
- Bedroom Scheme B
- Circulation
- Day Space
- En-Suite
- Sanitary
- Staff
- Storage

BASEMENT FLOOR GIA: 507m²
GROUND FLOOR GIA: 1334m²
FIRST FLOOR GIA: 1316m²
SECOND FLOOR GIA: 966m²

TOTAL BEDS (3Floors) = 70
TOTAL GROSS INTERNAL FLOOR AREA = 4123m² (58.9m² per Bed)

Basement Floor GIA = 507m²

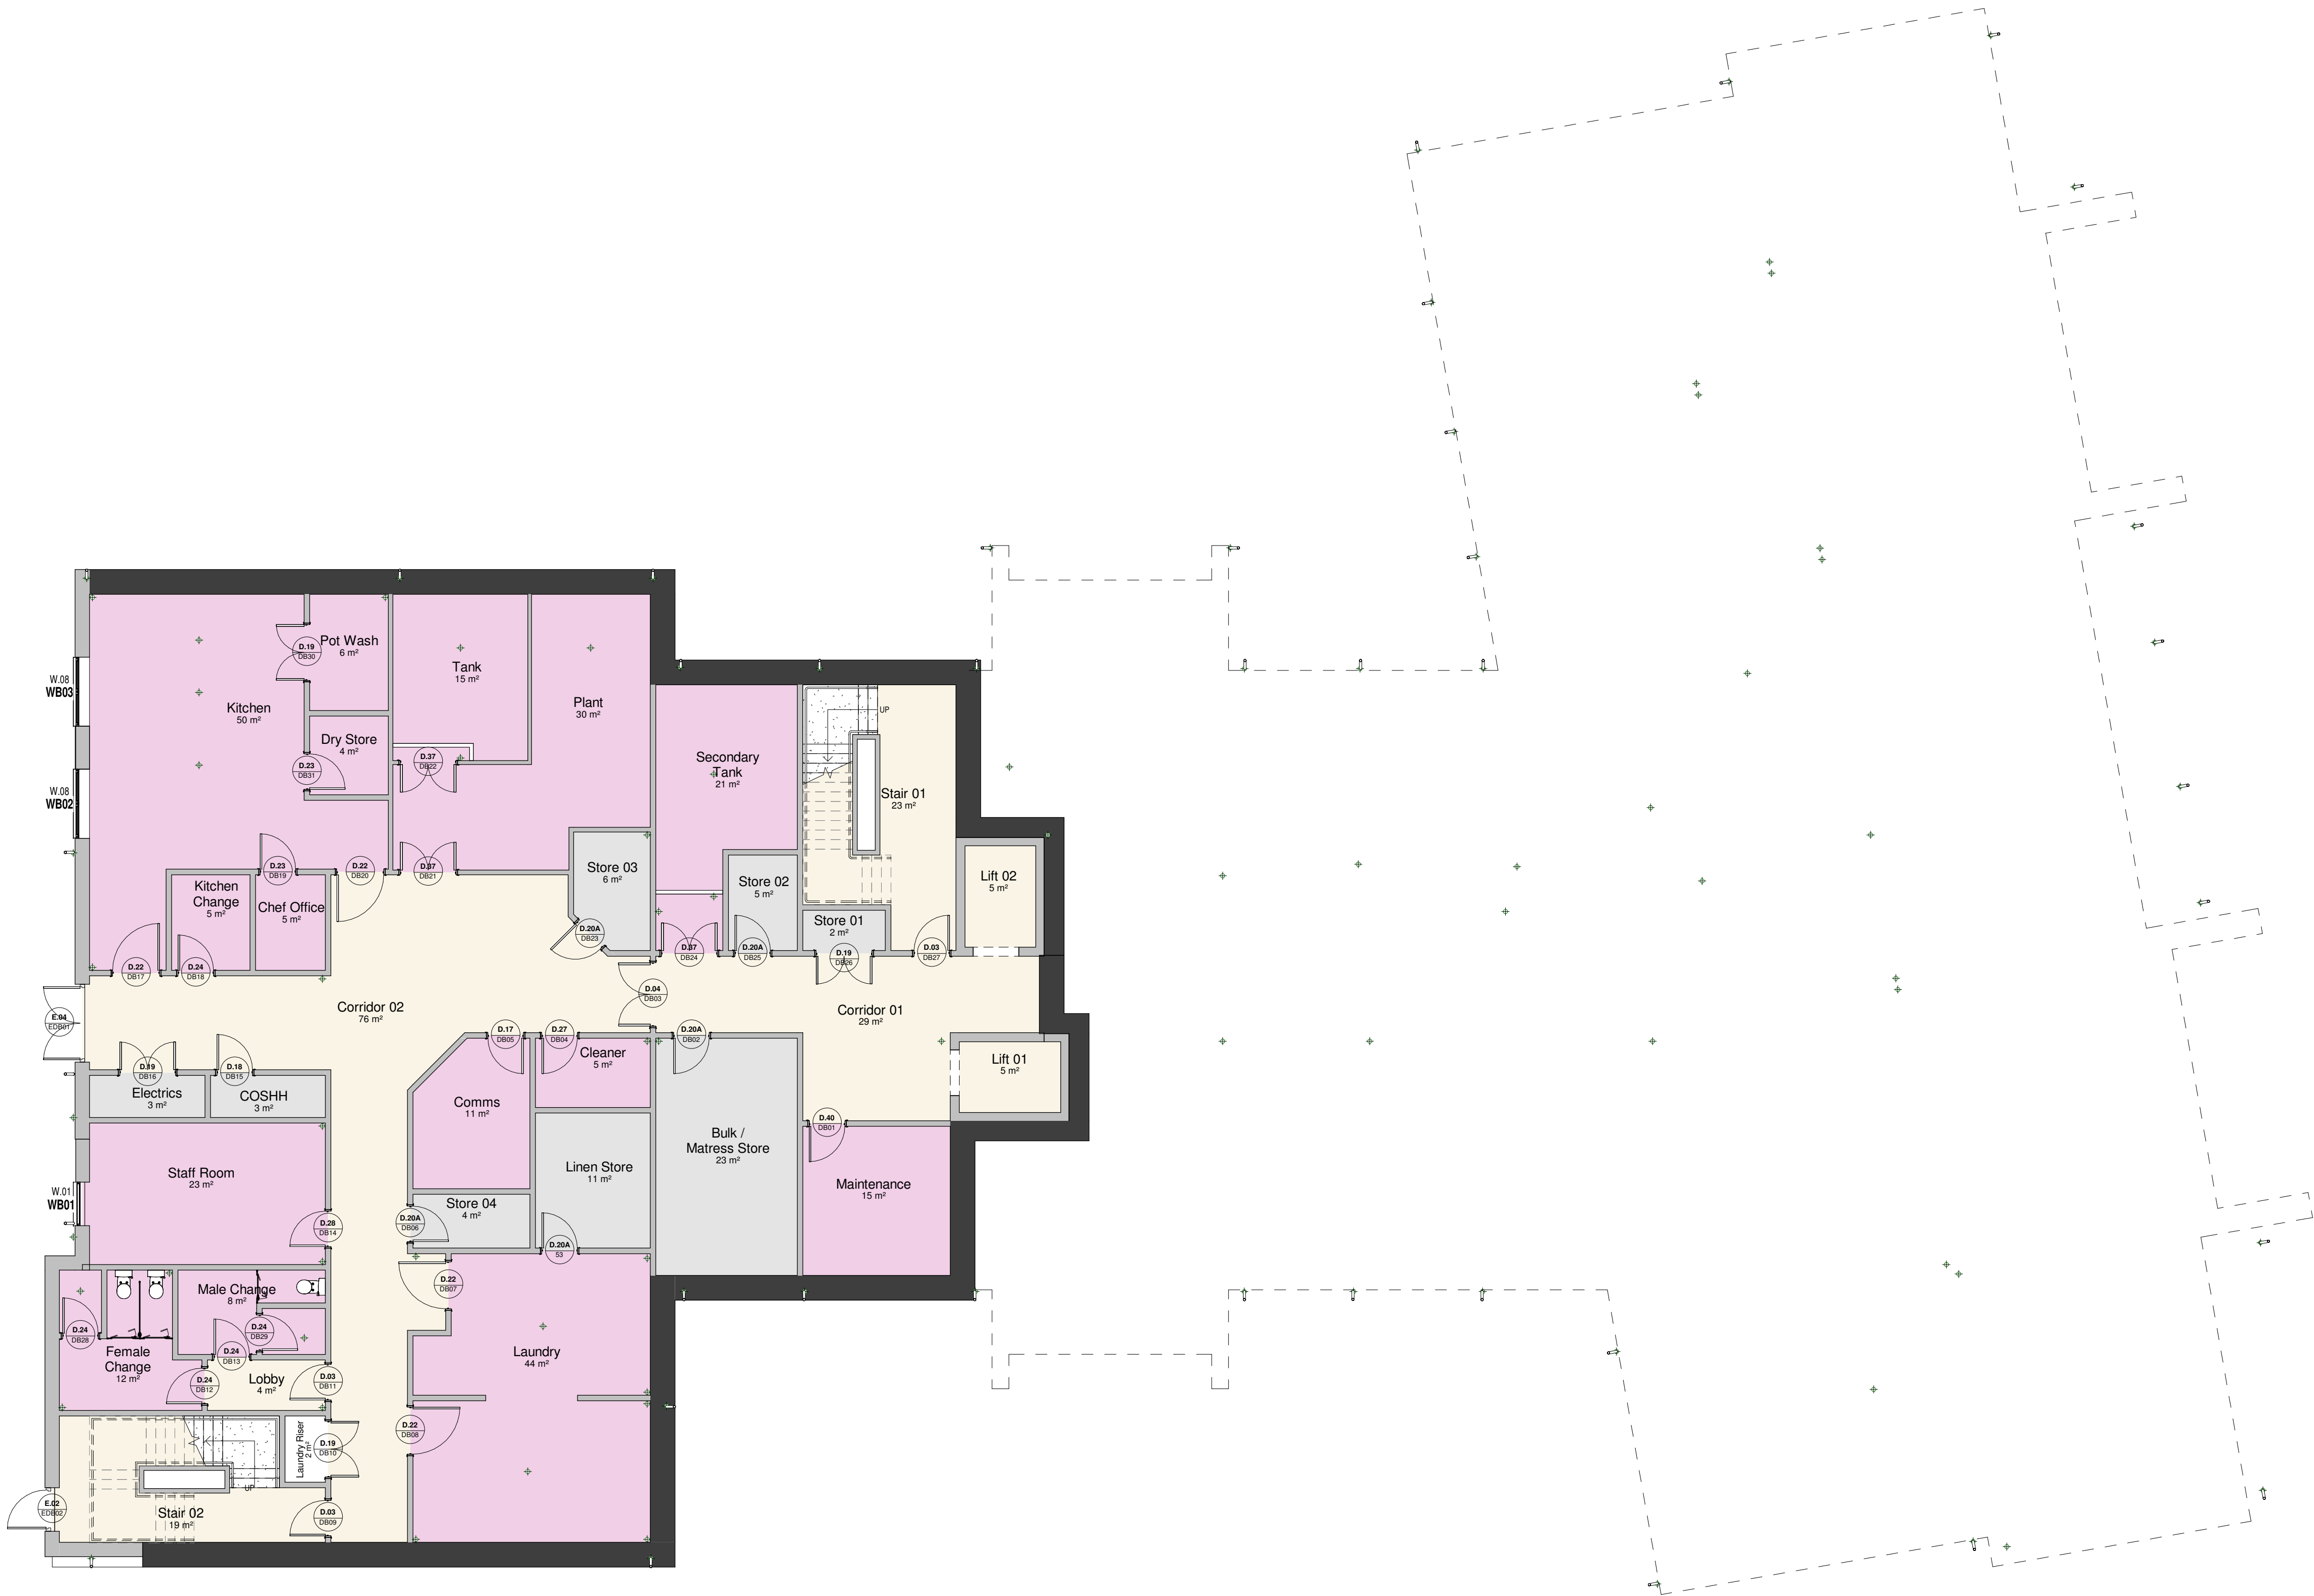

Notes

Do not scale, use figured dimensions only.

All dimensions to be verified on site prior to the commencement of any work or the production of any shop drawing. All discrepancies to be reported to the Architect.

This drawing is to be read in conjunction with all related Architect's and Engineer's drawings and any other relevant information.

This drawing is copyright © of TDC Architects Ltd.

Revision numbering:
P= RIBA Stage 0-3, T= RIBA Stage 4, C= RIBA Stage 5,
R= RIBA Stage 6

REV	DATE	REVISION	INITIALS	CHECK
P1	06.06.26	Planning Issue	id	SEL
P2	06.06.26	Revised Planning Issue	AJS	RB

DRAWING STATUS

FOR DISCUSSION (RIBA STAGE 0-2) ☐
FOR PLANNING (RIBA STAGE 3) ☒
FOR TENDER (RIBA STAGE 4) ☐
FOR CONSTRUCTION (RIBA STAGE 5) ☐
AS-BUILT (RIBA STAGE 6) ☐
AS-RECORDED (RIBA STAGE 6) ☐



2nd Fl. | 13 Museum St.
York | YO1 7DT
info@tdc-arch.design
www.tdc-arch.design

Client



Project

Worthing Road, Horsham

Drawing Title

Basement Floor G.A. Plan

Basement Floor G.A. Plan

1 : 100

Scale	Date	
	March 2026	
Drawn by	Checked by	
id	SEL	
Job No.	Drawing No.	Rev.
B252128	AL(1)100	P2