
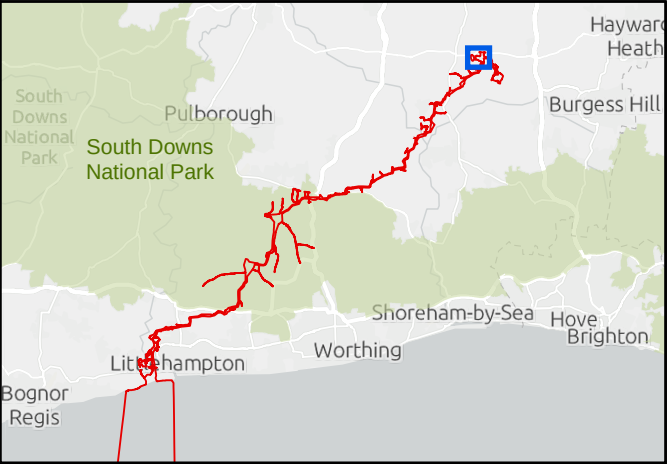


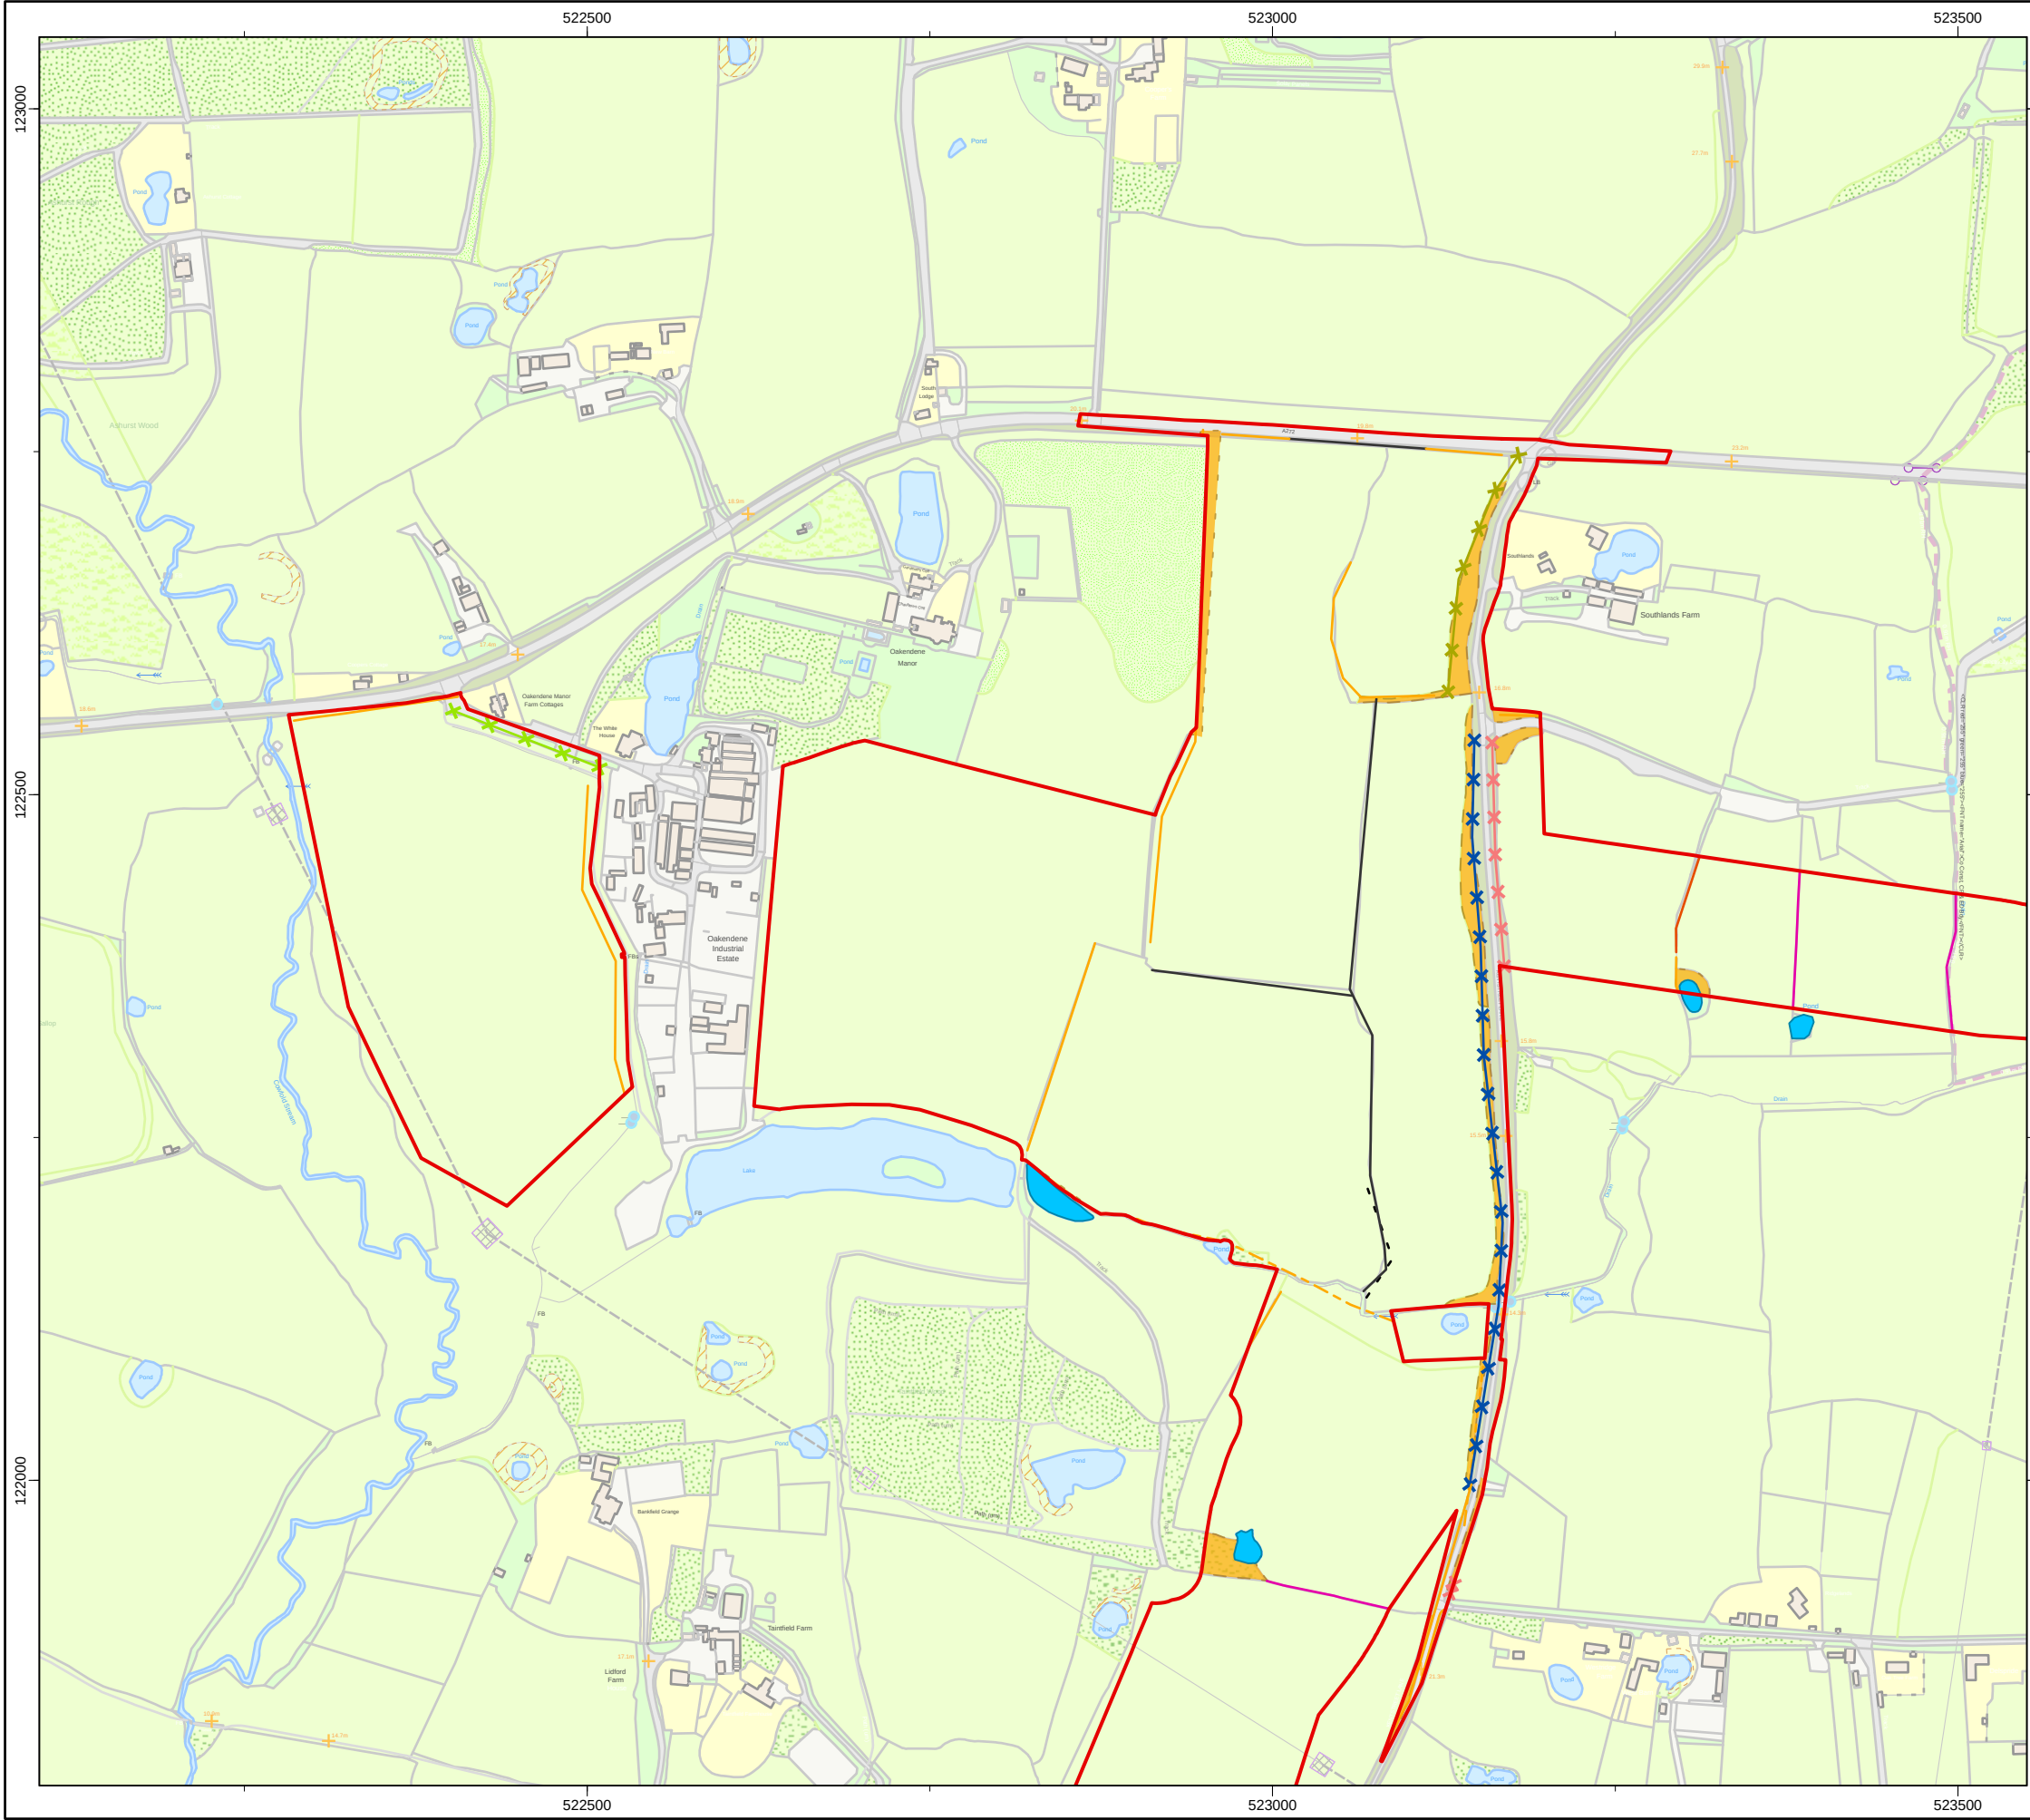

DCO Order Limits

**Rampion 2 DCO - Outline Vegetation Retention and Removal Plan**

Hedgerow Vegetation Retention

Cleared to 5m

Cleared to 10m

Cleared to 15m

Cleared to 20m

Notched 6m

Notched 14m

Lost permanently

Retained

Retained Pond

Scrub Vegetation Retention

Lost permanently

Retained

Treeline/Woodland Vegetation Retention

Retained

Retained

NOTES:

This Plan shows the complete extent of losses and retention permitted by the Rampion 2 DCO (2025). For clarity – none of the marked vegetation will be lost for this specific stage of Onshore Site Preparation Works known as Onshore SI Campaign 2a

MAP STATUS

RESTRICTED

DATA SOURCES:

Contains OS data © Crown Copyright and database right 2020  
Crown copyright and database rights 2025 Ordnance Survey 0100031673

PROJECT TITLE



DRAWING TITLE

Requirement 38 Annex 1  
Onshore SI Phase 2a: Site Specific Vegetation Retention and Removal Plan for Discharge of Requirement 38

DRAWING NUMBER:

006795166

PAGE NUMBER:

1

| VER | DATE       | REMARKS           | DRAW | CHEK | APRD |
|-----|------------|-------------------|------|------|------|
| 01  | 15/04/2026 | FOR DCO DISCHARGE | LB   | GC   | KA   |
|     |            |                   |      |      |      |
|     |            |                   |      |      |      |

0 50 100 150 Metres

0 50 100 150 Yards

N

OSGB 1936

PRJ British National Grid

SCALE 1:5,000

DATUM

PLOT SIZE A3

VERTICAL REF ODN

This is made available "as is" and no warranties are given or liabilities of any kind are assumed with respect to the quality of such information, including, but not limited to, its fitness for a specific purpose, non-infringement of third party rights or its correctness. The reproduction, distribution and utilization of this document as well as the communication of its contents to others without explicit authorisation is prohibited. Copies - digital or printed are not controlled

