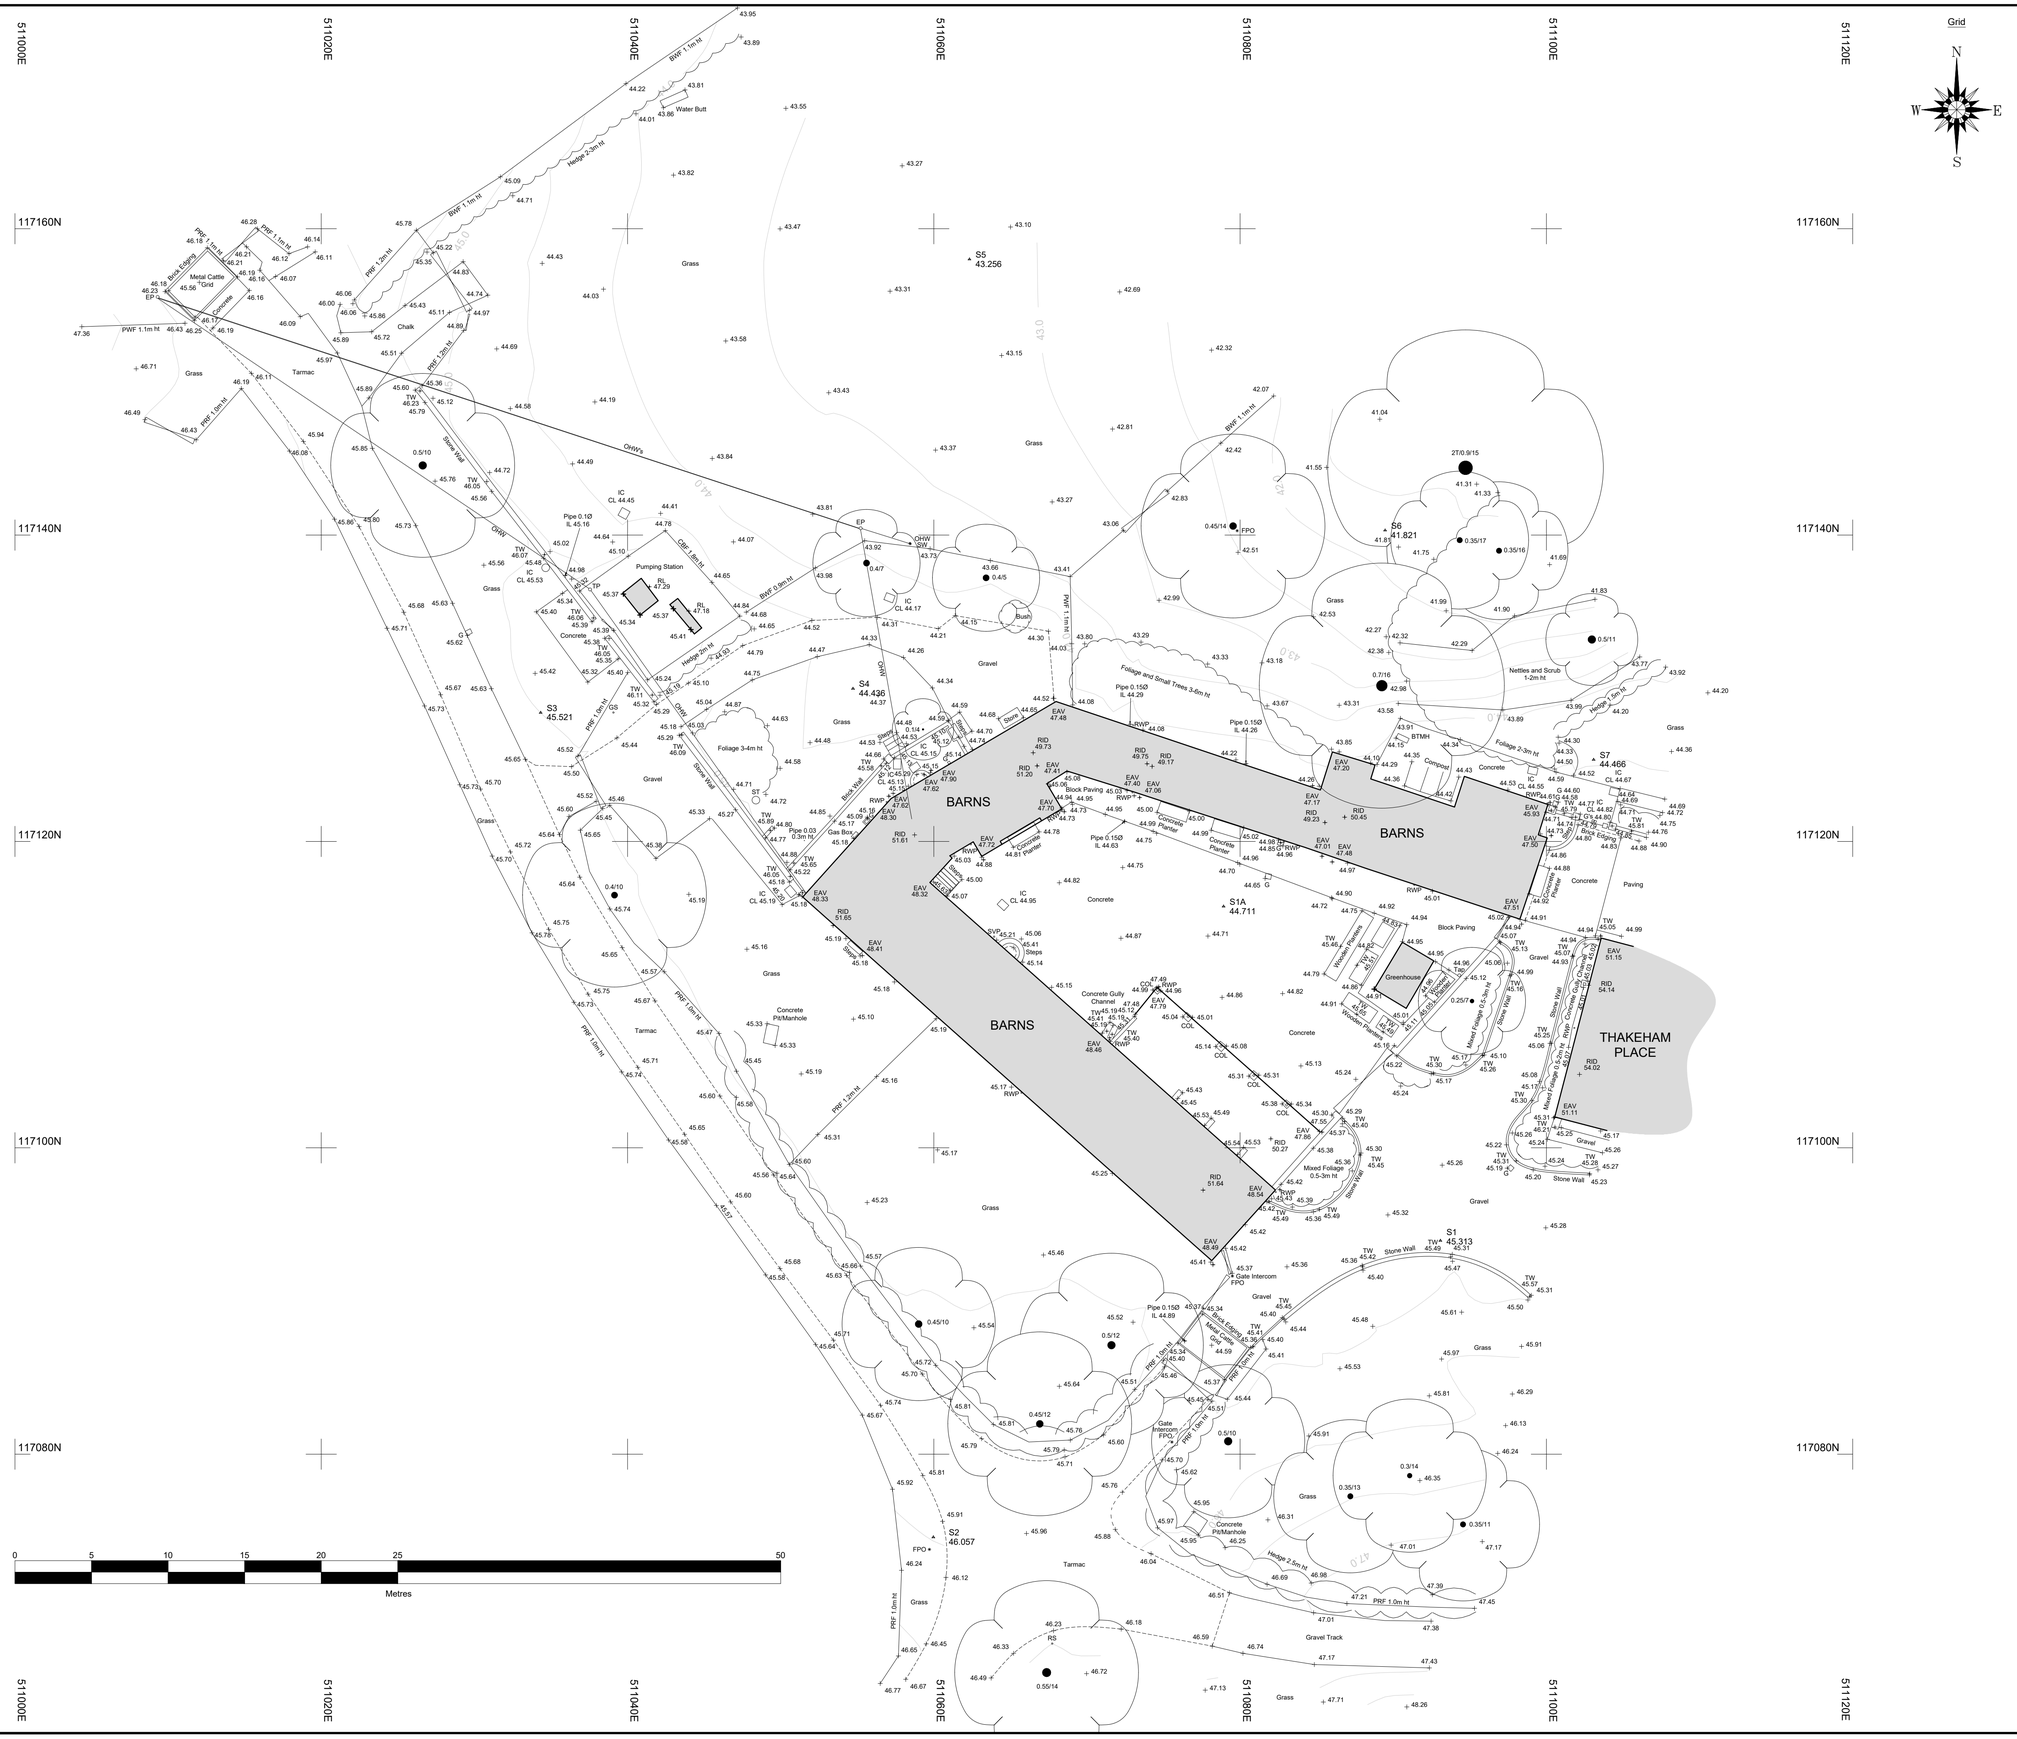


SURVEY STATIONS - COORDINATE SCHEDULE

Station	Easting	Northing	Level
S1	511093.078	117093.944	45.313
S2	511059.969	117074.586	46.057
S3	511034.328	117128.411	45.521
S4	511054.722	117129.982	44.436
S5	511062.327	117158.008	43.256
S6	511089.468	117140.314	41.821
S7	511103.083	117125.342	44.466
S1A	511078.919	117115.763	44.711

Survey station S1 has a direct relationship to the Ordnance Survey active network. All other stations have been descaled about this point. The scale factor for these quoted stations is 1.
This is effectively a local coordinate system with a good connection to the OS to facilitate overlaying of further OS digital data.
Please contact Maltby Surveys if further clarification is required.

LEGEND

BANKING — Top / Bottom
BUSHES & HEDGES
TREES — MT / 3T / 0.2 / 6 (Multiple Trunks: No of Trunks; Dia of Bole; Height of Tree)
NOTE:- SPREADS AND HEIGHTS ARE INDICATIVE ONLY
GATES — Single / Double
WALL — Width drawn to scale: 0.23m
BUILDING
OPEN SIDED BUILDING
GLASS ROOFED
CONTOURS — 25.50

ABBREVIATIONS (WHERE APPLICABLE)

ARCH HEAD HEIGHT	AHH	MARKER	MKR
ARCH HEAD LEVEL	AHL	MONITORING WELL	MW
ARCH SPRINGER HEIGHT	ASH	NOTICE BOARD	NB
ARCH SPRINGER LEVEL	ASL	NAME PLATE	NP
AIR VALVE	AV	OVERHEAD WIRES	OHW
BED LEVEL	BL	PARKING METER	PM
BELISHA BEACON	BB	RIDGE LEVEL	RID
BOLLARD	B	ROOF LEVEL	RL
BRITISH TELECOM BOX	BTB	ROAD SIGN	RS
BRITISH TELECOM MANHOLE	BTMH	RODDING EYE	RE
BRICKWORK	BKWK	RETAINING WALL	RTW
BUS STOP	BS	RAIN WATER PIPE	RWP
CABLE TV	CATV	SLUICE VALVE	SV
COVER LEVEL	CL	STOP COCK	SC
CABLE MARKER	CM	SOFFIT LEVEL	SOF
COLUMN	Col	STRUCTURAL SLAB LEVEL	SSL
CONCRETE POST	CP	TREE STUMP	ST
EAVES LEVEL	EAV	SOIL AND VENT PIPE	SVP
ELECTRICAL COVER	ELEC	THRESHOLD LEVEL	THL
ELETRICITY CONTROL BOX	ECB	TELEGRAPH POLE	TP
ELECTRICITY POLE	EP	TELEPHONE CALL BOX	TCB
EARTH ROD	ER	TOP OF KERB	TK
FLOWER BED	FB	TURNSTILE	TS
FINISHED FLOOR LEVEL	FFL	TRAFFIC LIGHT	TL
FIRE HYDRANT	FH	TOP OF WALL	TW
FLOOR LEVEL	FL	UNABLE TO LIFT	UTL
FLAG STAFF	FS	UNABLE TO SURVEY	UTS
GAS PIPE	GP	VENT PIPE	VP
GAS VALVE	GV	WATER METER	WM
GULLY	G	WATER LEVEL	WL
GATE STOP	GS	WASH OUT	WO
INSPECTION COVER	IC	WASTE PIPE	WP
INVERT LEVEL	IL	WATER TANK	WT
LAMP POST	LP	WATER VALVE	WV

FENCES

BARBED WIRE FENCE	BWF	LARCH LAP FENCE	LLF
CORRUGATED IRON FENCE	CIF	METAL RAILING FENCE	MRF
CLOSE BOARD FENCE	CBF	POST AND CHAIN FENCE	PCF
CHAIN LINK FENCE	CLF	PICKET FENCE	PIF
CHESTNUT PALING FENCE	CPF	POST AND RAIL FENCE	PRF
FENCE POST	FPO	POST AND WIRE FENCE	PWF
INTERWOVEN FENCE	IWF	STEEL PALISADE SECURITY FENCE	SPSF
IRON RAILING FENCE	IRF	TUBULAR STEEL RAIL FENCE	TSRF

REV.	NOTES	DWN	DATE
A	----	---	--/--/--

QMS ISO 9001 REGISTERED
A MEMBER OF THE THE SURVEY ASSOCIATION
QMS ISO 14001 REGISTERED

Notes:
Grid and levels relate to OS GPS Active Network.
Sheet is North orientated unless stated.

Maltby Surveys Ltd
2 QUEENS ROAD
HAYWARDS HEATH
WEST SUSSEX
RH16 1EB
Tel: 01444 416246
E-Mail: mls@maltbysurveys.com
WebSite: www.maltbysurveys.com

SURVEYED	LCD	CLIENT
DRAWN	LCD	Thakeham Farms
CHECKED	AKM	SCALE
		1/200 (A1 Sheet)

Thakeham Place Fm, Pulborough, W.Sussex, RH20 3EP

TOPOGRAPHICAL SURVEY (2D)

Job No	Rev	Drawing Number
25/197	-	25/197/100-2D

Date : Sept 2025