


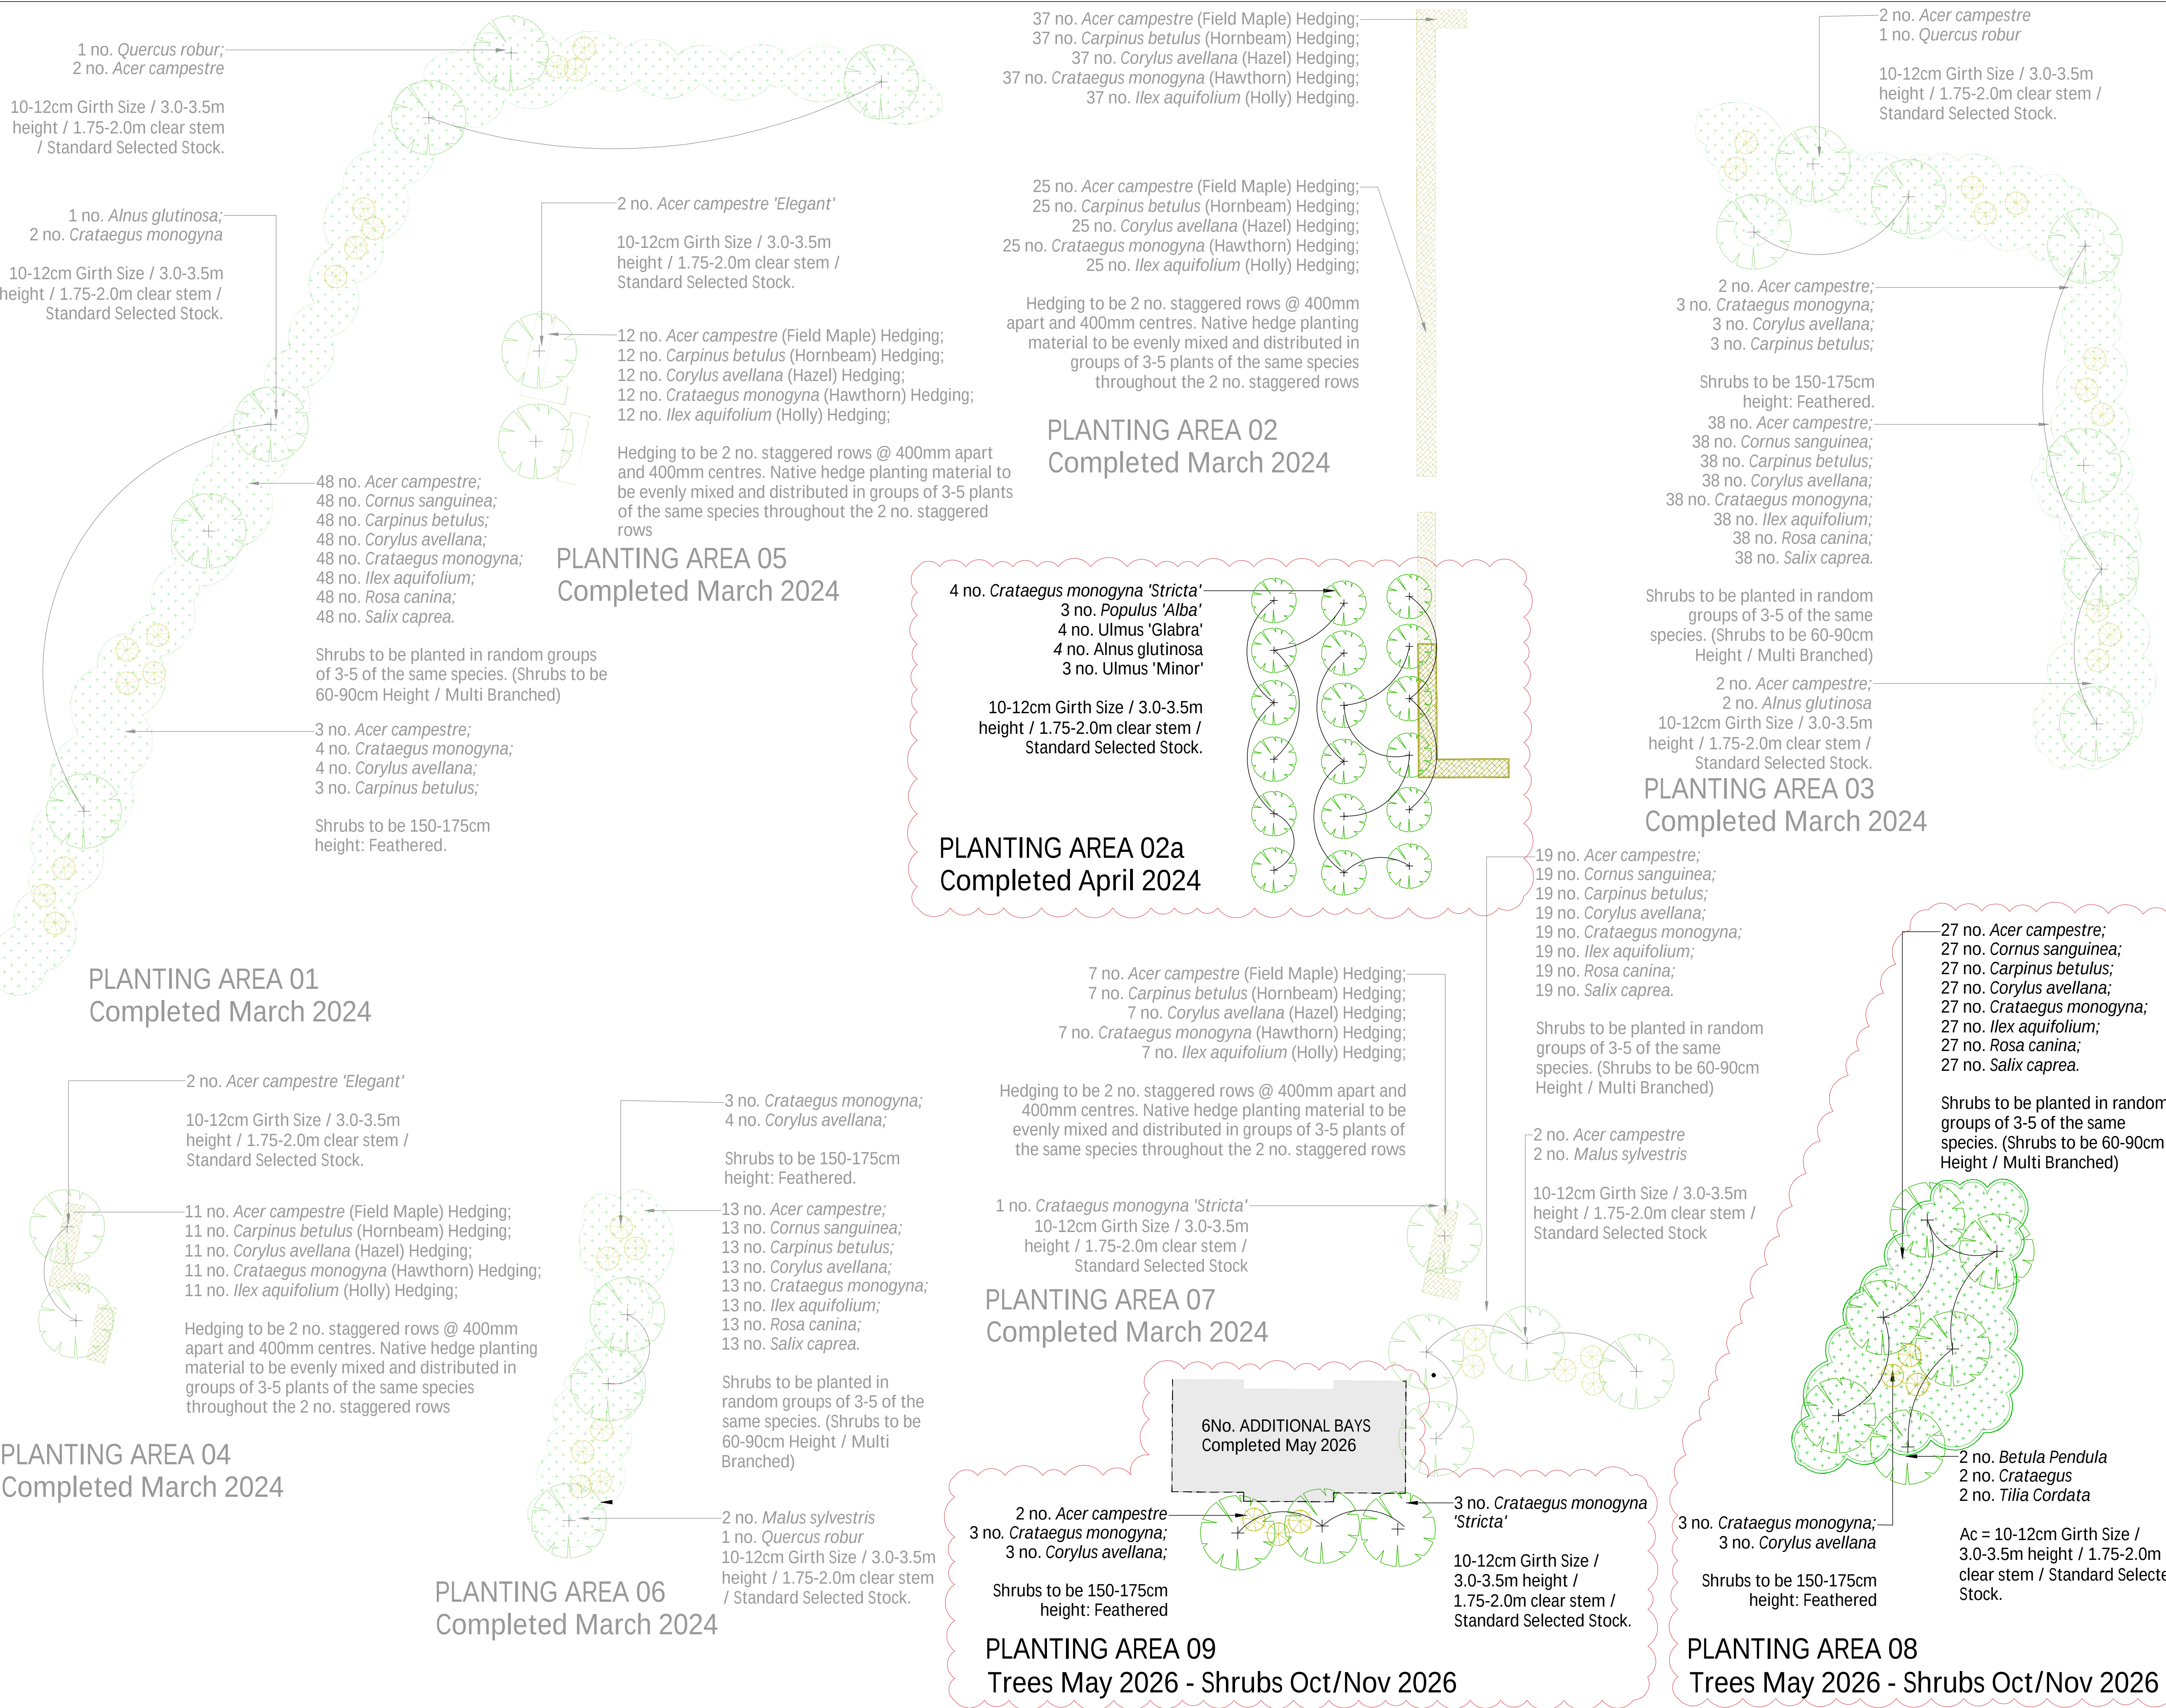

KEY

Proposed Tree Specimens
Proposed tree planting to be 10-12cm Girth Size / 3.0-3.5m height / 1.75-2.0m Clear Stem / Standard Selected Stock. Trees to be supplied and planted in accordance with BS 8545: 2014 Trees: from nursery to independence in the landscape: Recommendations.

Proposed Hedgerow Planting
Proposed native hedgerow planting to be two no. staggered rows (400mm apart) @ 400mm centres. Species to be grouped in 3-5 no. of the same species.

Proposed Native Understorey Shrub Planting
Proposed native understorey shrub planting to be 60-90cm height / multi branched shrubs @ 1 no. per metre sq.

Proposed Feathered Shrub Specimens
Proposed native species, feathered shrub specimens to be 150-175cm height / feathered shrubs.

NOTES

For planting area locations refer to RCo266 / 101 / Hard and Soft General Arrangement Drawing and RCo266 / Detailed Plant Schedule and Specification (Phase 03)

All plant stock to be UK grown and nursed specimens avoiding where possible directly imported stock to reduce the risk of introduction of pests and diseases.

All trees, shrubs and any associated soil are to be supplied free of pest and disease at all points in the supply chain. Due consideration must be given to the latency period and life cycles of all pests and diseases in order to achieve this. Special attention must be given to any imported stock.

All planting stock to have rabbit / deer protection as required.

REV	DESCRIPTION	DATE	INITIALS
01	Layout updated following comments	12-05-23/AR	
02	Layout updated	06-06-23/AR	
03	Layout updated	18-07-23/AR	
04	Layout updated to record 2024 works	04-06-24/AR	
05	Layout updated to record 2024 & 2026 works	08-06-24/BC	

Project Title:
Proposed Light Industrial Unit (Phase 04)
Tesla Engineering, Water Lane, Storrington, West Sussex

Drawing Title:
Detailed Planting Layout

Scale:
1:100@A1

Drawn:
CBC

Date:
08-06-26

Drawing Number:
SCC 266 / 102

Revision:
05