


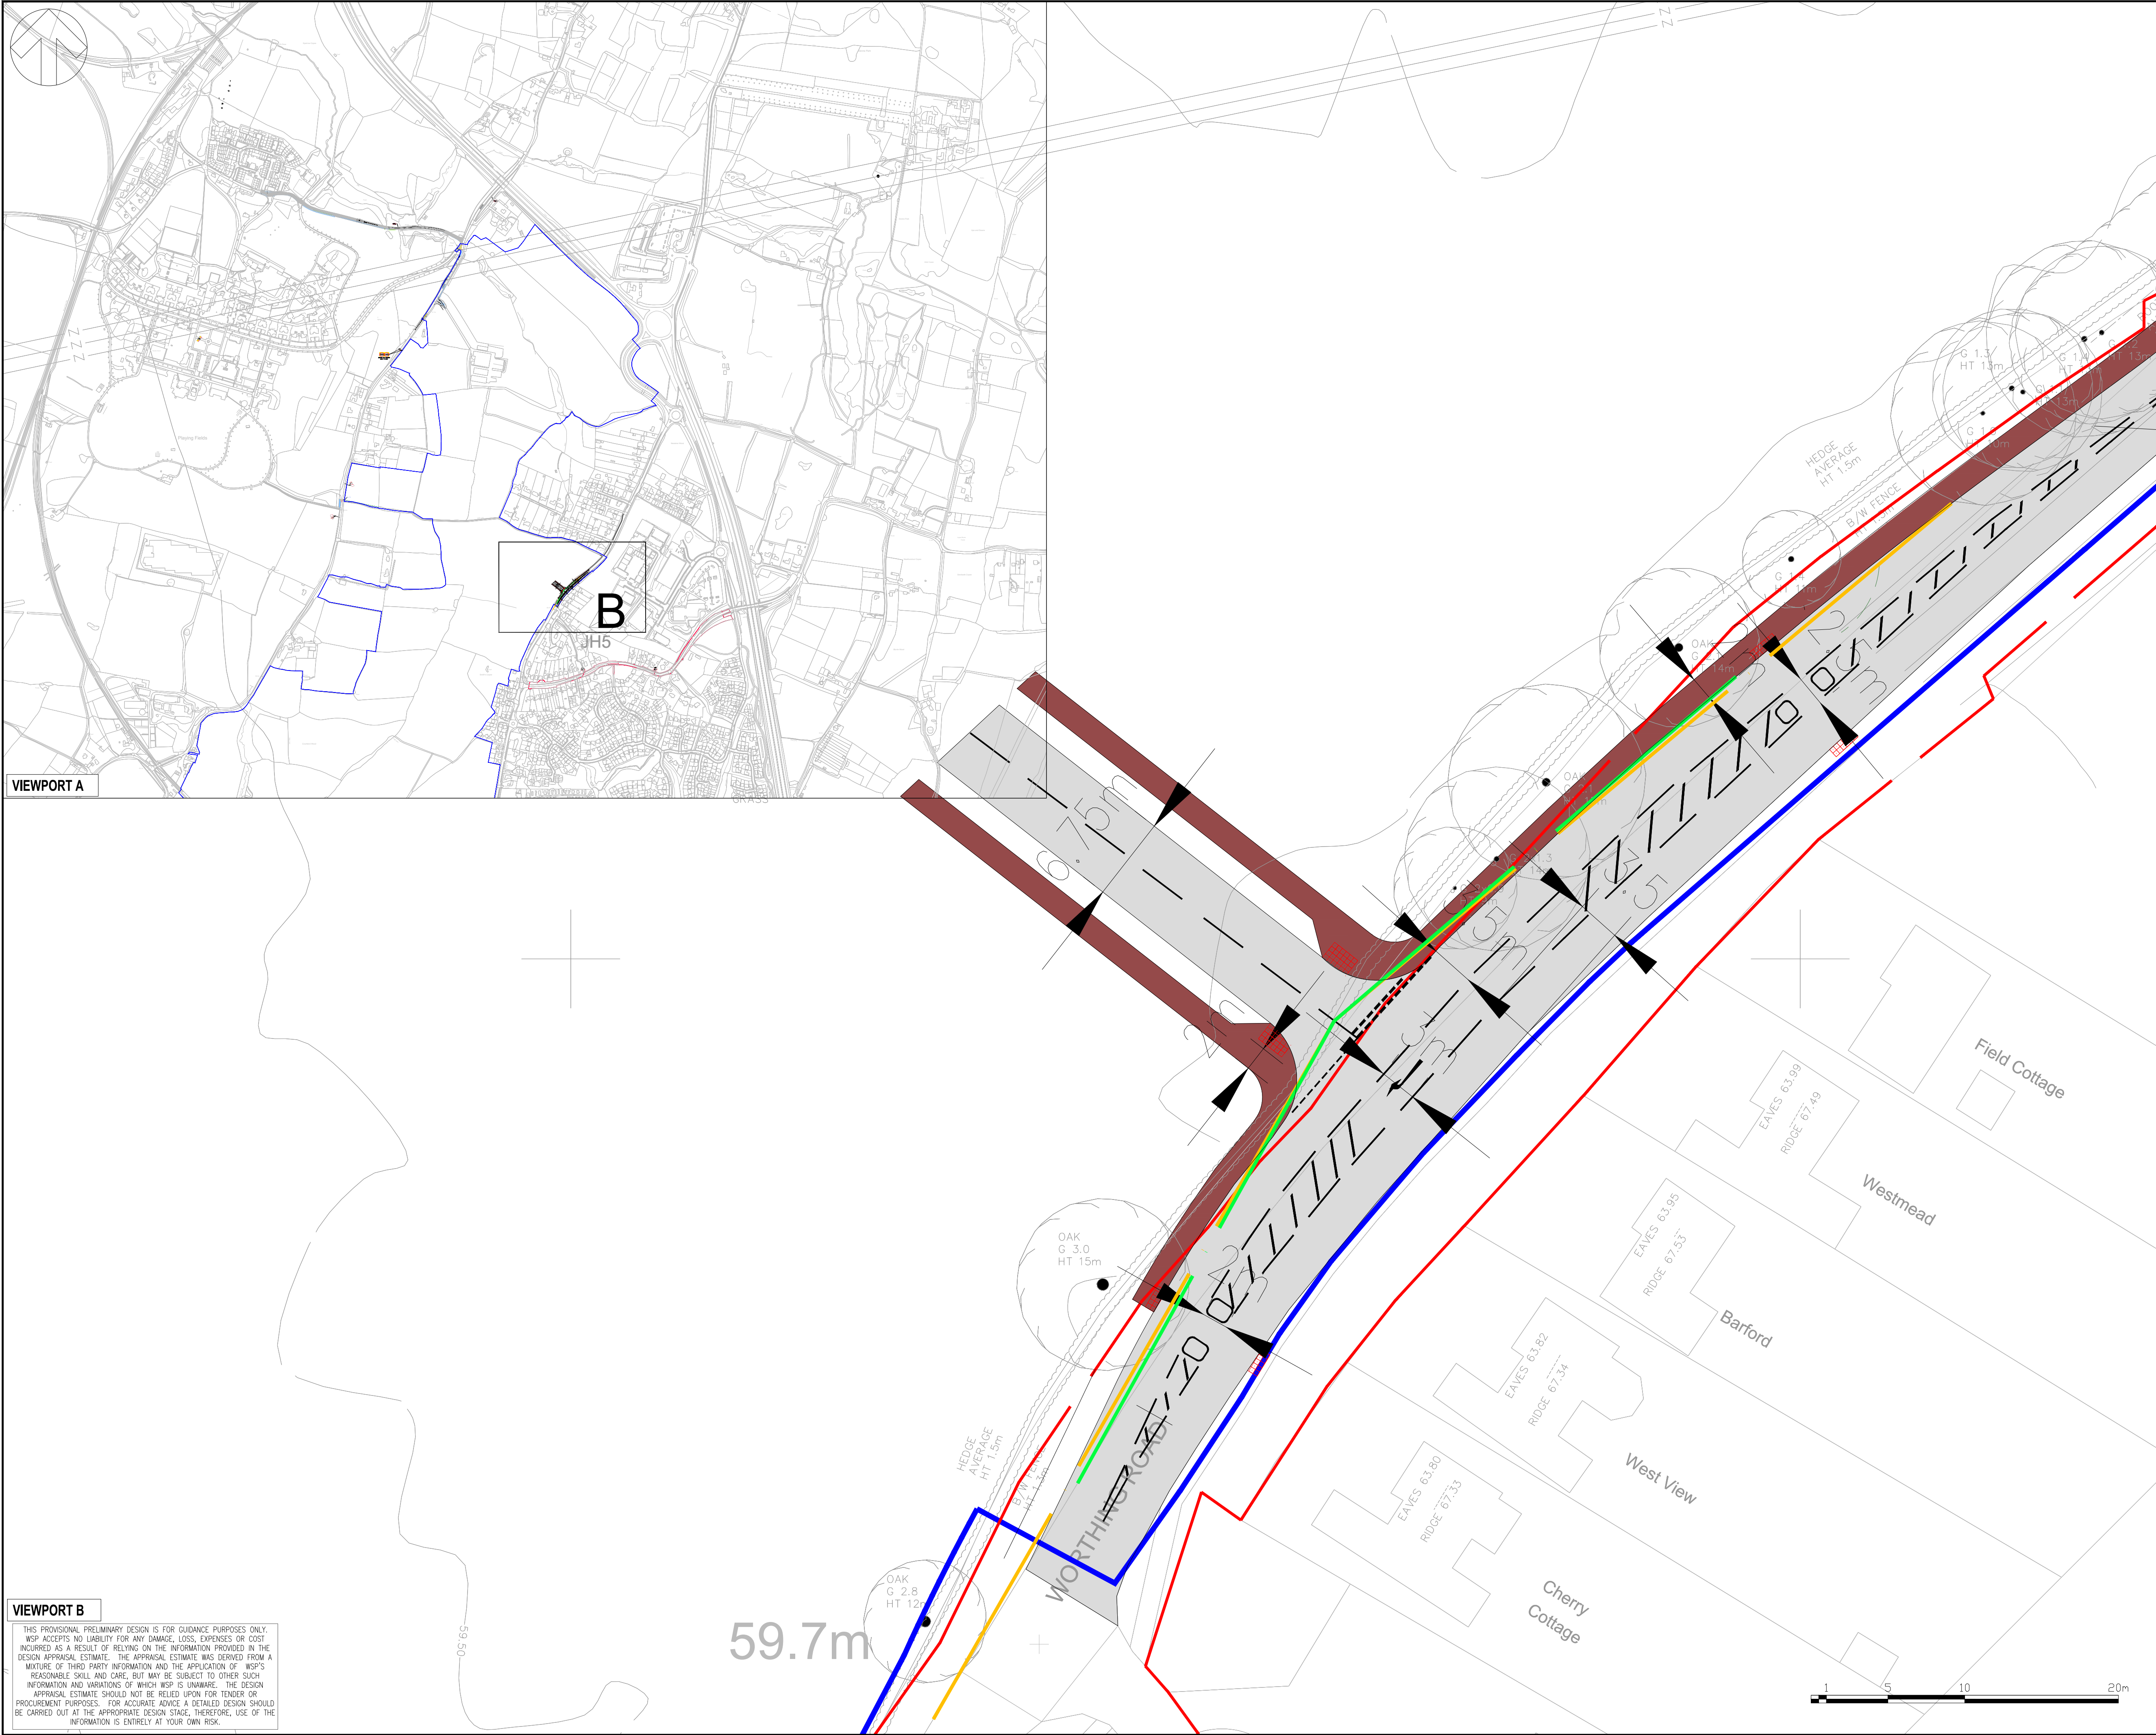

- NOTES:
1. THE HIGHWAY BOUNDARY IS BASED ON A OS MAPPING WHILST THIS PLAN IS USING A TOPO BACKGROUND HENCE THE DISCREPANCIES BETWEEN BACKGROUND.
- KEY:
- PROPOSED ROAD MARKING
 - SITE BOUNDARY
 - HIGHWAY BOUNDARY
 - 2.4m x 65m VISIBILITY SPLAY BASED ON MFS GUIDANCE FOR 40MPH
 - 2.4m x 43m VISIBILITY SPLAY BASED ON MFS GUIDANCE FOR 30MPH

P03	10/04/2026	AM	THRD ISSUE	FW	DP
P02	13/02/2026	PM	SECOND ISSUE	DP	DP
P01	05/11/2025	AM	FIRST ISSUE	FW	DP
REV	DATE	BY	DESCRIPTION	CHK	APP

DRAWING STATUS: S0 - WORK IN PROGRESS

wsp

Grosvenor House, 2 Grosvenor Square, Southampton, SO15 2BE, UK
T+ 44 (0) 2380 101 700
wsp.com

CLIENT: BERKELEY STRATEGIC LAND LIMITED

ARCHITECT: -

SITE/PROJECT: LAND NORTH WEST OF SOUTHWATER

TITLE: WORTHING ROAD/ SITE ACCESS PRIORITY JUNCTION ACCESS ARRANGEMENTS

SCALE @ A1: 1:200	CHECKED: PM	APPROVED: DD
PROJECT NO: UK0043490.9681	DESIGNED: AVI	DRAWN: AVI
	DATE: JAN 26	

DRAWING NO: UK0043490.9681-WSP-XX-XX-DR-TP-0101-01	REV: P03
--	----------

© WSP UK Ltd

File name: \\UK-WSP-GROUP\COMMON\DATA\PROJECTS\009\000\000\009\497 - NORTH SOUTHWATER PHASE 2\03 MIP\TP TRANSPORT PLANNING\03 DRAWINGS\AUTOCAD\UK0043490.9681-WSP-XX-XX-DR-TP-0101-01.dwg, printed on 21 April 2026, 12:54:17, by Muzia, Ahead

VIEWPORT B

THIS PROVISIONAL PRELIMINARY DESIGN IS FOR GUIDANCE PURPOSES ONLY. WSP ACCEPTS NO LIABILITY FOR ANY DAMAGE, LOSS, EXPENSES OR COST INCURRED AS A RESULT OF RELYING ON THE INFORMATION PROVIDED IN THE DESIGN APPRAISAL ESTIMATE. THE APPRAISAL ESTIMATE WAS DERIVED FROM A MIXTURE OF THIRD PARTY INFORMATION AND THE APPLICATION OF WSP'S REASONABLE SKILL AND CARE, BUT MAY BE SUBJECT TO OTHER SUCH INFORMATION AND VARIATIONS OF WHICH WSP IS UNAWARE. THE DESIGN APPRAISAL ESTIMATE SHOULD NOT BE RELIED UPON FOR TENDER OR PROCUREMENT PURPOSES. FOR ACCURATE ADVICE A DETAILED DESIGN SHOULD BE CARRIED OUT AT THE APPROPRIATE DESIGN STAGE. THEREFORE, USE OF THE INFORMATION IS ENTIRELY AT YOUR OWN RISK.