
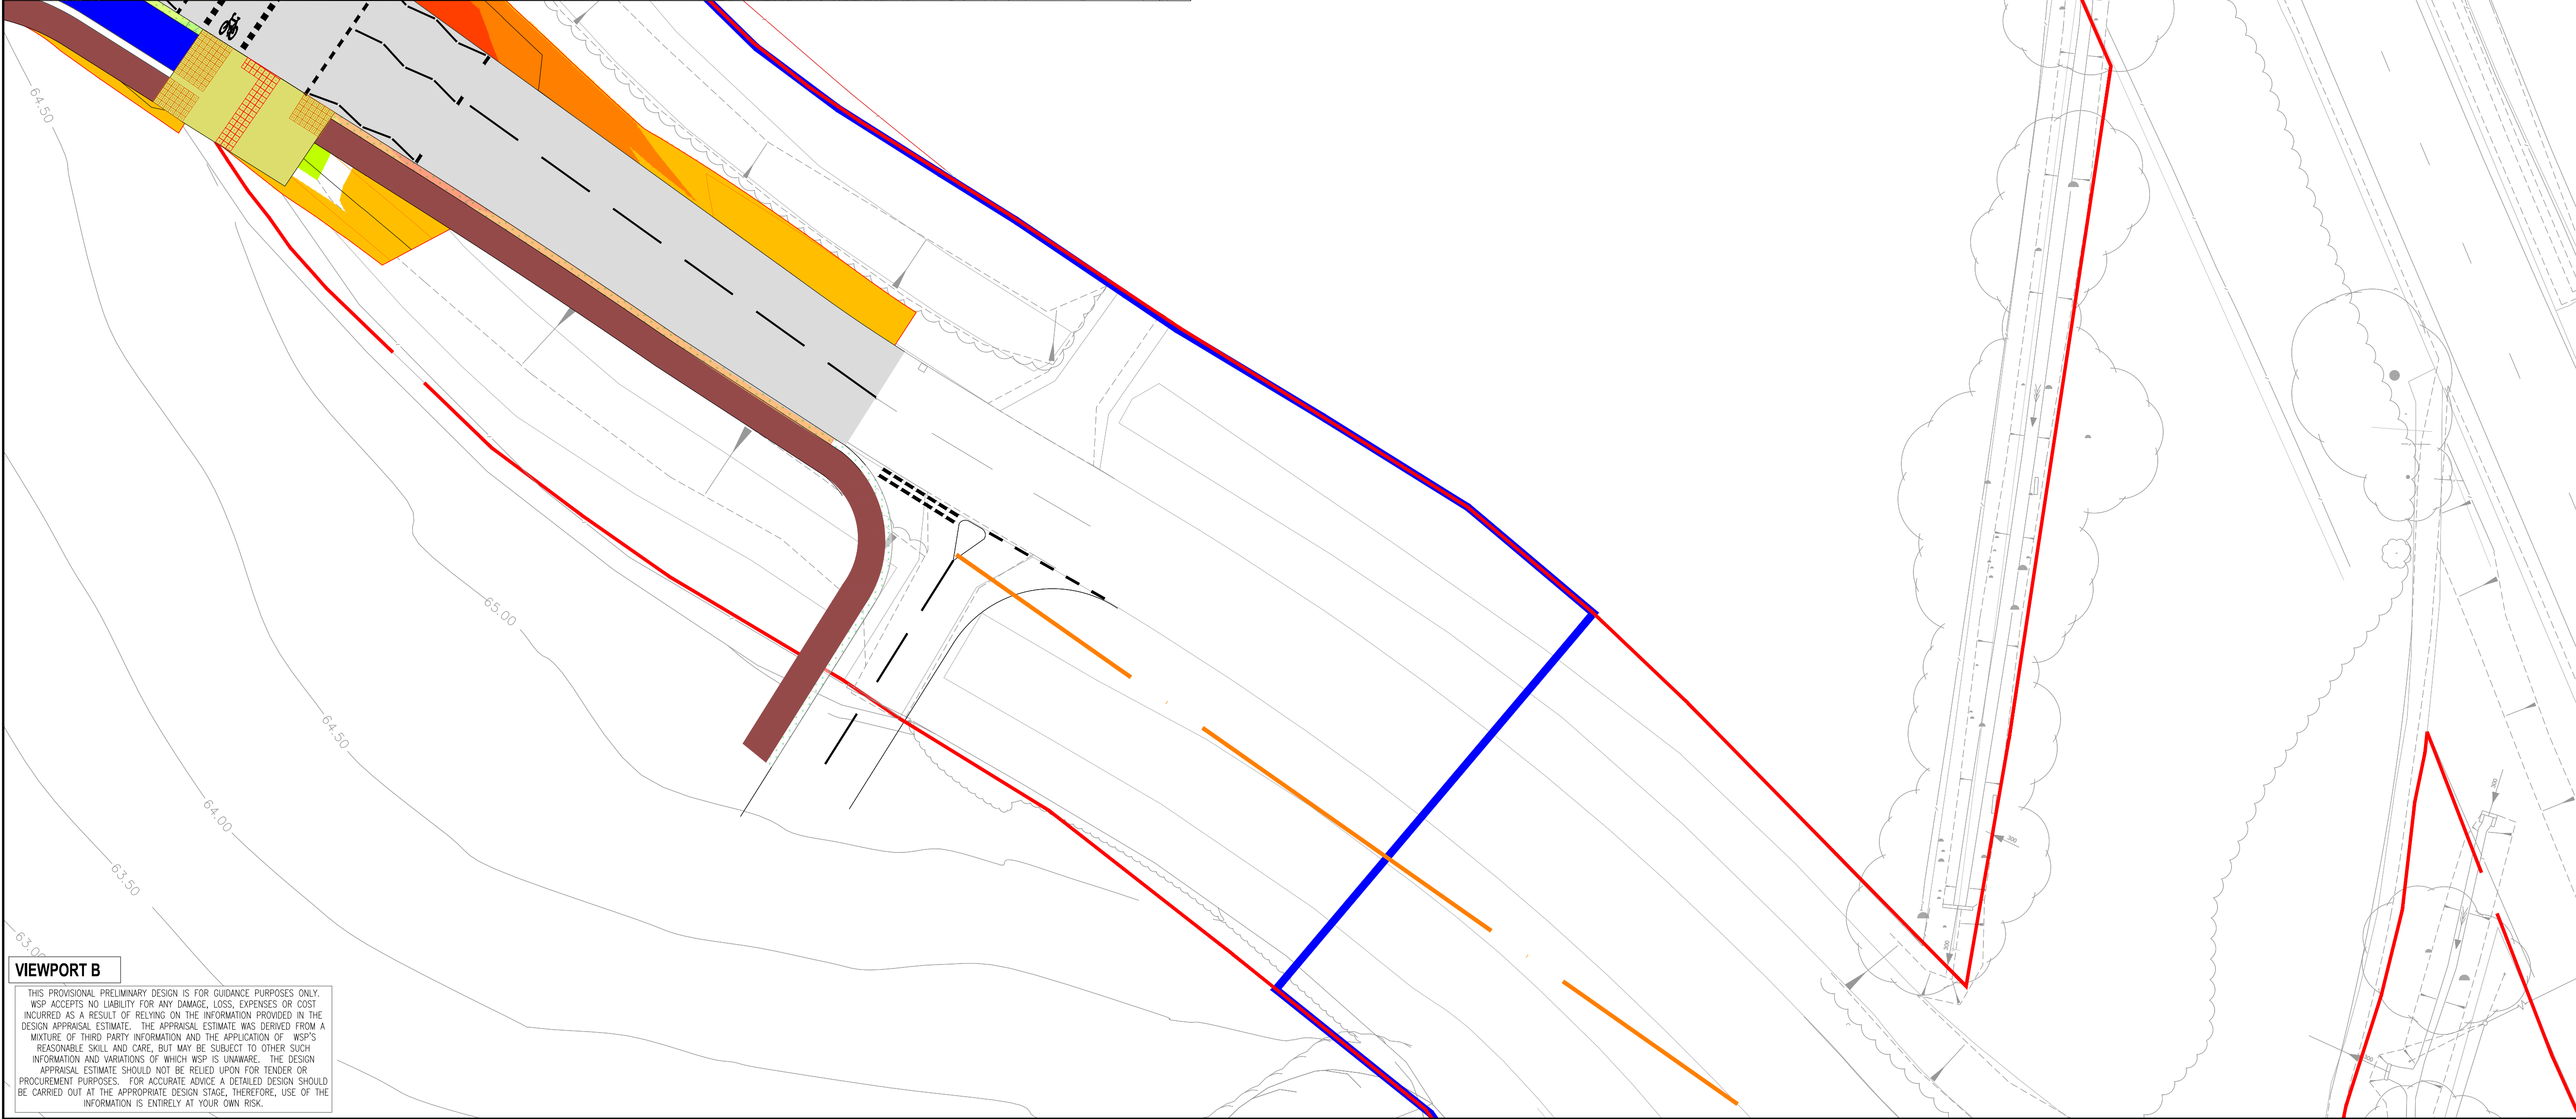


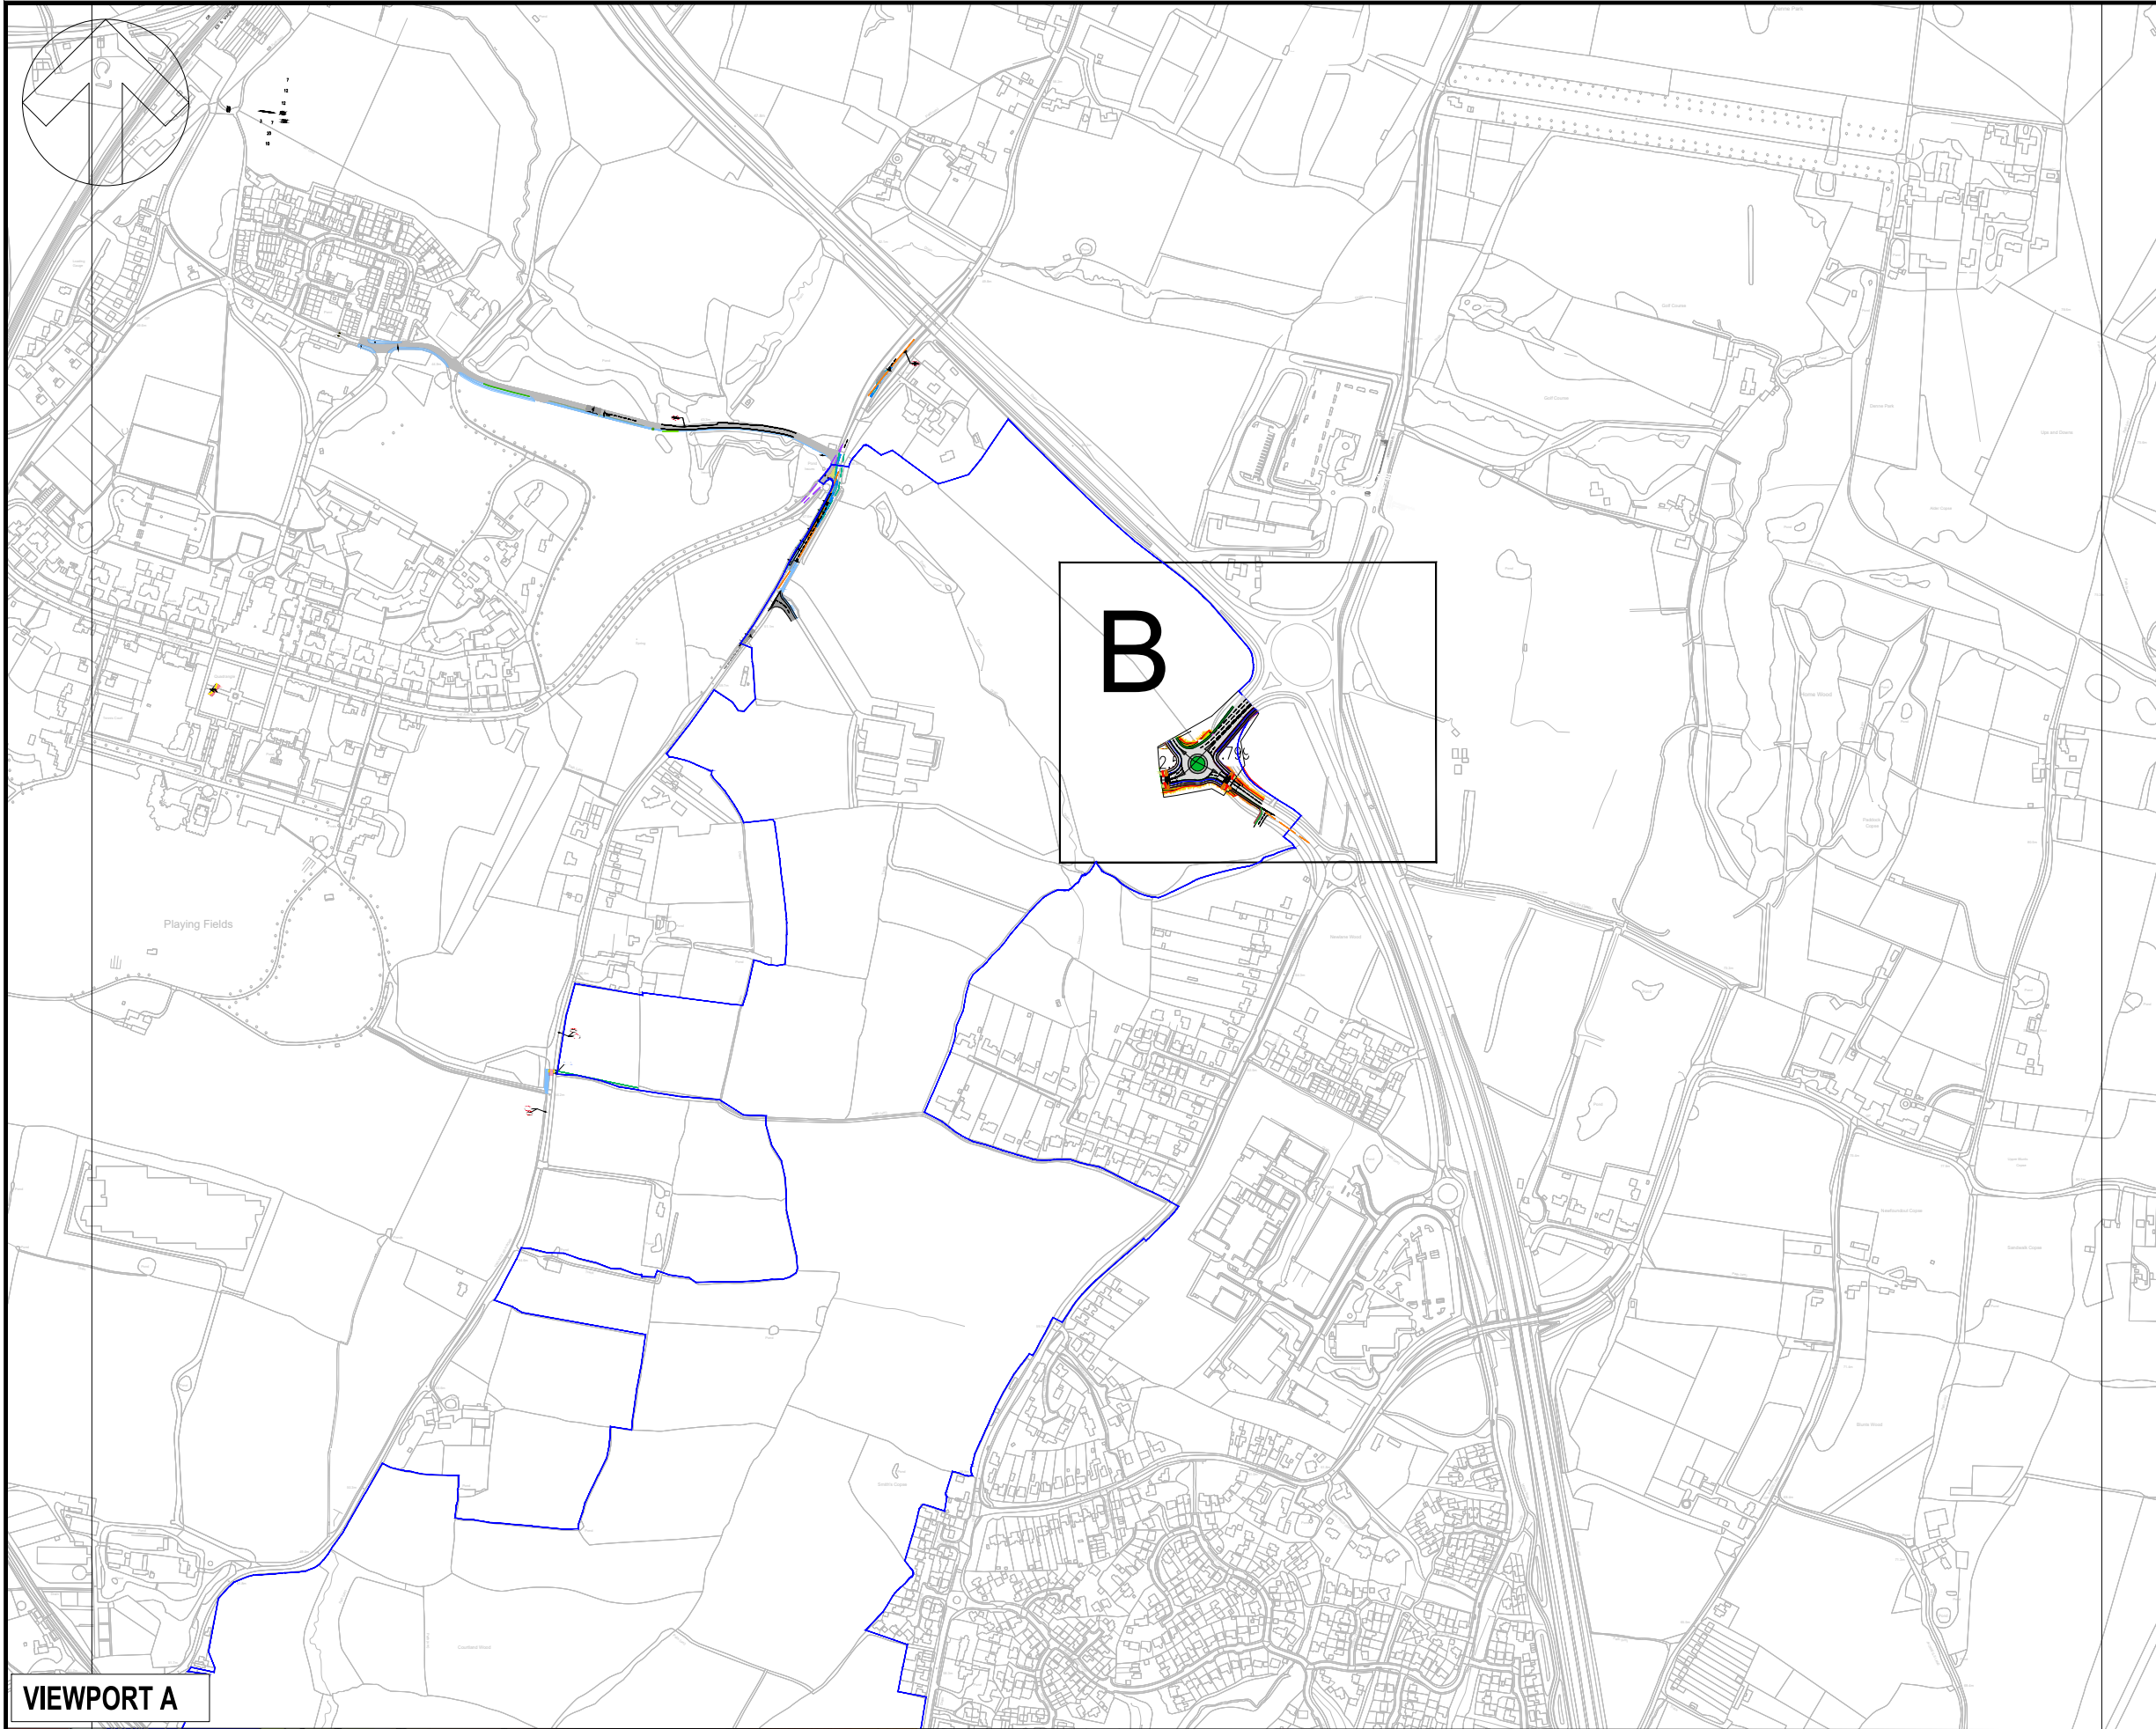

DO NOT SCALE

KEY:

64m x 2.4m VISIBILITY SPLAY BASED ON MFS GUIDANCE FOR 40MPH

HIGHWAY BOUNDARY

SITE BOUNDARY

P02	13/04/2026	AM	SECOND ISSUE	FM	DP
P01	06/01/2026	AM	FIRST ISSUE	FM	DP
REV	DATE	BY	DESCRIPTION	CHK	APP

DRAWING STATUS: S0 - WORK IN PROGRESS

wsp

Grosvenor House, 2 Grosvenor Square, Southampton, SO15 2BE, UK
T+ 44 (0) 2380 101 700
wsp.com

CLIENT:
BERKELEY STRATEGIC LAND LIMITED

ARCHITECT:
-

SITE/PROJECT:
LAND NORTH WEST OF SOUTHWATER

TITLE:
PROPOSED GYPSY AND TRAVELLER LEFT IN AND OUT ONTO WORTHING ROAD

SCALE @ A1: 1:250	CHECKED: PM	APPROVED: DD
PROJECT NO: UK0043490.9681	DESIGNED: AVI	DRAWN: AVI
DATE: FEBRUARY 26		REV: P02

DRAWING No:
UK0042661.682-WSP-XX-XX-DR-TP-0103_04

© WSP UK Ltd

THIS PROVISIONAL PRELIMINARY DESIGN IS FOR GUIDANCE PURPOSES ONLY. WSP ACCEPTS NO LIABILITY FOR ANY DAMAGE, LOSS, EXPENSES OR COST INCURRED AS A RESULT OF RELYING ON THE INFORMATION PROVIDED IN THE DESIGN APPRAISAL ESTIMATE. THE APPRAISAL ESTIMATE WAS DERIVED FROM A MIXTURE OF THIRD PARTY INFORMATION AND THE APPLICATION OF WSP'S REASONABLE SKILL AND CARE, BUT MAY BE SUBJECT TO OTHER SUCH INFORMATION AND VARIATIONS OF WHICH WSP IS UNAWARE. THE DESIGN APPRAISAL ESTIMATE SHOULD NOT BE RELIED UPON FOR TENDER OR PROCUREMENT PURPOSES. FOR ACCURATE ADVICE A DETAILED DESIGN SHOULD BE CARRIED OUT AT THE APPROPRIATE DESIGN STAGE. THEREFORE, USE OF THE INFORMATION IS ENTIRELY AT YOUR OWN RISK.