


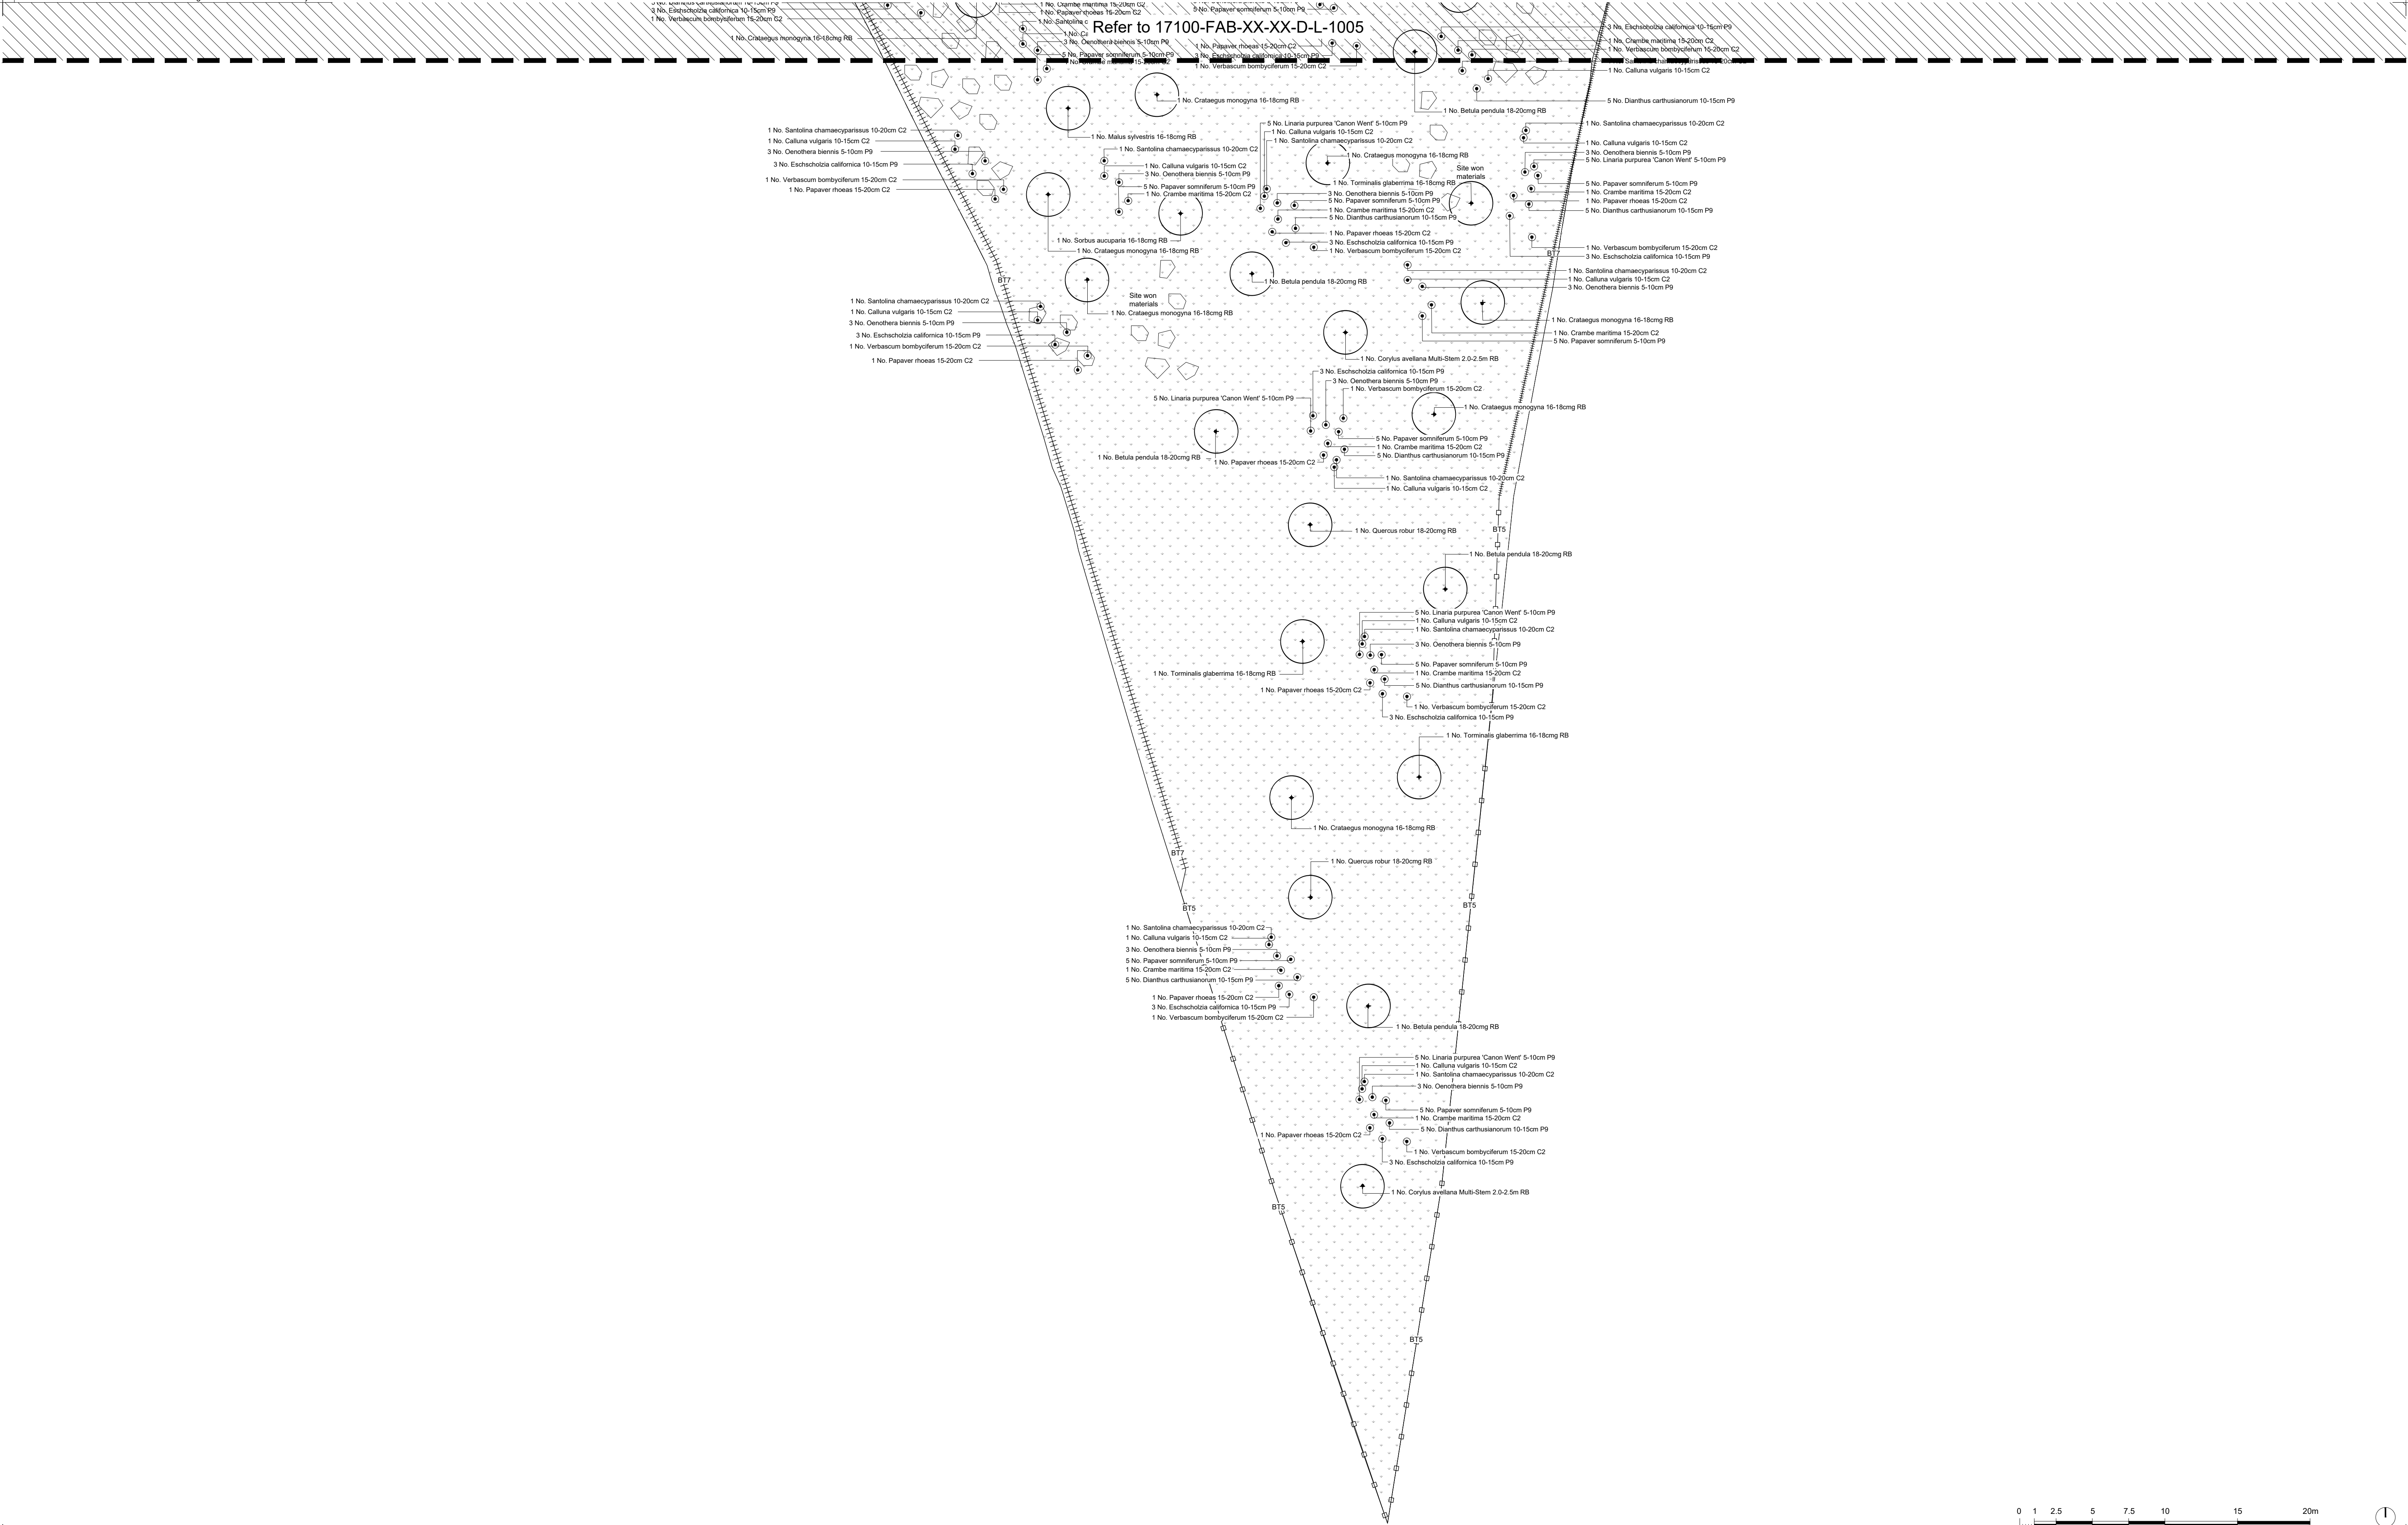


This drawing was created by the author of the drawing and is not to be used for any other purpose without the written consent of the author.

1. This drawing is copyright of the author. It must not be copied or reproduced without written consent from the owner.
2. Do not scale from this drawing. Only figured dimensions are to be taken from this drawing.
3. All dimensions must be in millimetres and be rounded up to the nearest millimetre.
4. This drawing uses coloured lines. Please do not rely on a monochrome copy.

Revision	Date	Revised	Drawn	Checked
P06	14.04.2026	Highways amendments	aw	afs
P05	17.02.2025	Coordinated with ecologist proposals, issued for Planning	aw	afs
P04	17.01.2025	Issued for Planning	aw	ng
P03	27.01.2025	Draft Planning for review	aw/af	ng
P02	20.12.2024	Issued for client review	aw/af	ng
P01	16.12.2024	Initial draft	aw/af	ng

Disclaimer:
1. This drawing is copyright of the author. It must not be copied or reproduced without written consent from the owner.
2. Do not scale from this drawing. Only figured dimensions are to be taken from this drawing.
3. All dimensions must be in millimetres and be rounded up to the nearest millimetre.
4. This drawing uses coloured lines. Please do not rely on a monochrome copy.

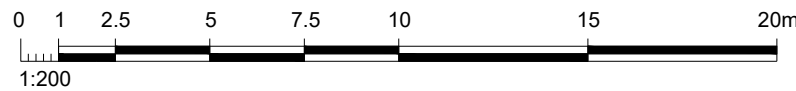

fabrik
Lenton House | 15 Lenton Street | Alton | Hampshire | GU24 1HG
T: 01420 992256 | E: alton@fabrik.com | W: www.fabrik.com

Project: Novartis Phase 3
Drawing Title: Landscape General Arrangement Plans Sheet 06

ISSUED FOR PLANNING APPROVAL
Drawn By: aw/afs
Checked By: afs

Drawing Number: 17100-FAB-XX-XX-D-L-1006
Revision: P06

Date of First Issue: 16/12/24