


P:\LONDON PROJECTS\2018\1880_SOUTHWATER PHASE 501 CAD\02 SHEET LAYOUT\EXA_1880_217 PLANTING PLAN SHEET 7 OF 8.DWG

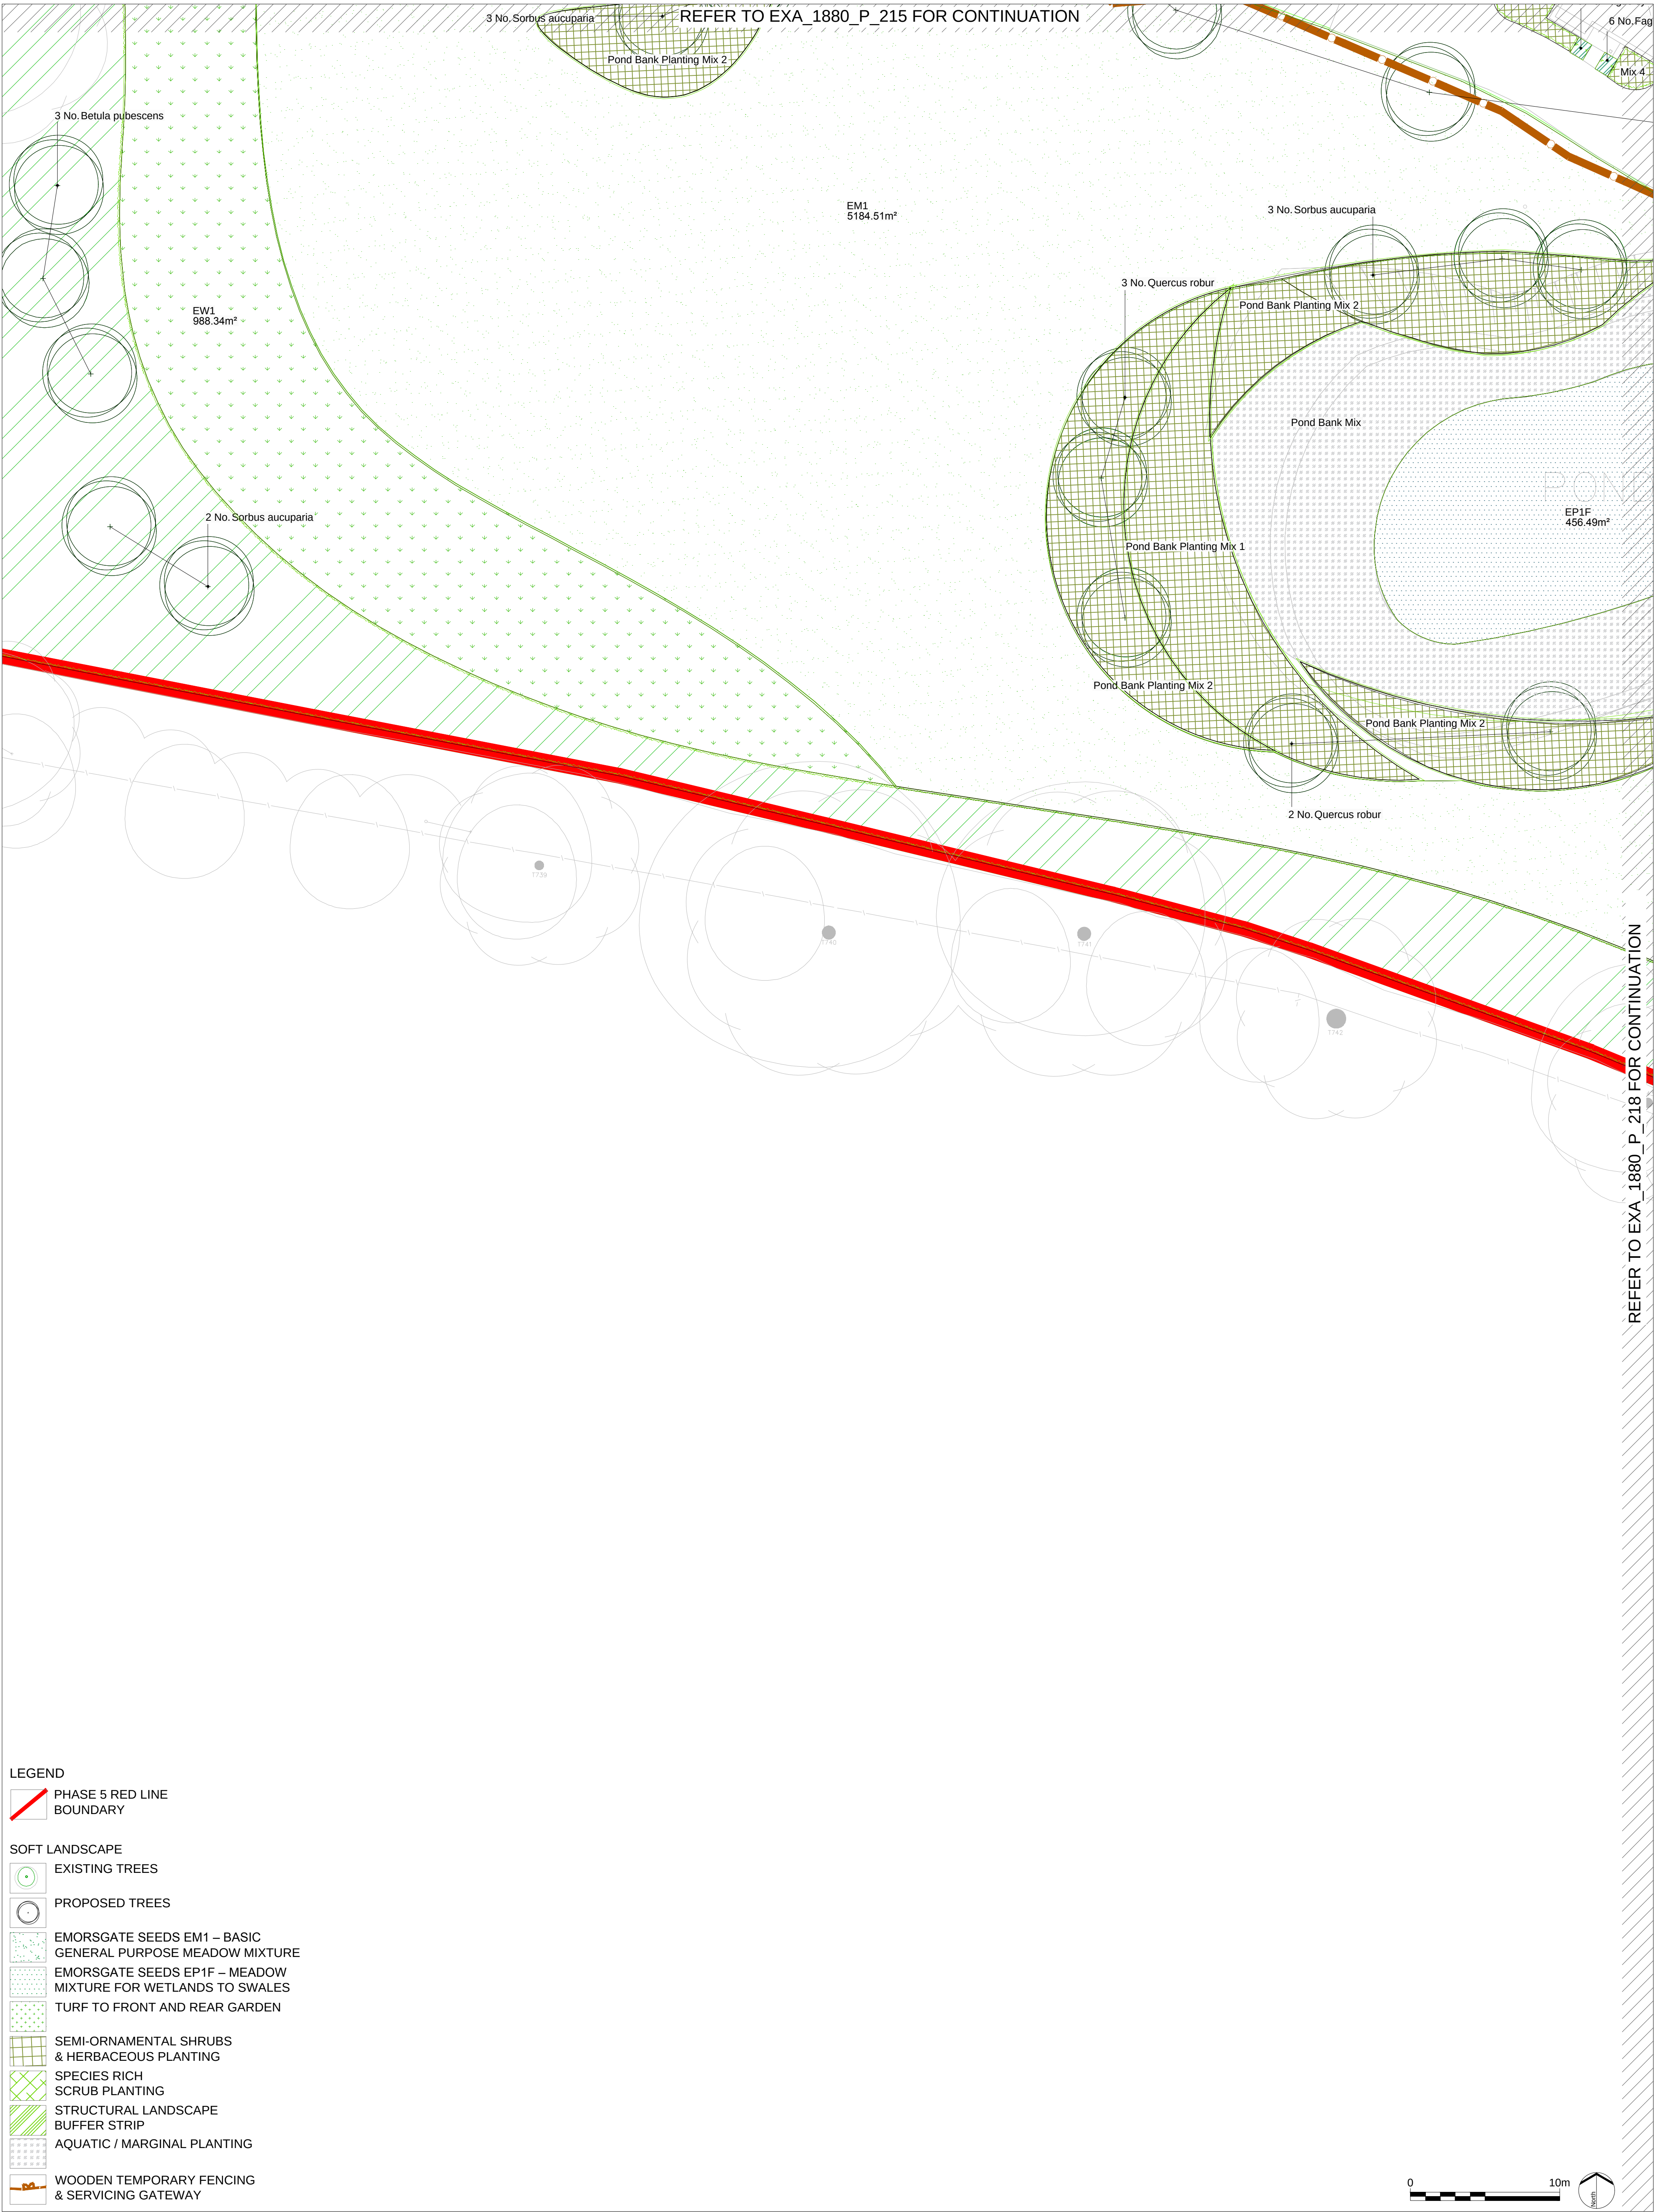

EXTERIOR
ARCHITECTURE

LONDON: Studio 1S, Hewlett House, Havelock Terrace,
London, SW8 4AS
MANCHESTER: Studio 537, The Royal Exchange, St Anns Square,
Manchester, M2 7DH

E-Mail: office@exteriorarchitecture.com
Web: www.exteriorarchitecture.com

Client
BERKELEY HOMES (SOUTHERN) LTD

No dimensions are to be scaled from this drawing.
All dimensions are to be checked on site.
Area measurements for indicative purposes only.

This drawing is the property of Exterior Architecture Ltd.
No part of the drawing may be reproduced in any manner
without permission from Exterior Architecture Ltd.

----	----	----
----	----	----
A	POND LAYOUT UPDATED	21.11.2019
Rev	Description	Date

Project title
SOUTHWATER PHASE 5

Drawing title
PLANTING PLAN SHEET 7 OF 8

Issued By
Scale
Status
Date

London
1:200 @ A1
PLANNING
08.11.2019

T: 020 7978 2101
Drawn
Checked
Approved

MN
PW
SM

Drawing number
ExA_1880_217

Revision
A