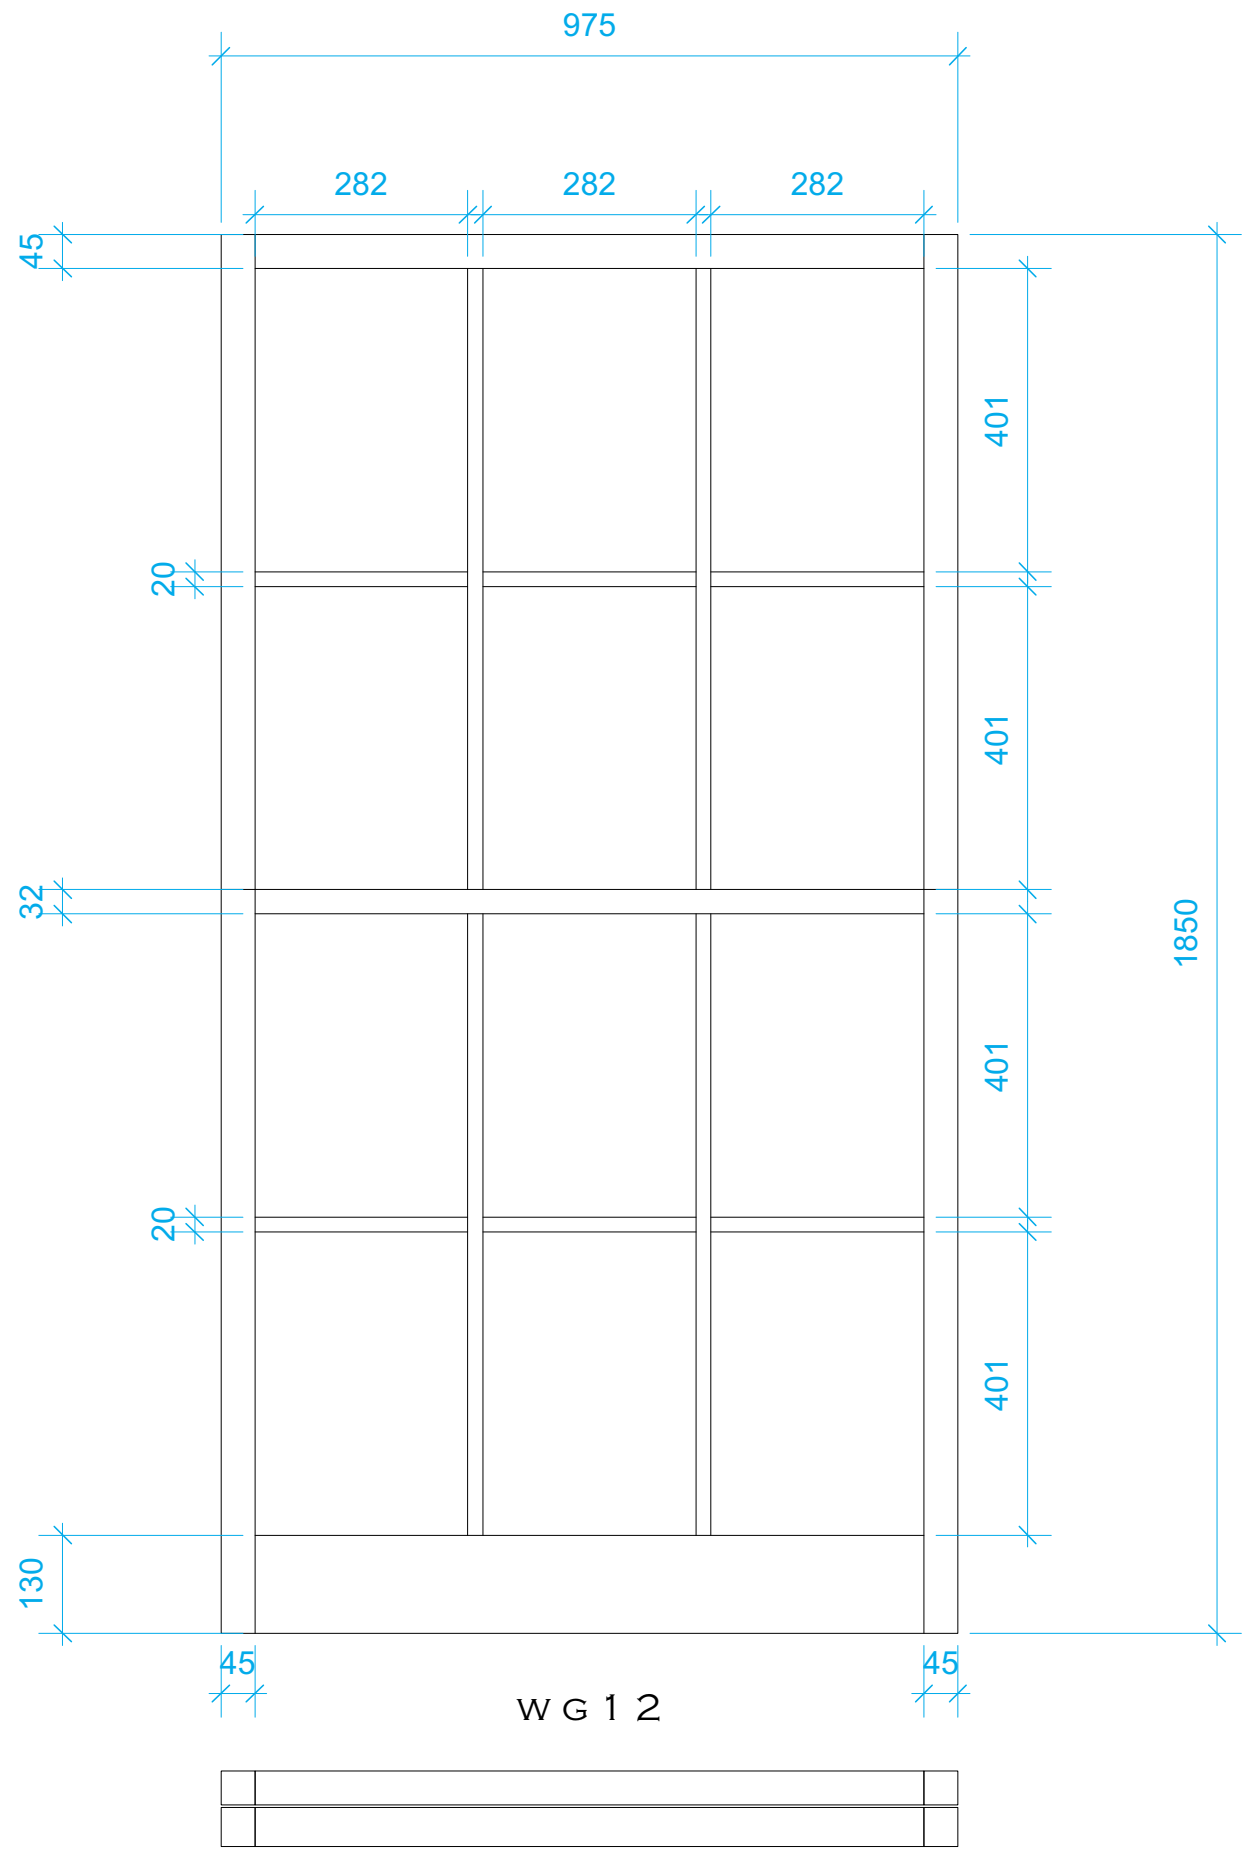


Note: Ovolo moulding to all sash sections

No.	Date	Appr	Revision Notes