


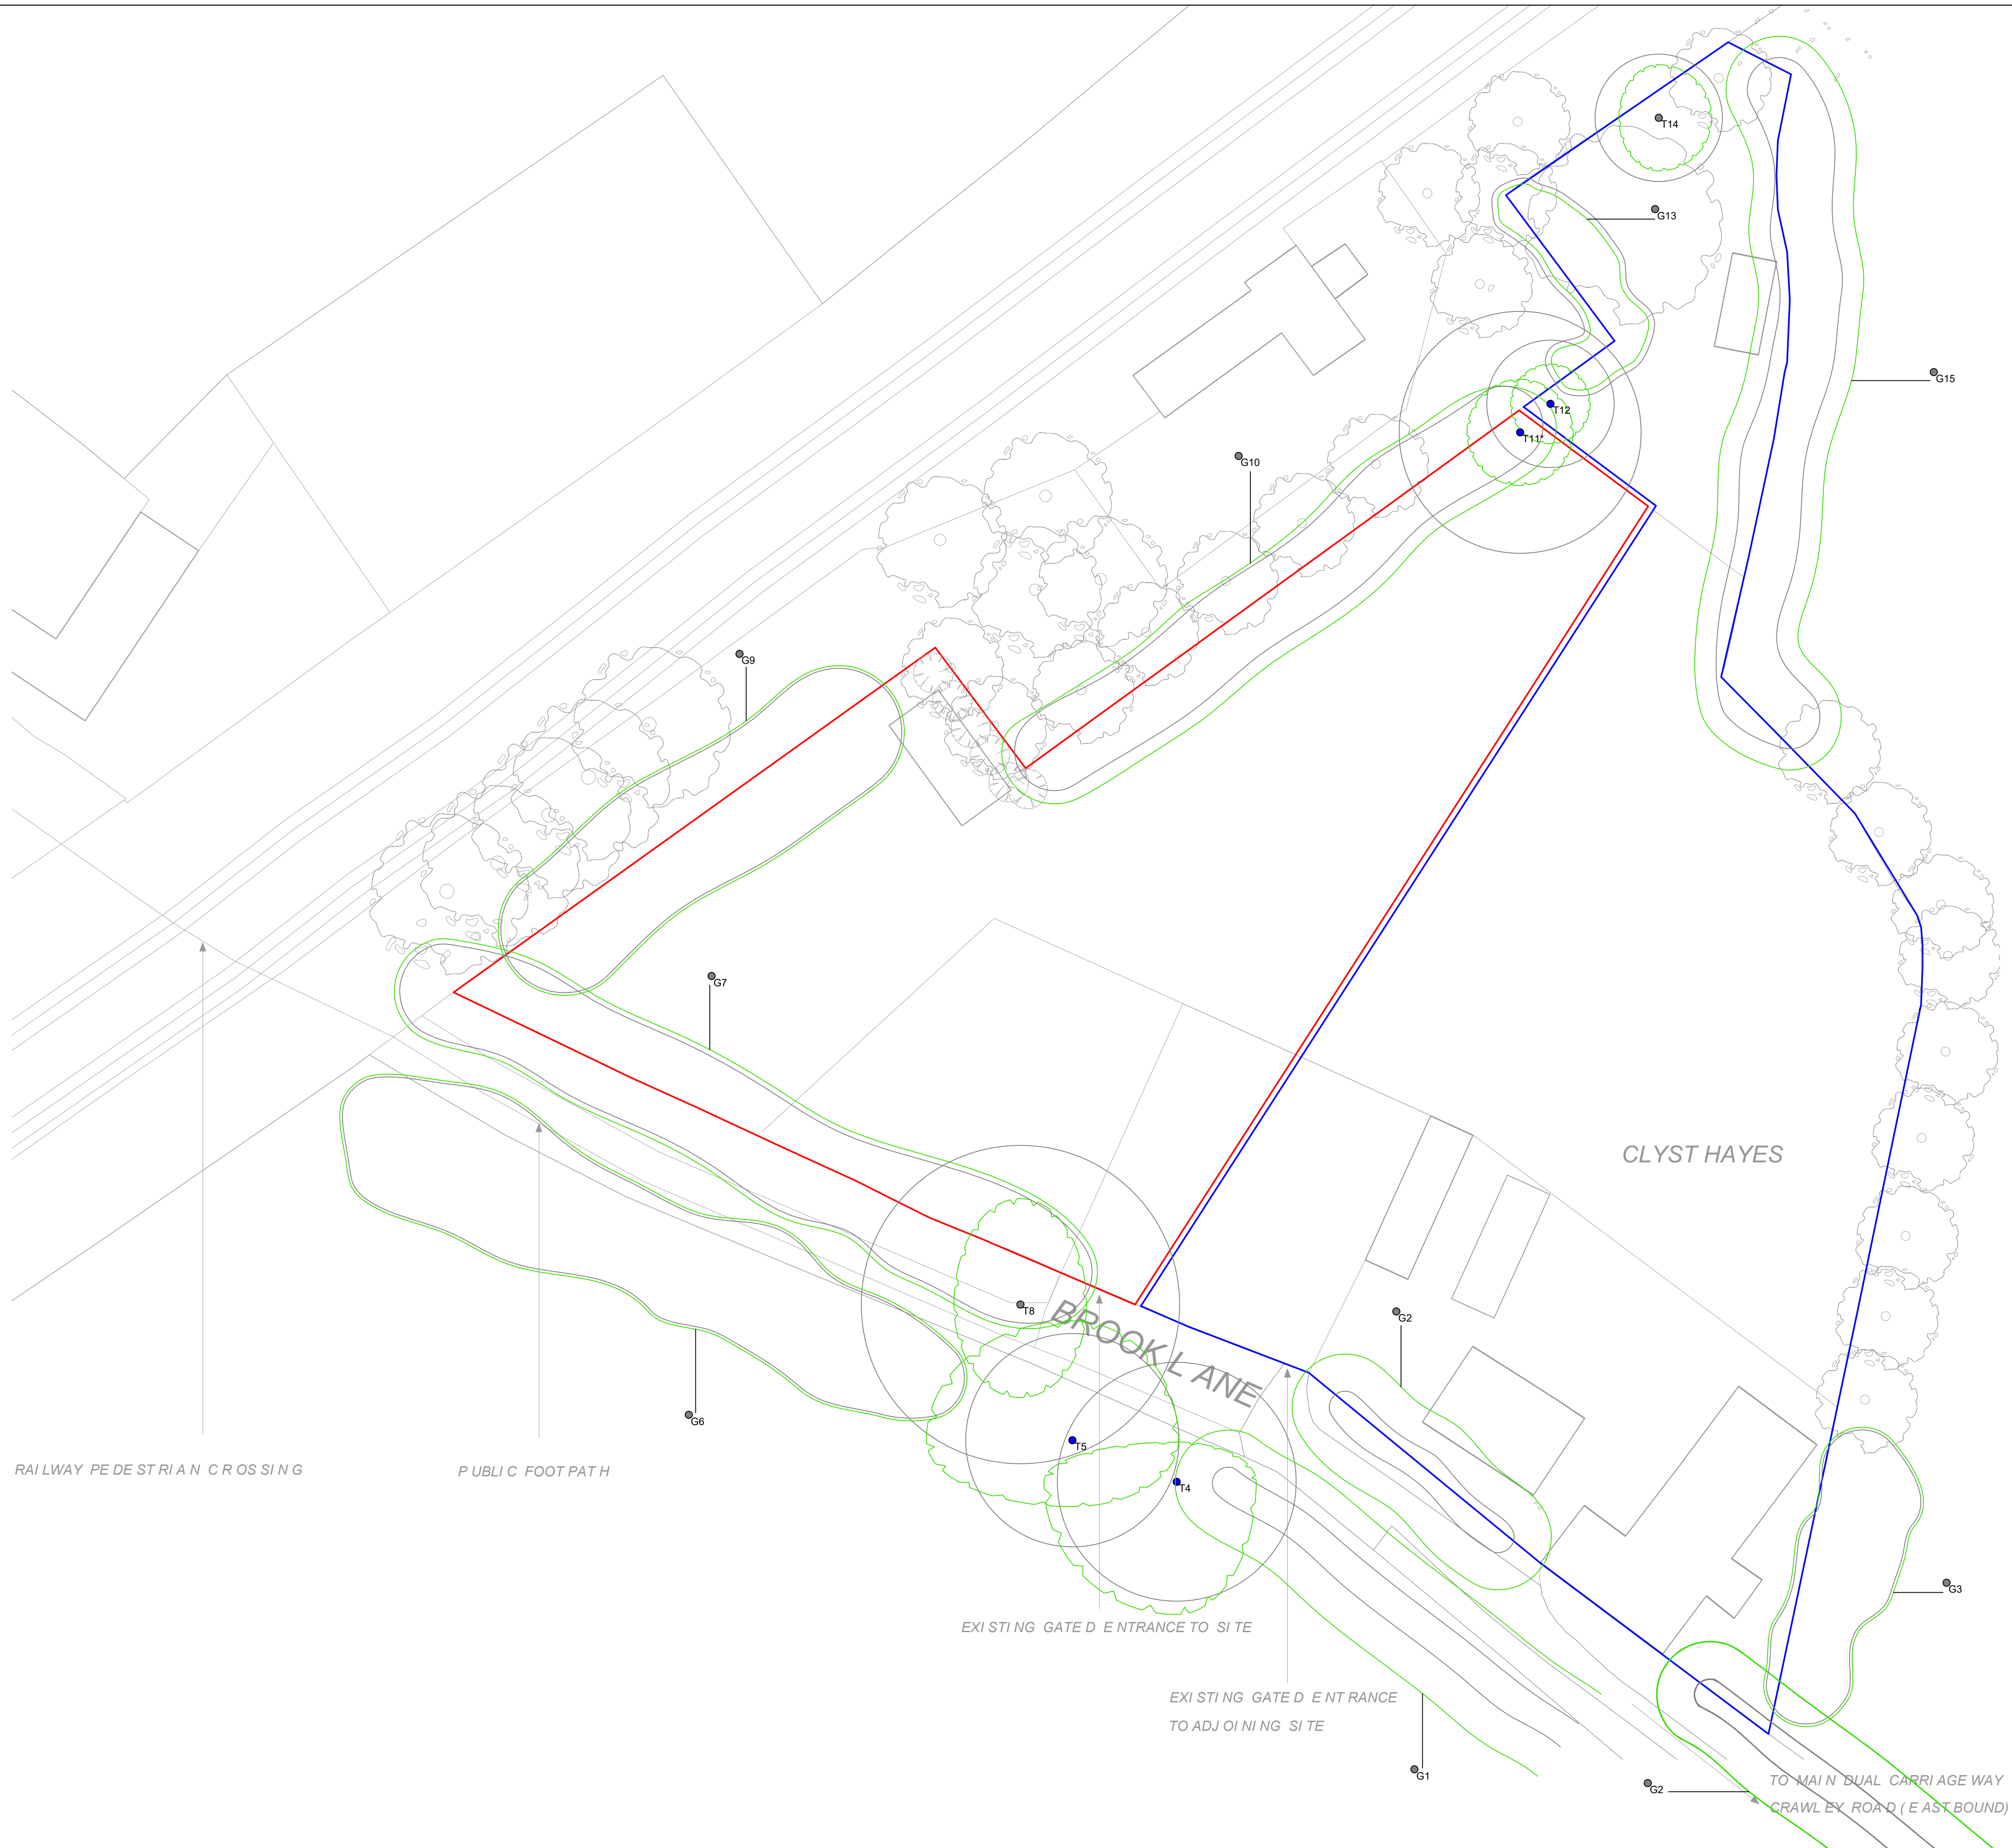



Tel: 07759482934
www.absolutearb.com

Site: Clyst Hayes	1:250 @ A1
Drawing Title: Tree Constraints Plan	December 2025

Key:

● Category A

● Category B

● Category C


● Category U

Category

Root Protection Area

Crown Spread

Tree Number

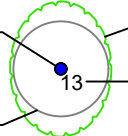

NOTE: Tree/group numbers marked have approximate locations.