


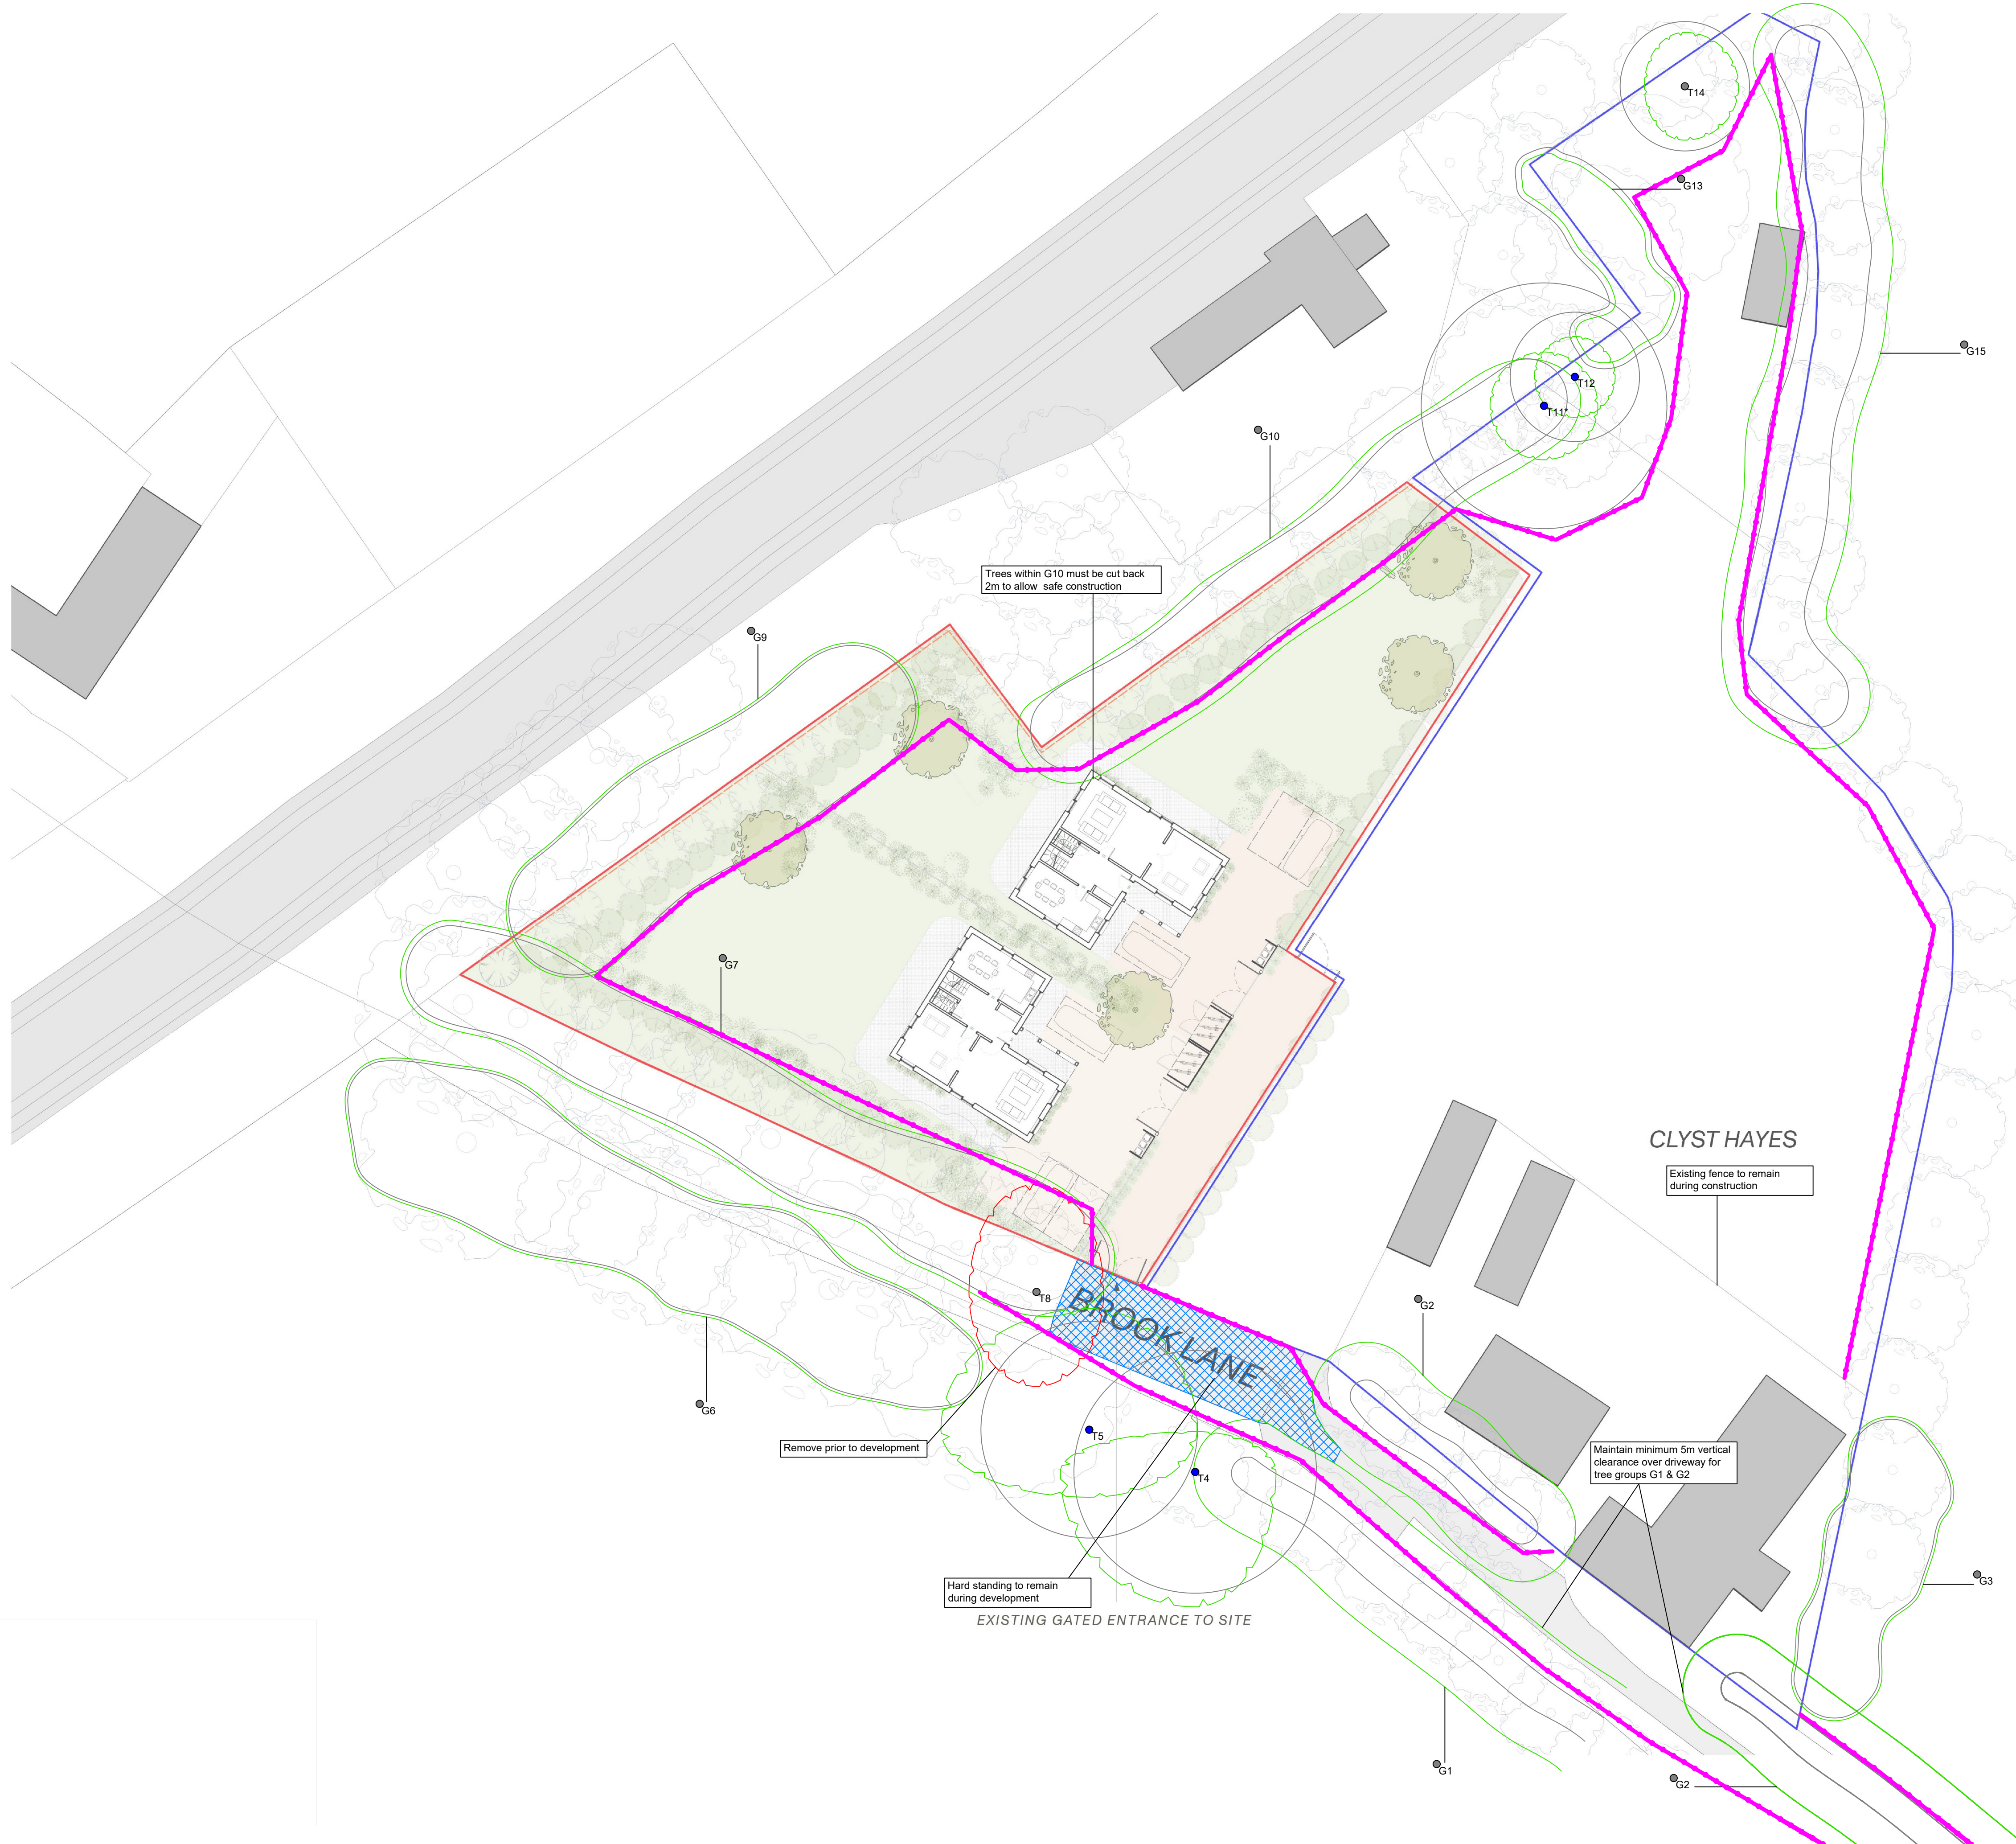

Tel. 07759482934
www.absolutearb.com

Site: Clyst Hayes		1:250 @ A1
Drawing Title: Tree Protection Plan		December 2025

Key:

● Category A

● Category B

● Category C

● Category U

○ Tree Proposed for Removal

▨ Existing Hard Standing

Category

Root Protection Area

Tree Protection Fencing

— Crown Spread

— Tree Number

NOTE: Tree/group numbers marked have approximate locations.