
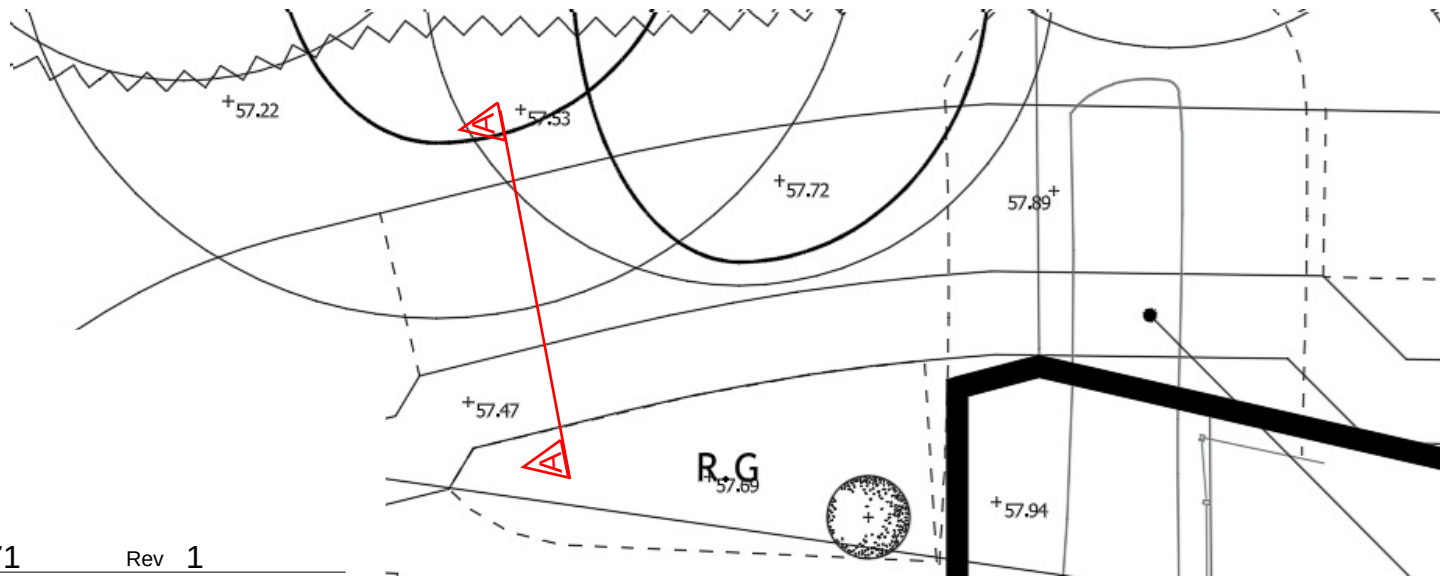


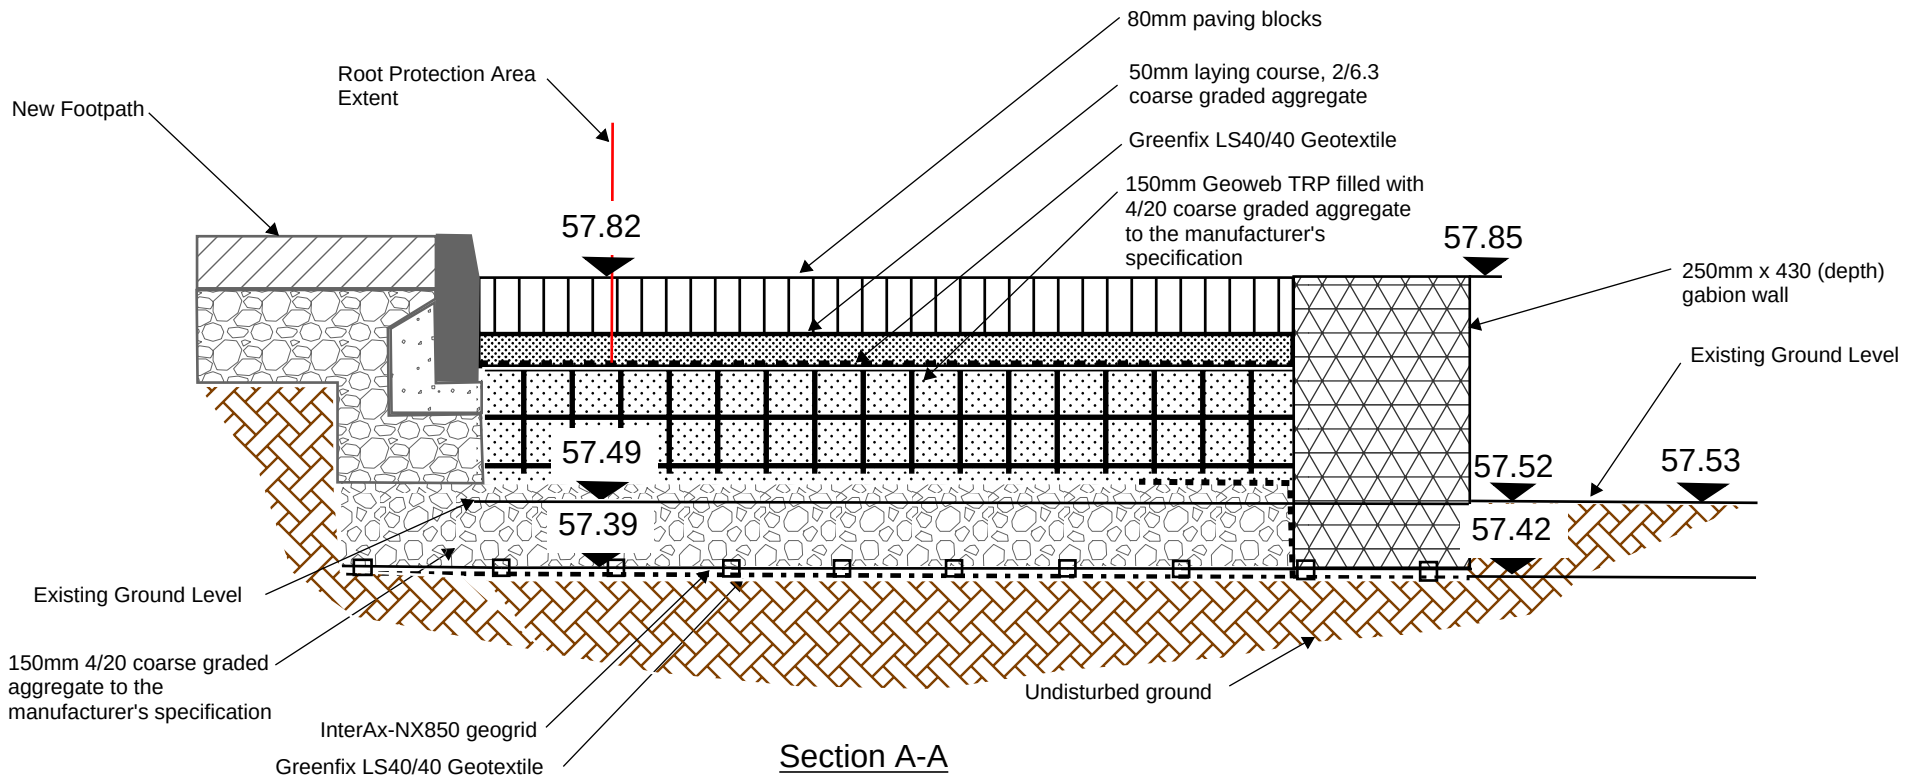

PRICE &
MYERS

Job No. 31276 Page SK6071 Rev 1

Date 23/07/26 Eng DLin Chd

Job Land West of Worthing Road - Section