Revision Note - Issue 1	Date - 12/12/2023	Signature	
Revision Note - Issue 1.1 Added delivery tanker	Date - 08/02/2024	Signature	
Revision Note - Issue 1.2 Barriers and evap area add	Date - 01/12/2025	Signature	

Total site Hazardous substance = 49.9 tonnes

Tank A and B are above ground propane storage vessels that can hold 14.5 tonnes each at 85%.
100% water capacity is 33 metres cubed each. There is a seperate connection point for each vessel.

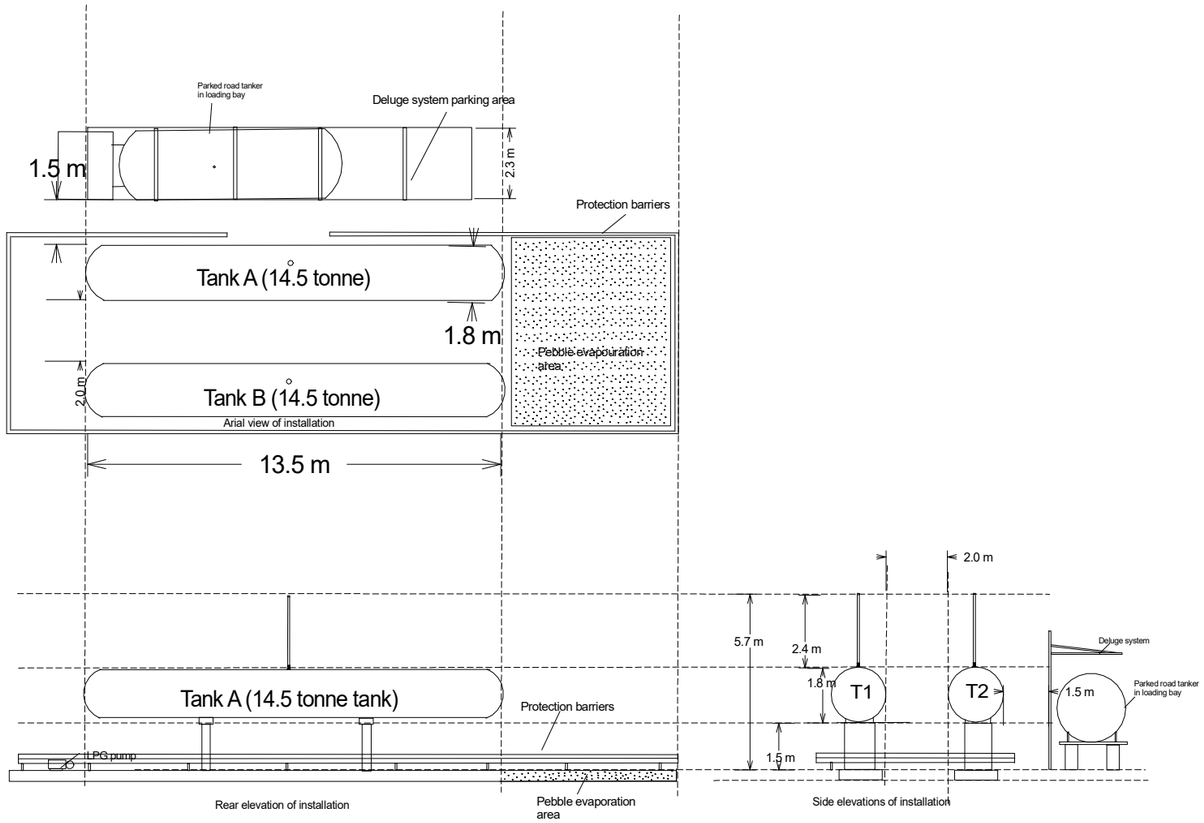

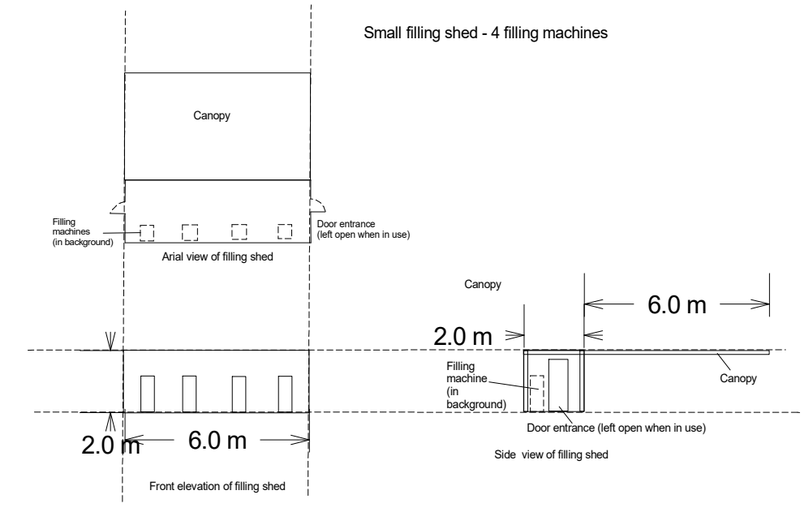

Total LPG storage = 14.5 x 2 = 29.0 tonnes.
Remaining 19.8 tonnes will be the existing storage of small propane and butane gas cylinders.
There will be approx 0.2 tonnes in pipelines.



Four Seasons Fuel Ltd, Four Seasons Farm, Billingshurst, RH14 9DG					
Drawn by FS Fuel Ltd	Checked by Scott Harris	Approved by - date 16/12/2023	Filename SH/HAZ49	Date 12/12/2023	Scale 1:200 @ A3
FSF	Fixed LP Gas Tanks				
	Gas Storage Unit		Issue 1	Sheet 2 of 2	