A1



0 25 50 75 100 125

1:1250 @ A1
1:2500 @ A3

METERS

1 Site Location Plan
1 : 1250

This drawing is copyright and owned by Horsham CAD Services, and is for use on this site only unless contractually stated otherwise.

DO NOT SCALE this drawing (printed or electronic versions). Contractors must check all dimensions from site.

All other design team elements, where indicated, have been imported from the consultant's drawings and reference should be made to the individual consultant's drawings for exact setting out, size and type of component.

Discrepancies and / or ambiguities within this drawing, between it and information given elsewhere, must be reported immediately to the architect for clarification before proceeding.

All works are to be carried out in accordance with the latest British Standards and Codes of Practice unless specifically directed otherwise in the specification.

Responsibility for the reproduction of this drawing in paper form, or if issued in electronic format, lies with the recipient to check that all information has been replicated in full and is correct when compared to the original paper or electronic image. Graphical representations of equipment on this drawing have been co-ordinated, but are approximations only. Please refer to the Specifications and / or Details for actual sizes and / or specific contractor construction information.

This original document is issued for the purpose indicated below and contains information of confidential nature. Further copies and circulation will be strictly in accordance with the confidentiality agreement under the contract. This original must be destroyed or returned to the contractor.

SAFETY, HEALTH AND ENVIRONMENTAL INFORMATION

Refer to the relevant Construction (Design and Management) documentation where applicable.

It is assumed that all works on this drawing will be carried out by a competent contractor, working where appropriate to an approved method statement.

Legend

- Site Boundary
- Construction Boundary

Rev	Description / By / Chk'd / App'd	Date

Purpose of Issue: For Planning
Status: S4

Client: Mr & Mrs Perkes

Project: 26 Hurst Road, Horsham

Drawing: Site Location Plan

Scale @ A1	Drawn	Checked	Approved
As indicated	HL	HL	HL

Project No.: HCS00306
Date: 31.07.2024

Drawing Identifier (BS1192 / Uniclass Compliant)

project	originator	zone	level	file type	role	uniclass and number	revision
26HR	HCS	01	XX	D	A	1001	P01

Horsham CAD Services
Design & Engineering
16 Freeman Road, Warnham, Horsham, West Sussex, RH12 3RQ
www.horshamcadservices.webs.com
Horsham CAD Services

A1



0 10 20 30 40 50

1:500 @ A1
1:1000 @ A3

METERS

1 **Site Block Plan**
1 : 500

This drawing is copyright and owned by Horsham CAD Services, and is for use on this site only unless contractually stated otherwise.

DO NOT SCALE this drawing (printed or electronic versions). Contractors must check all dimensions from site.

All other design team elements, where indicated, have been imported from the consultant's drawings and reference should be made to the individual consultant's drawings for exact setting out, size and type of component.

Discrepancies and / or ambiguities within this drawing, between it and information given elsewhere, must be reported immediately to the architect for clarification before proceeding.

All works are to be carried out in accordance with the latest British Standards and Codes of Practice unless specifically directed otherwise in the specification.

Responsibility for the reproduction of this drawing in paper form, or if issued in electronic format, lies with the recipient to check that all information has been replicated in full and is correct when compared to the original paper or electronic image. Graphical representations of equipment on this drawing have been co-ordinated, but are approximations only. Please refer to the Specifications and / or Details for actual sizes and / or specific contractor construction information.

This original document is issued for the purpose indicated below and contains information of confidential nature. Further copies and circulation will be strictly in accordance with the confidentiality agreement under the contract. This original must be destroyed or returned to the contractor.

SAFETY, HEALTH AND ENVIRONMENTAL INFORMATION

Refer to the relevant Construction (Design and Management) documentation where applicable.

It is assumed that all works on this drawing will be carried out by a competent contractor, working where appropriate to an approved method statement.

Legend

- Site Boundary
- Construction Boundary

Rev	Description / By / Chk'd / App'd	Date

Purpose of Issue: For Planning
Status: S4

Client: Mr & Mrs Perkes

Project: 26 Hurst Road, Horsham

Drawing: Site Block Plan

Scale @ A1	Drawn	Checked	Approved
As indicated	HL	HL	HL

Project No.: HCS00306
Date: 31.07.2024

Drawing Identifier (BS1192 / Uniclass Compliant)


project	origin	zone	level	file type	role	uniclass and number	revision
26HR	HCS	01	XX	D	A	1002	P01

Horsham CAD Services
Design & Engineering
16 Freeman Road, Warnham, Horsham, West Sussex, RH12 3RQ
www.horshamcadservices.webs.com
Horsham CAD Services


Print Date: 14/08/2025 15:20:24

A1



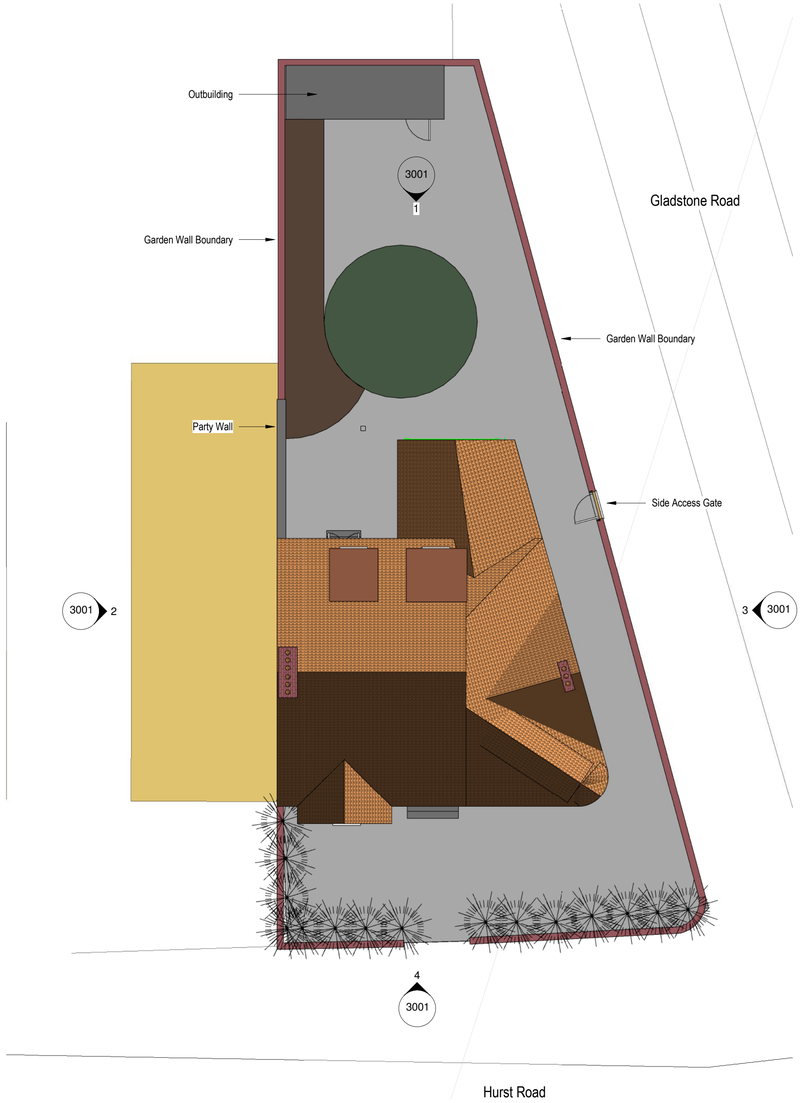

1 Site Layout (Existing)
1 : 100

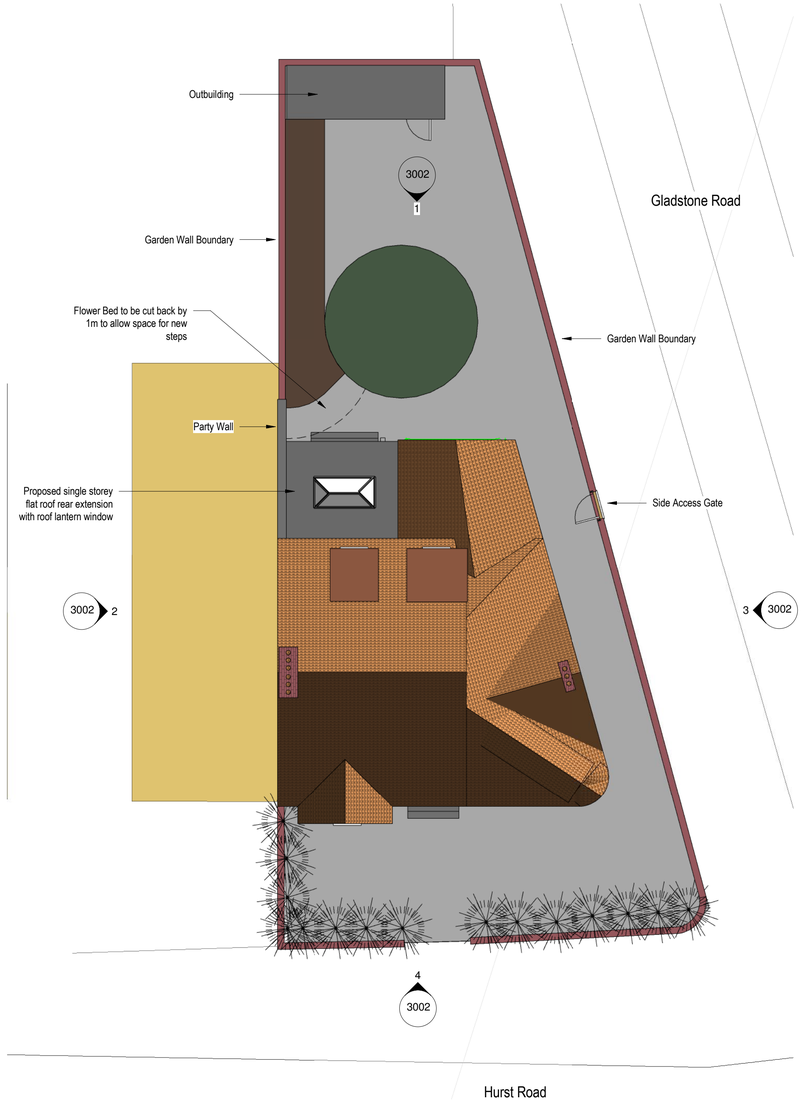

2 Site Layout (Proposed)
1 : 100



Print Date: 14/09/2025 15:20:36

Horsham CAD Services

This drawing is copyright and owned by Horsham CAD Services, and is for use on this site only unless contractually stated otherwise.

DO NOT SCALE this drawing (printed or electronic versions). Contractors must check all dimensions from site.

All other design team elements, where indicated, have been imported from the consultant's drawings and reference should be made to the individual consultant's drawings for exact setting out, size and type of component.

Discrepancies and / or ambiguities within this drawing, between it and information given elsewhere, must be reported immediately to the architect for clarification before proceeding.

All works are to be carried out in accordance with the latest British Standards and Codes of Practice unless specifically directed otherwise in the specification.

Responsibility for the reproduction of this drawing in paper form, or if issued in electronic format, lies with the recipient to check that all information has been replicated in full and is correct when compared to the original paper or electronic image. Graphical representations of equipment on this drawing have been co-ordinated, but are approximations only. Please refer to the Specifications and / or Details for actual sizes and / or specific contractor construction information.

This original document is issued for the purpose indicated below and contains information of confidential nature. Further copies and circulation will be strictly in accordance with the confidentiality agreement under the contract. This original must be destroyed or returned to the contractor.

SAFETY, HEALTH AND ENVIRONMENTAL INFORMATION

Refer to the relevant Construction (Design and Management) documentation where applicable.

It is assumed that all works on this drawing will be carried out by a competent contractor, working where appropriate to an approved method statement.

Rev	Description / By / Chk'd / App'd	Date

Purpose of Issue: For Planning

Status: S4

Client: Mr & Mrs Perkes

Project: 26 Hurst Road, Horsham

Drawing: Site Layout Existing & Proposed

Scale @ A1	Drawn	Checked	Approved
1 : 100	HL	HL	HL

Project No.: HCS00306

Date: 31.07.2024

Drawing Identifier (BS1192 / Uniclass Compliant)

project	origin	zone	level	file type	role	uniclass and number	revision
26HR	HCS	01	XX	D	A	1003	P01


Horsham CAD Services
Design & Engineering
16 Freeman Road, Warnham, Horsham, West Sussex, RH12 3RQ
www.horshamcadservices.webs.com
Horsham CAD Services

A1

N

Room Schedule (Existing)


Number	Name	Area	Occupancy	Usage Catagory - Rooms	Comments
Ground Floor					
1	Entrance Hall	11.82 m²			
2	Lounge 1	17.15 m²			
3	Lounge 2	18.43 m²			
4	Dining Room	14.10 m²			
5	W/C	2.98 m²			
6	Kitchen	16.69 m²			
		81.18 m²			
First Floor 1					
8	Bathroom	5.83 m²			
9	Boiler Cupboard	2.38 m²			
		8.21 m²			
First Floor 2					
7	Landing 1	10.47 m²			
10	Bedroom 1	9.06 m²			
11	Bedroom 2	13.97 m²			
12	Bedroom 3	16.87 m²			
13	Bedroom 4	17.15 m²			
14	En-Suite	3.71 m²			
		71.23 m²			
Second Floor					
15	Landing 2	9.56 m²			
16	Storage Cupboard	3.97 m²			
17	Bedroom 5	13.40 m²			
18	Office	16.87 m²			
19	Storage Room / Gym	15.58 m²			
		59.37 m²			
Grand total: 19		219.99 m²			

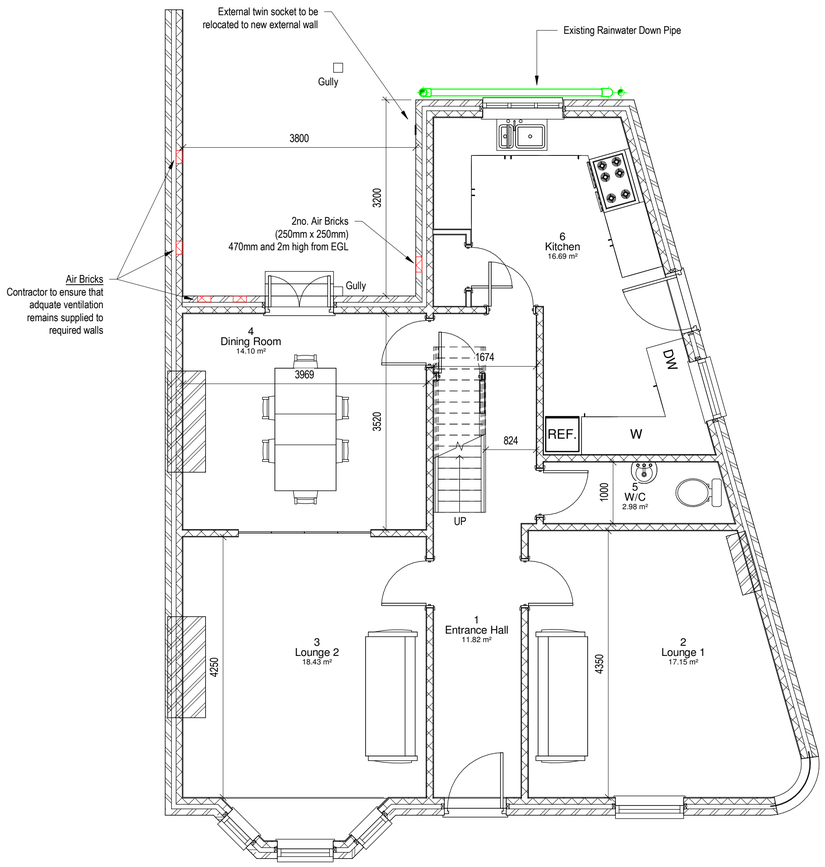

1 **00 - Architecture (Existing)**
1 : 50

Room Schedule (Proposed)

Number	Name	Area	Occupancy	Usage Catagory - Rooms	Comments
Ground Floor					
1	Entrance Hall	11.82 m²			
2	Lounge 1	17.15 m²			
3	Lounge 2	18.43 m²			
4	Kitchen / Dining Room	42.93 m²			
5	W/C	2.98 m²			
		93.32 m²			
First Floor 1					
7	Landing 1	10.47 m²			
8	Bathroom	5.83 m²			
9	Boiler Cupboard	2.38 m²			
10	Bedroom 1	5.73 m²			
11	Bedroom 2	13.97 m²			
12	Bedroom 3	16.87 m²			
13	Bedroom 4	17.15 m²			
14	En-Suite	3.71 m²			
		76.11 m²			
Second Floor					
15	Landing 2	9.56 m²			
16	Storage Cupboard	3.97 m²			
17	Bedroom 5	13.40 m²			
18	Office	16.87 m²			
19	Storage Room / Gym	15.58 m²			
		59.37 m²			
Grand total: 18		228.80 m²			

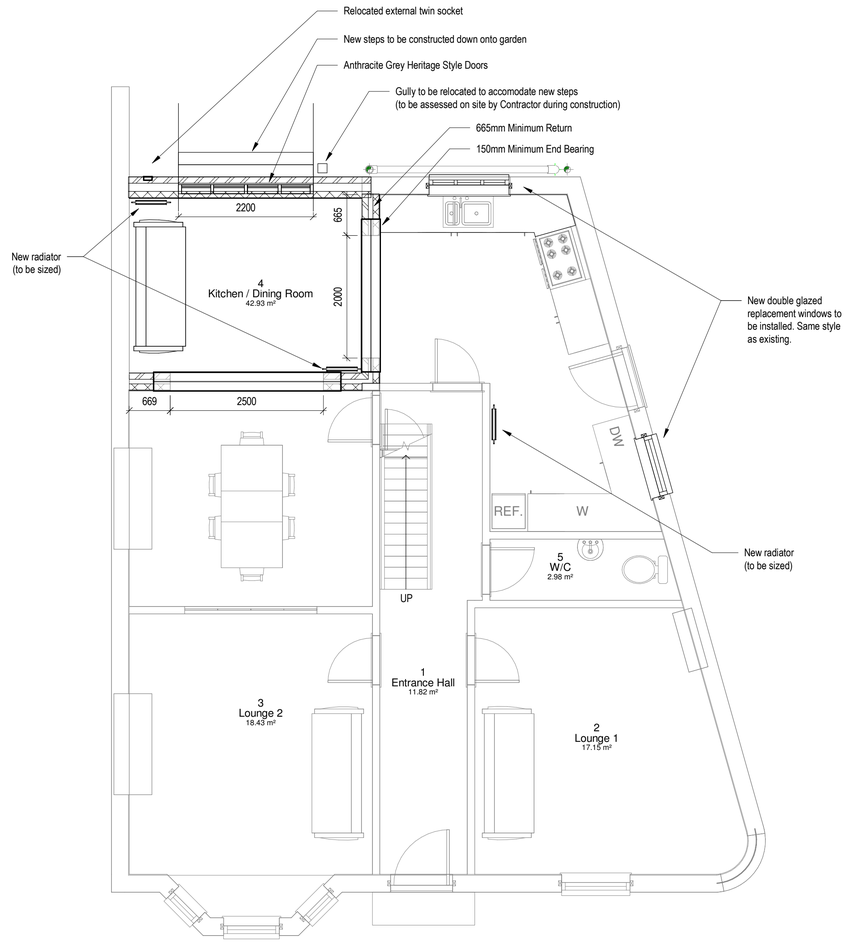

2 **00 - Architecture (Proposed)**
1 : 50

0 1 2 3 4 5 METERS

1:50 @ A1
1:100@ A3

This drawing is copyright and owned by Horsham CAD Services, and is for use on this site only unless contractually stated otherwise.

DO NOT SCALE this drawing (printed or electronic versions). Contractors must check all dimensions from site.

All other design team elements, where indicated, have been imported from the consultant's drawings and reference should be made to the individual consultant's drawings for exact setting out, size and type of component.

Discrepancies and / or ambiguities within this drawing, between it and information given elsewhere, must be reported immediately to the architect for clarification before proceeding.

All works are to be carried out in accordance with the latest British Standards and Codes of Practice unless specifically directed otherwise in the specification.

Responsibility for the reproduction of this drawing in paper form, or if issued in electronic format, lies with the recipient to check that all information has been replicated in full and is correct when compared to the original paper or electronic image. Graphical representations of equipment on this drawing have been co-ordinated, but are approximations only. Please refer to the Specifications and / or Details for actual sizes and / or specific contractor construction information.

This original document is issued for the purpose indicated below and contains information of confidential nature. Further copies and circulation will be strictly in accordance with the confidentiality agreement under the contract. This original must be destroyed or returned to the contractor.

SAFETY, HEALTH AND ENVIRONMENTAL INFORMATION

Refer to the relevant Construction (Design and Management) documentation where applicable.

It is assumed that all works on this drawing will be carried out by a competent contractor, working where appropriate to an approved method statement.

Rev	Description / By / Chk'd / App'd	Date

Purpose of Issue: **For Planning**
Status: **S4**

Client: **Mr & Mrs Perkes**

Project: **26 Hurst Road, Horsham**

Drawing: **Ground Floor Plan Existing & Proposed**

Scale @ A1	Drawn	Checked	Approved
1 : 50	HL	HL	HL

Project No.: **HCS00306**
Date: **31.07.2024**

Drawing Identifier

project	origin	zone	level	file type	role	uniclass and number	revision
26HR	HCS	01	00	D	A	2001	P01

BS1192 / Uniclass Compliant


Horsham CAD Services
Design & Engineering
16 Freeman Road, Warnham, Horsham, West Sussex, RH12 3RQ
www.horshamcadservices.webs.com
Horsham CAD Services

Print Date: 14/08/2025 15:20:38

Horsham CAD Services


A1



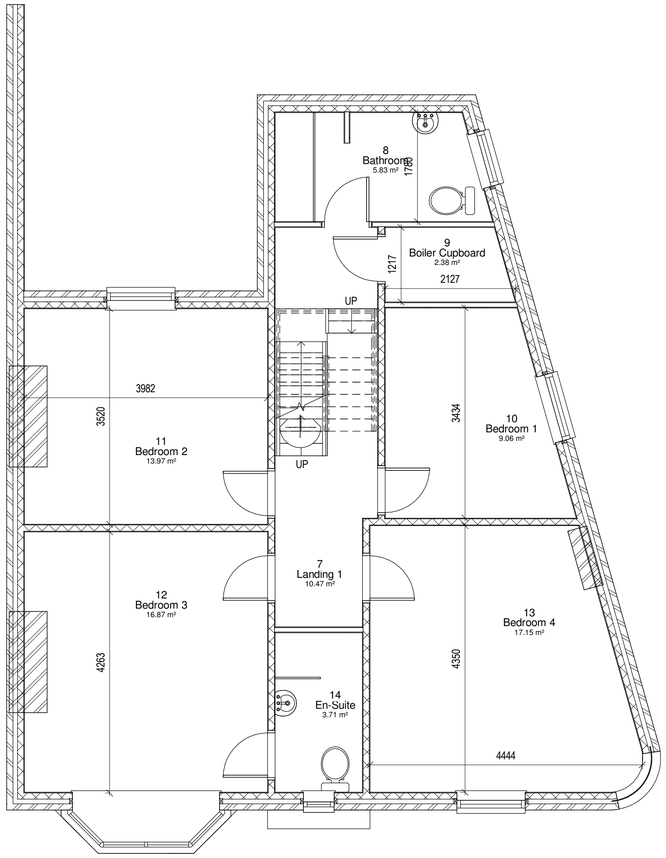

1 01 - Architecture (Existing)

1 : 50

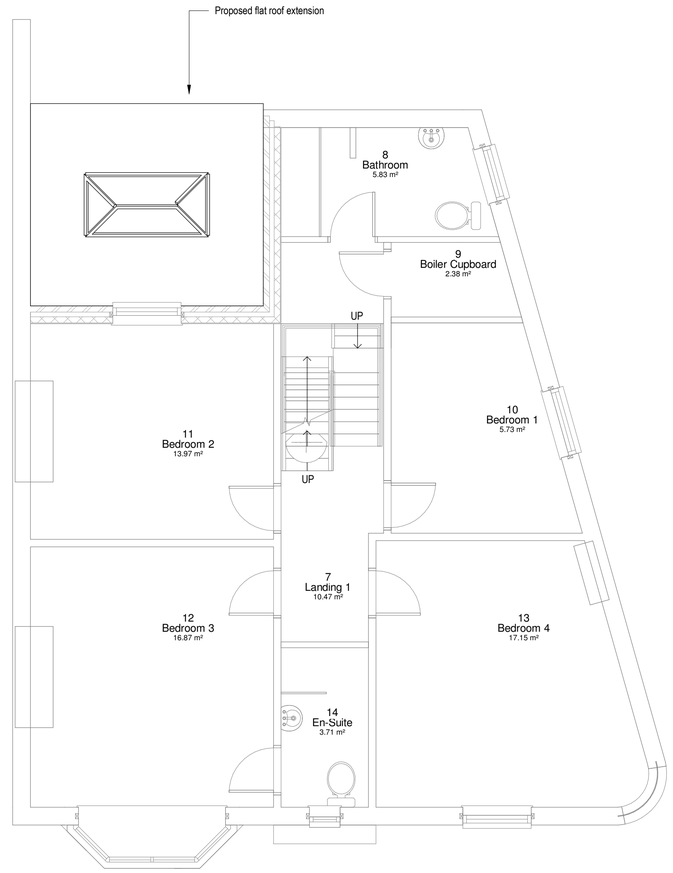

2 01 - Architecture (Proposed)

1 : 50

0 1 2 3 4 5

1:50 @ A1
1:100@ A3

METERS

Print Date: 14/08/2025 15:20:40

Horsham CAD Services

This drawing is copyright and owned by Horsham CAD Services, and is for use on this site only unless contractually stated otherwise.

DO NOT SCALE this drawing (printed or electronic versions). Contractors must check all dimensions from site.

All other design team elements, where indicated, have been imported from the consultant's drawings and reference should be made to the individual consultant's drawings for exact setting out, size and type of component.

Discrepancies and / or ambiguities within this drawing, between it and information given elsewhere, must be reported immediately to the architect for clarification before proceeding.

All works are to be carried out in accordance with the latest British Standards and Codes of Practice unless specifically directed otherwise in the specification.

Responsibility for the reproduction of this drawing in paper form, or if issued in electronic format, lies with the recipient to check that all information has been replicated in full and is correct when compared to the original paper or electronic image. Graphical representations of equipment on this drawing have been co-ordinated, but are approximations only. Please refer to the Specifications and / or Details for actual sizes and / or specific contractor construction information.

This original document is issued for the purpose indicated below and contains information of confidential nature. Further copies and circulation will be strictly in accordance with the confidentiality agreement under the contract. This original must be destroyed or returned to the contractor.

SAFETY, HEALTH AND ENVIRONMENTAL INFORMATION

Refer to the relevant Construction (Design and Management) documentation where applicable.

It is assumed that all works on this drawing will be carried out by a competent contractor, working where appropriate to an approved method statement.

Rev	Description / By / Chk'd / App'd				Date
P02	Second Release	HL	HL	HL	14.08.2025
P01	First Release	HL	HL	HL	31.07.2024

Purpose of Issue: For Planning

Status: S4

Client: Mr & Mrs Perkes

Project: 26 Hurst Road, Horsham

Drawing: First Floor Plan Existing & Proposed

Scale @ A1	Drawn	Checked	Approved
1 : 50	HL	HL	HL

Project No.: HCS00306

Date: 31.07.2024


Drawing Identifier

project	origin	zone	level	file type	role	BS1192 / Uniclass Compliant uniclass and number	revision
26HR	HCS	01	01	D	A	2002	P01


Horsham CAD Services
Design & Engineering
16 Freeman Road, Warnham, Horsham, West Sussex, RH12 3RQ
www.horshamcadservices.webs.com
Horsham CAD Services

A1



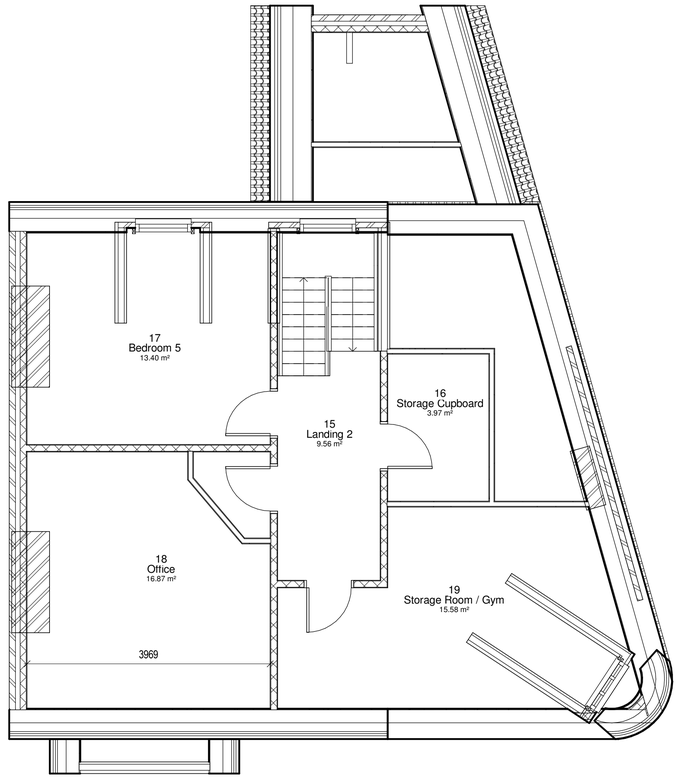

1 02 - Architecture (Existing)
1 : 50

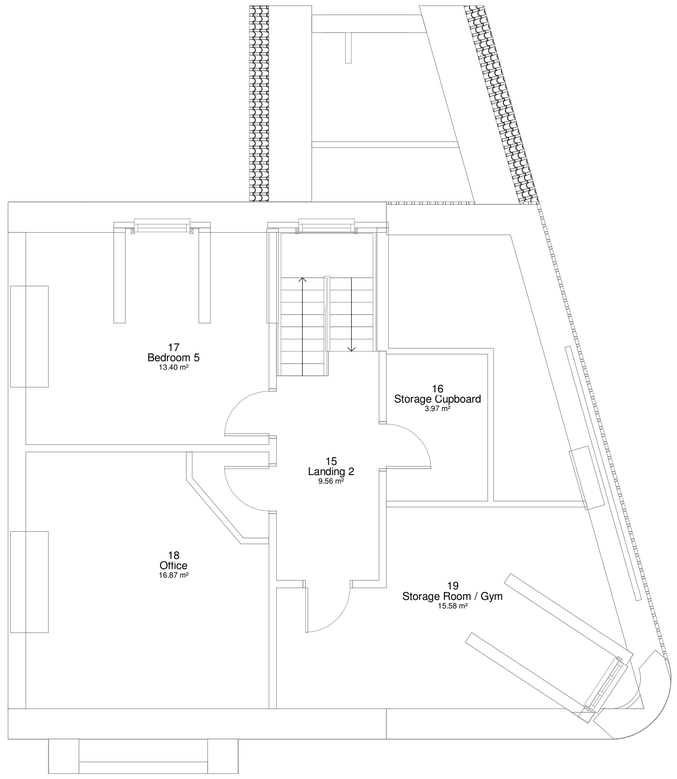

2 02 - Architecture (Proposed)
1 : 50



1:50 @ A1
1:100@ A3

Print Date: 14/09/2025 15:20:41

Horsham CAD Services

This drawing is copyright and owned by Horsham CAD Services, and is for use on this site only unless contractually stated otherwise.

DO NOT SCALE this drawing (printed or electronic versions). Contractors must check all dimensions from site.

All other design team elements, where indicated, have been imported from the consultant's drawings and reference should be made to the individual consultant's drawings for exact setting out, size and type of component.

Discrepancies and / or ambiguities within this drawing, between it and information given elsewhere, must be reported immediately to the architect for clarification before proceeding.

All works are to be carried out in accordance with the latest British Standards and Codes of Practice unless specifically directed otherwise in the specification.

Responsibility for the reproduction of this drawing in paper form, or if issued in electronic format, lies with the recipient to check that all information has been replicated in full and is correct when compared to the original paper or electronic image. Graphical representations of equipment on this drawing have been co-ordinated, but are approximations only. Please refer to the Specifications and / or Details for actual sizes and / or specific contractor construction information.

This original document is issued for the purpose indicated below and contains information of confidential nature. Further copies and circulation will be strictly in accordance with the confidentiality agreement under the contract. This original must be destroyed or returned to the contractor.

SAFETY, HEALTH AND ENVIRONMENTAL INFORMATION

Refer to the relevant Construction (Design and Management) documentation where applicable.

It is assumed that all works on this drawing will be carried out by a competent contractor, working where appropriate to an approved method statement.

Rev	Description / By / Chk'd / App'd	Date

Purpose of Issue: For Planning

Status: S4

Client: Mr & Mrs Perkes

Project: 26 Hurst Road, Horsham

Drawing: Second Floor Plan Existing & Proposed

Scale @ A1	Drawn	Checked	Approved
1 : 50	HL	HL	HL

Project No.: HCS00306


Date: 31.07.2024

Drawing Identifier (BS1192 / Uniclass Compliant)


project	origin	zone	level	file type	role	uniclass and number	revision
26HR	HCS	01	02	D	A	2003	P01

Horsham CAD Services
Design & Engineering
16 Freeman Road, Warnham, Horsham, West Sussex, RH12 3RQ
www.horshamcadservices.webs.com
Horsham CAD Services


A1

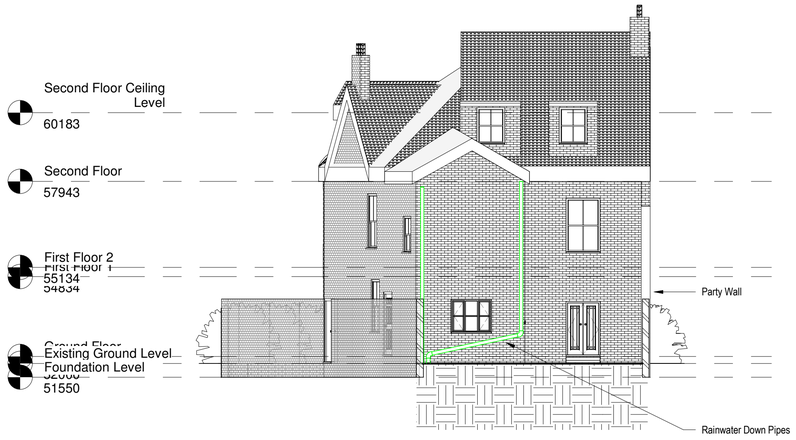

1 East Elevation (Existing)
1 : 100

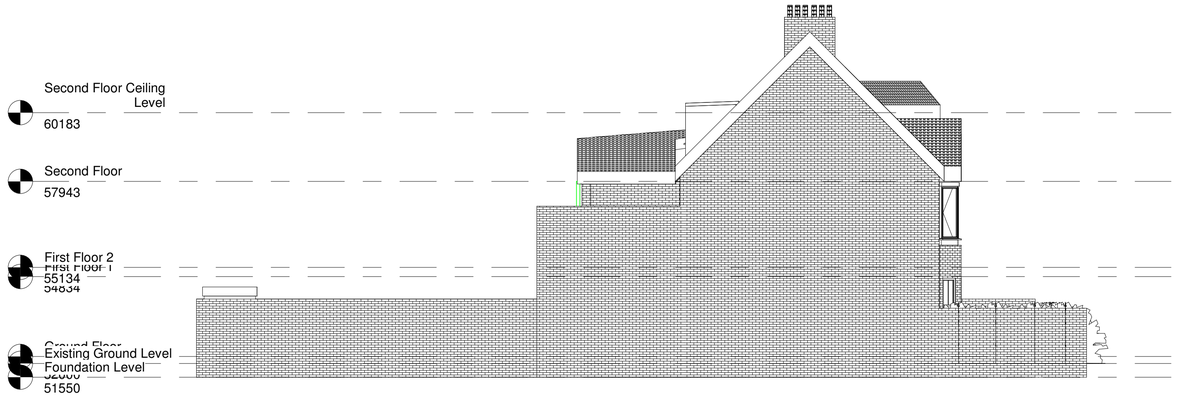

2 North Elevation (Existing)
1 : 100

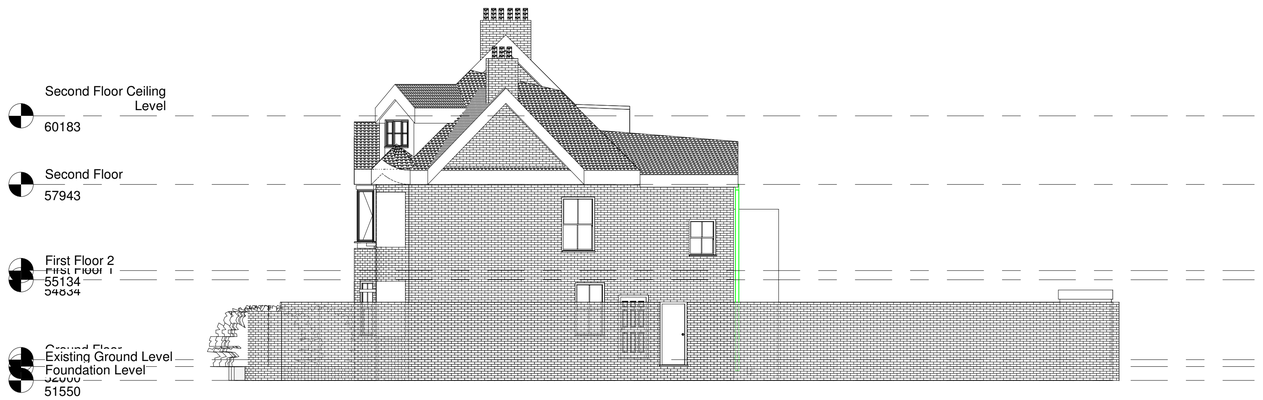

3 South Elevation (Existing)
1 : 100



4 West Elevation (Existing)
1 : 100

0 5 10
METERS
1:100 @ A1
1:200 @ A3

Print Date: 14/09/2025 15:20:45

Horsham CAD Services

This drawing is copyright and owned by Horsham CAD Services, and is for use on this site only unless contractually stated otherwise.

DO NOT SCALE this drawing (printed or electronic versions). Contractors must check all dimensions from site.

All other design team elements, where indicated, have been imported from the consultant's drawings and reference should be made to the individual consultant's drawings for exact setting out, size and type of component.

Discrepancies and / or ambiguities within this drawing, between it and information given elsewhere, must be reported immediately to the architect for clarification before proceeding.

All works are to be carried out in accordance with the latest British Standards and Codes of Practice unless specifically directed otherwise in the specification.

Responsibility for the reproduction of this drawing in paper form, or if issued in electronic format, lies with the recipient to check that all information has been replicated in full and is correct when compared to the original paper or electronic image. Graphical representations of equipment on this drawing have been co-ordinated, but are approximations only. Please refer to the Specifications and / or Details for actual sizes and / or specific contractor construction information.

This original document is issued for the purpose indicated below and contains information of confidential nature. Further copies and circulation will be strictly in accordance with the confidentiality agreement under the contract. This original must be destroyed or returned to the contractor.

SAFETY, HEALTH AND ENVIRONMENTAL INFORMATION

Refer to the relevant Construction (Design and Management) documentation where applicable.

It is assumed that all works on this drawing will be carried out by a competent contractor, working where appropriate to an approved method statement.

Rev	Description / By / Chk'd / App'd	Date

Purpose of Issue: For Planning
Status: S4

Client: Mr & Mrs Perkes

Project: 26 Hurst Road, Horsham

Drawing: Elevations Existing

Scale @ A1	Drawn	Checked	Approved
1 : 100	HL	HL	HL


Project No.: HCS00306
Date: 31.07.2024

Drawing Identifier (BS1192 / Uniclass Compliant)


project	originator	zone	level	file type	role	uniclass and number	revision
26HR	HCS	01	XX	D	A	3001	P01

Horsham CAD Services
Design & Engineering
16 Freeman Road, Warnham, Horsham, West Sussex, RH12 3RQ
www.horshamcadservices.webs.com
Horsham CAD Services

A1

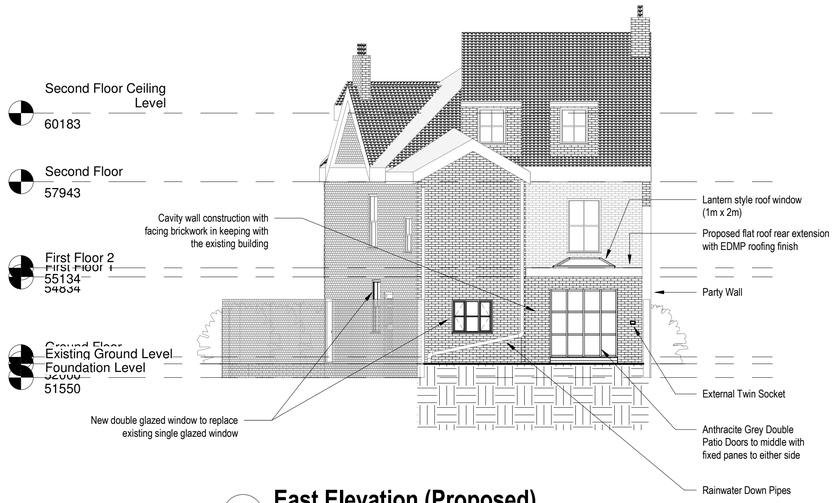

1 East Elevation (Proposed)
1 : 100

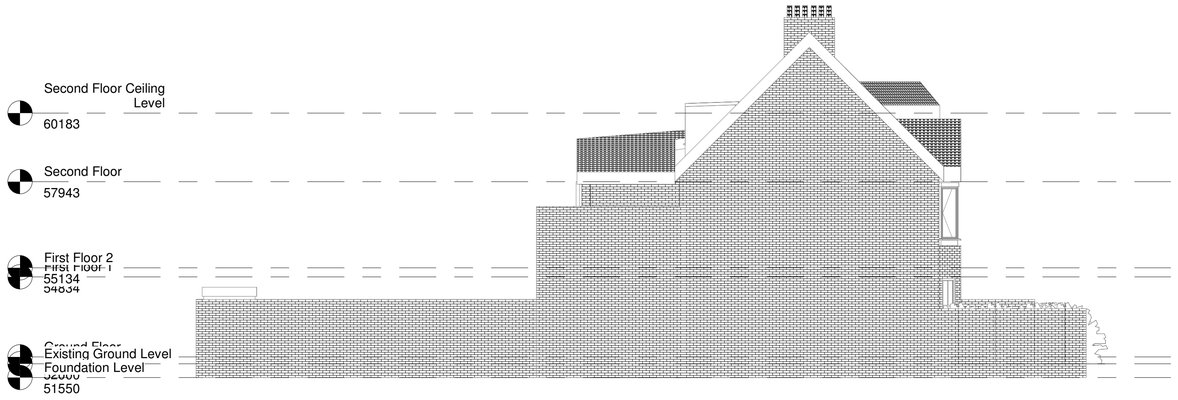

2 North Elevation (Proposed)
1 : 100



3 South Elevation (Proposed)
1 : 100



4 West Elevation (Proposed)
1 : 100

This drawing is copyright and owned by Horsham CAD Services, and is for use on this site only unless contractually stated otherwise.

DO NOT SCALE this drawing (printed or electronic versions). Contractors must check all dimensions from site.

All other design team elements, where indicated, have been imported from the consultant's drawings and reference should be made to the individual consultant's drawings for exact setting out, size and type of component.

Discrepancies and / or ambiguities within this drawing, between it and information given elsewhere, must be reported immediately to the architect for clarification before proceeding.

All works are to be carried out in accordance with the latest British Standards and Codes of Practice unless specifically directed otherwise in the specification.

Responsibility for the reproduction of this drawing in paper form, or if issued in electronic format, lies with the recipient to check that all information has been replicated in full and is correct when compared to the original paper or electronic image. Graphical representations of equipment on this drawing have been co-ordinated, but are approximations only. Please refer to the Specifications and / or Details for actual sizes and / or specific contractor construction information.

This original document is issued for the purpose indicated below and contains information of confidential nature. Further copies and circulation will be strictly in accordance with the confidentiality agreement under the contract. This original must be destroyed or returned to the contractor.

SAFETY, HEALTH AND ENVIRONMENTAL INFORMATION

Refer to the relevant Construction (Design and Management) documentation where applicable.

It is assumed that all works on this drawing will be carried out by a competent contractor, working where appropriate to an approved method statement.

Rev	Description / By / Chk'd / App'd			Date
P02	Second Release	HL	HL	14.08.2025
P01	First Release	HL	HL	31.07.2024

Purpose of Issue: For Planning
Status: S4

Client: Mr & Mrs Perkes

Project: 26 Hurst Road, Horsham

Drawing: Elevations Proposed

Scale @ A1	Drawn	Checked	Approved
1 : 100	HL	HL	HL

Project No.: HCS00306
Date: 31.07.2024

Drawing Identifier (BS1192 / Uniclass Compliant)

project	origin	zone	level	file type	role	uniclass and number	revision
26HR	HCS	01	XX	D	A	3002	P01

0 5 10 METERS
1:100 @ A1
1:200 @ A3

Print Date: 14/08/2025 15:20:50

Horsham CAD Services
Design & Engineering
16 Freeman Road, Warnham, Horsham, West Sussex, RH12 3RQ
www.horshamcadservices.webs.com
Horsham CAD Services

A1



1 3D Aerial View (Existing)



2 3D Aerial View (Proposed)

0 1 2 3 4 5

1:50 @ A1
1:100@ A3

METERS

Print Date: 14/08/2025 15:21:07

Horsham CAD Services

This drawing is copyright and owned by Horsham CAD Services, and is for use on this site only unless contractually stated otherwise.

DO NOT SCALE this drawing (printed or electronic versions). Contractors must check all dimensions from site.

All other design team elements, where indicated, have been imported from the consultant's drawings and reference should be made to the individual consultant's drawings for exact setting out, size and type of component.

Discrepancies and / or ambiguities within this drawing, between it and information given elsewhere, must be reported immediately to the architect for clarification before proceeding.

All works are to be carried out in accordance with the latest British Standards and Codes of Practice unless specifically directed otherwise in the specification.

Responsibility for the reproduction of this drawing in paper form, or if issued in electronic format, lies with the recipient to check that all information has been replicated in full and is correct when compared to the original paper or electronic image. Graphical representations of equipment on this drawing have been co-ordinated, but are approximations only. Please refer to the Specifications and / or Details for actual sizes and / or specific contractor construction information.

This original document is issued for the purpose indicated below and contains information of confidential nature. Further copies and circulation will be strictly in accordance with the confidentiality agreement under the contract. This original must be destroyed or returned to the contractor.

SAFETY, HEALTH AND ENVIRONMENTAL INFORMATION

Refer to the relevant Construction (Design and Management) documentation where applicable.

It is assumed that all works on this drawing will be carried out by a competent contractor, working where appropriate to an approved method statement.

Rev	Description / By / Chk'd / App'd				Date
P02	Second Release	HL	HL	HL	14.08.2025
P01	First Release	HL	HL	HL	31.07.2024

Purpose of Issue: For Planning

Status: S4

Client: Mr & Mrs Perkes

Project: 26 Hurst Road, Horsham

Drawing: 3D Aerial Views
Existing & Proposed

Scale @ A1	Drawn	Checked	Approved
	HL	HL	HL

Project No.: HCS00306


Date: 31.07.2024

Drawing Identifier

project	origin	zone	level	file type	role	BS1192 / Uniclass Compliant unniclass and number	revision
26HR	HCS	01	XX	D	A	6001	P01

Horsham CAD Services
Design & Engineering
16 Freeman Road, Warnham, Horsham, West Sussex, RH12 3RQ
www.horshamcadservices.webs.com
Horsham CAD Services

A1

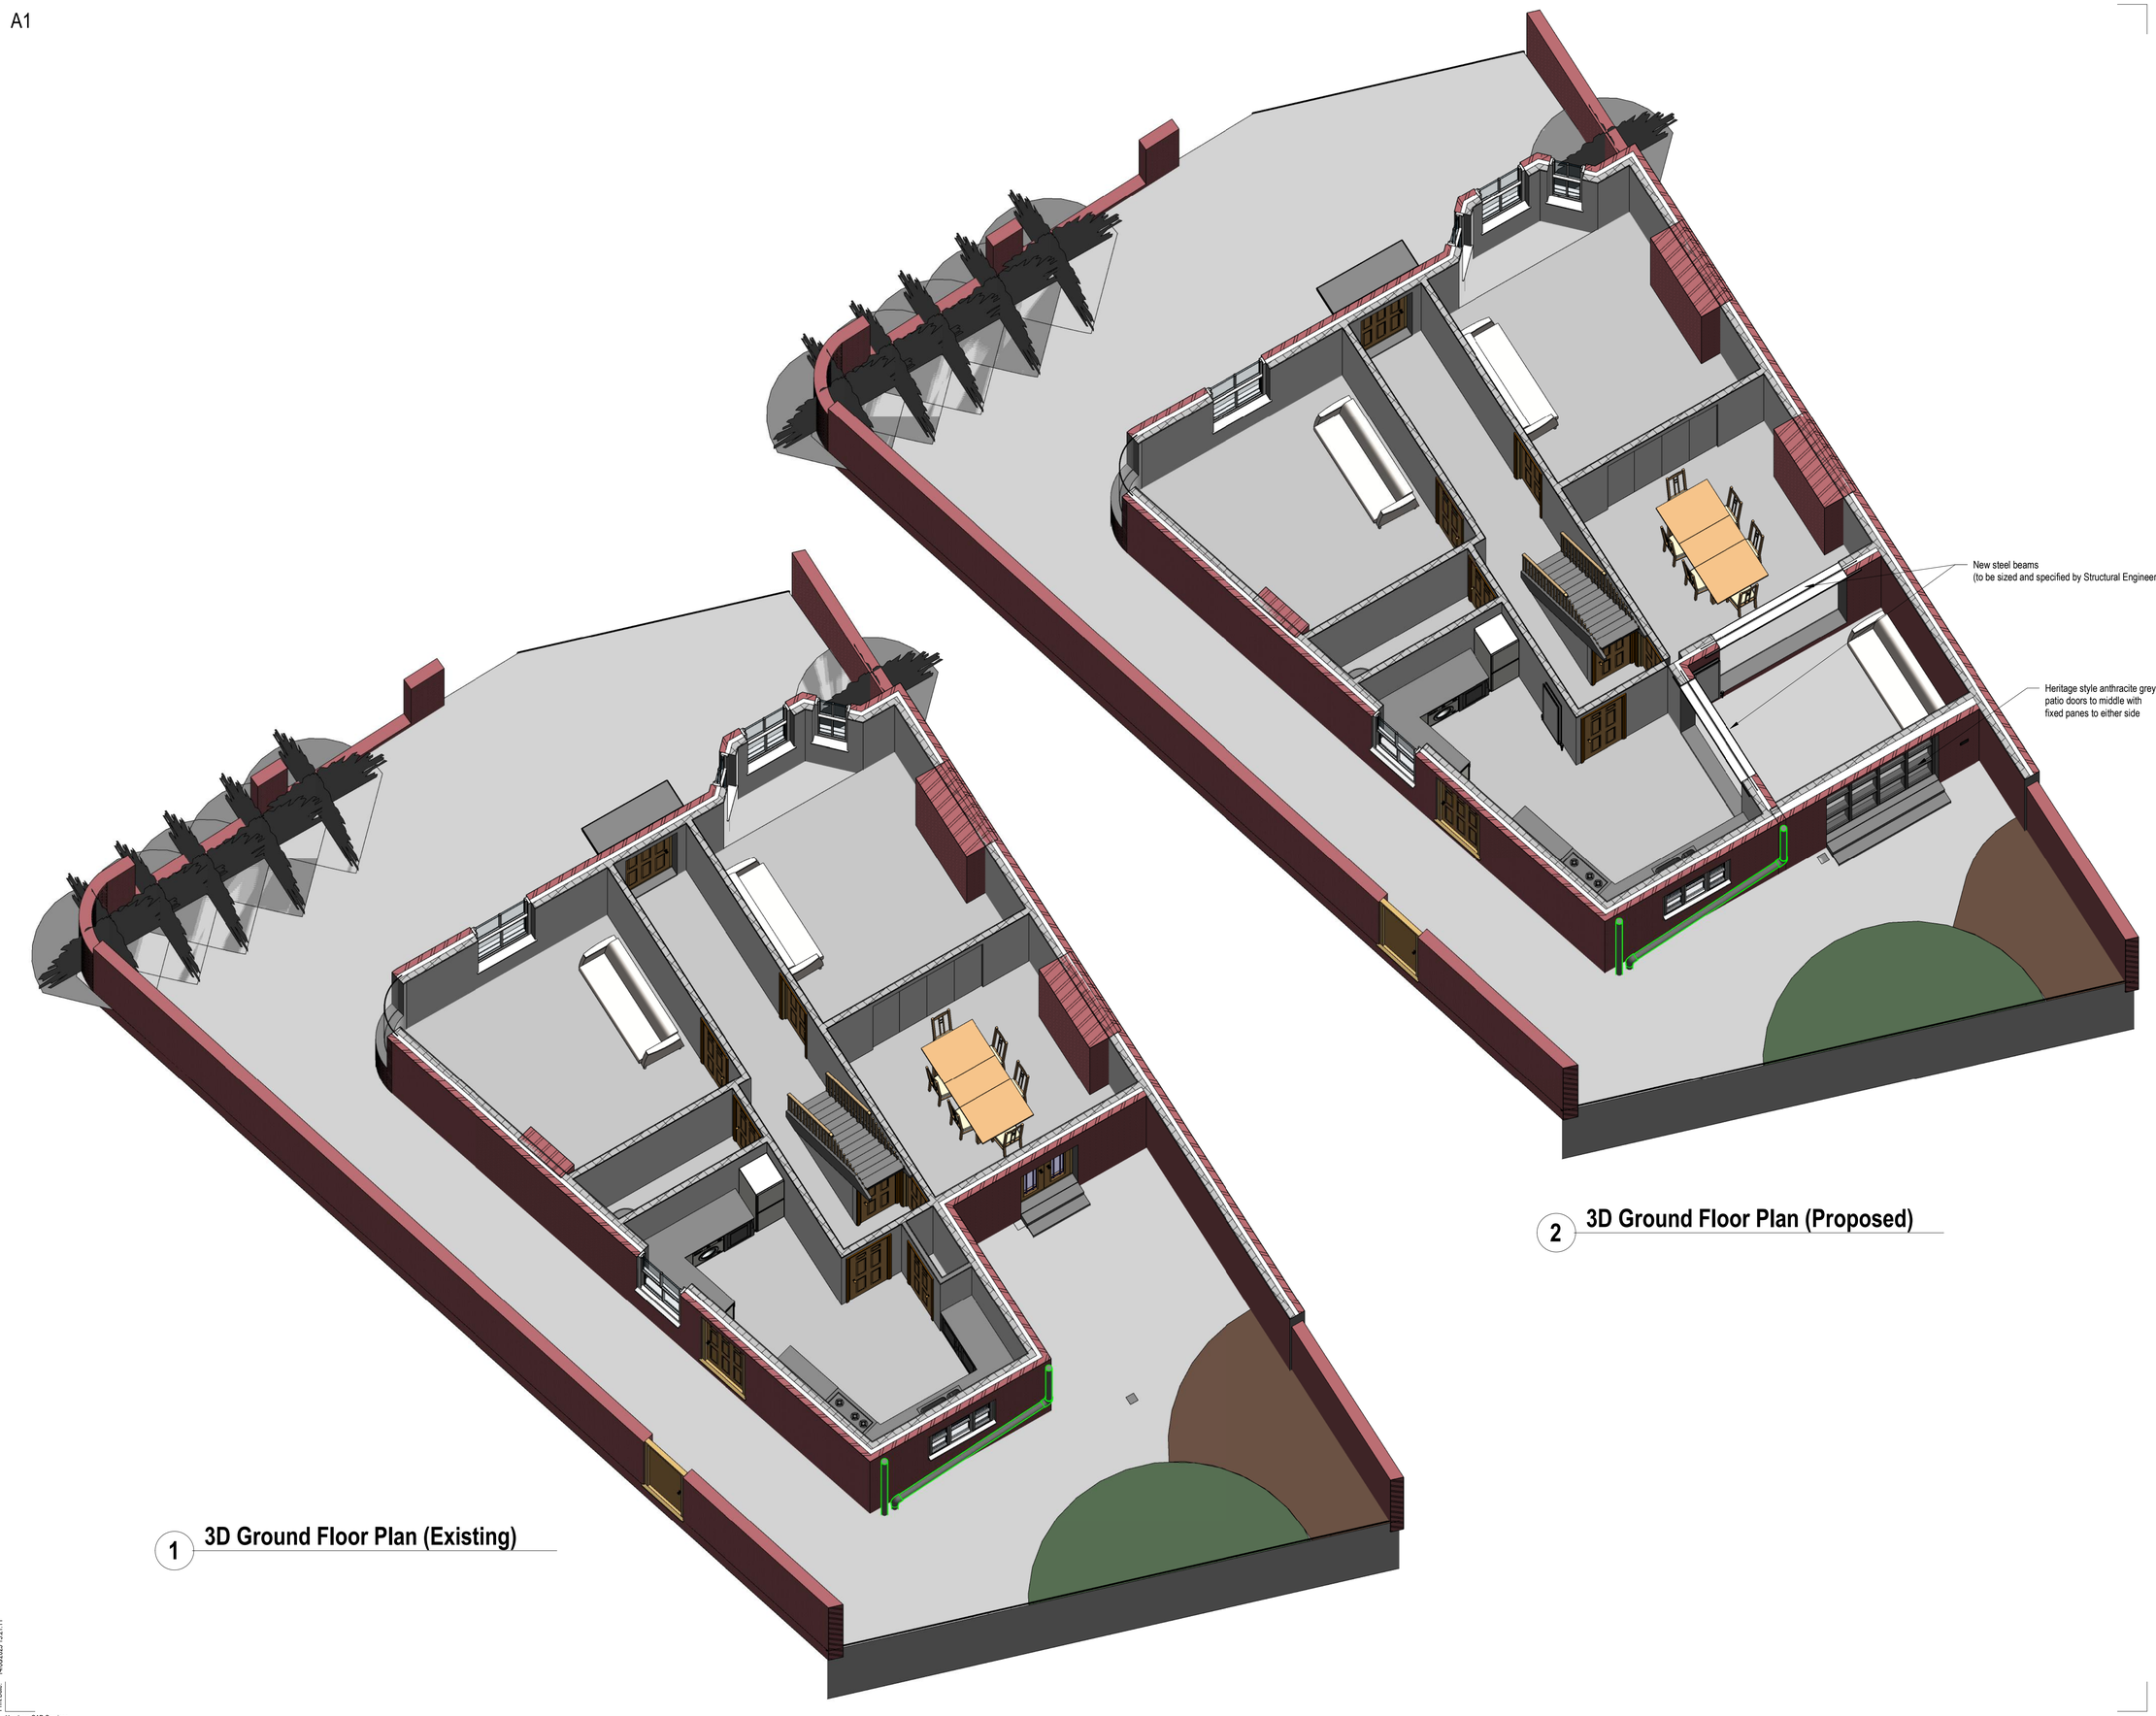

1 **3D Ground Floor Plan (Existing)**

2 **3D Ground Floor Plan (Proposed)**

This drawing is copyright and owned by Horsham CAD Services, and is for use on this site only unless contractually stated otherwise.

DO NOT SCALE this drawing (printed or electronic versions). Contractors must check all dimensions from site.

All other design team elements, where indicated, have been imported from the consultant's drawings and reference should be made to the individual consultant's drawings for exact setting out, size and type of component.

Discrepancies and / or ambiguities within this drawing, between it and information given elsewhere, must be reported immediately to the architect for clarification before proceeding.

All works are to be carried out in accordance with the latest British Standards and Codes of Practice unless specifically directed otherwise in the specification.

Responsibility for the reproduction of this drawing in paper form, or if issued in electronic format, lies with the recipient to check that all information has been replicated in full and is correct when compared to the original paper or electronic image. Graphical representations of equipment on this drawing have been co-ordinated, but are approximations only. Please refer to the Specifications and / or Details for actual sizes and / or specific contractor construction information.

This original document is issued for the purpose indicated below and contains information of confidential nature. Further copies and circulation will be strictly in accordance with the confidentiality agreement under the contract. This original must be destroyed or returned to the contractor.

SAFETY, HEALTH AND ENVIRONMENTAL INFORMATION

Refer to the relevant Construction (Design and Management) documentation where applicable.

It is assumed that all works on this drawing will be carried out by a competent contractor, working where appropriate to an approved method statement.

Rev	Description / By / Chk'd / App'd	Date

Purpose of Issue: For Planning

Status: S4

Client: Mr & Mrs Perkes

Project: 26 Hurst Road, Horsham

Drawing: 3D Ground Floor Plan
Existing & Proposed

Scale @ A1	Drawn	Checked	Approved
	HL	HL	HL

Project No.: HCS00306

Date: 31.07.2024

Drawing Identifier (BS1192 / Uniclass Compliant)

project	originator	zone	level	file type	role	uniclass and number	revision
26HR	HCS	01	XX	D	A	6002	P01

Horsham CAD Services
Design & Engineering
16 Freeman Road, Warnham, Horsham, West Sussex, RH12 3RQ
www.horshamcadservices.webs.com
Horsham CAD Services