
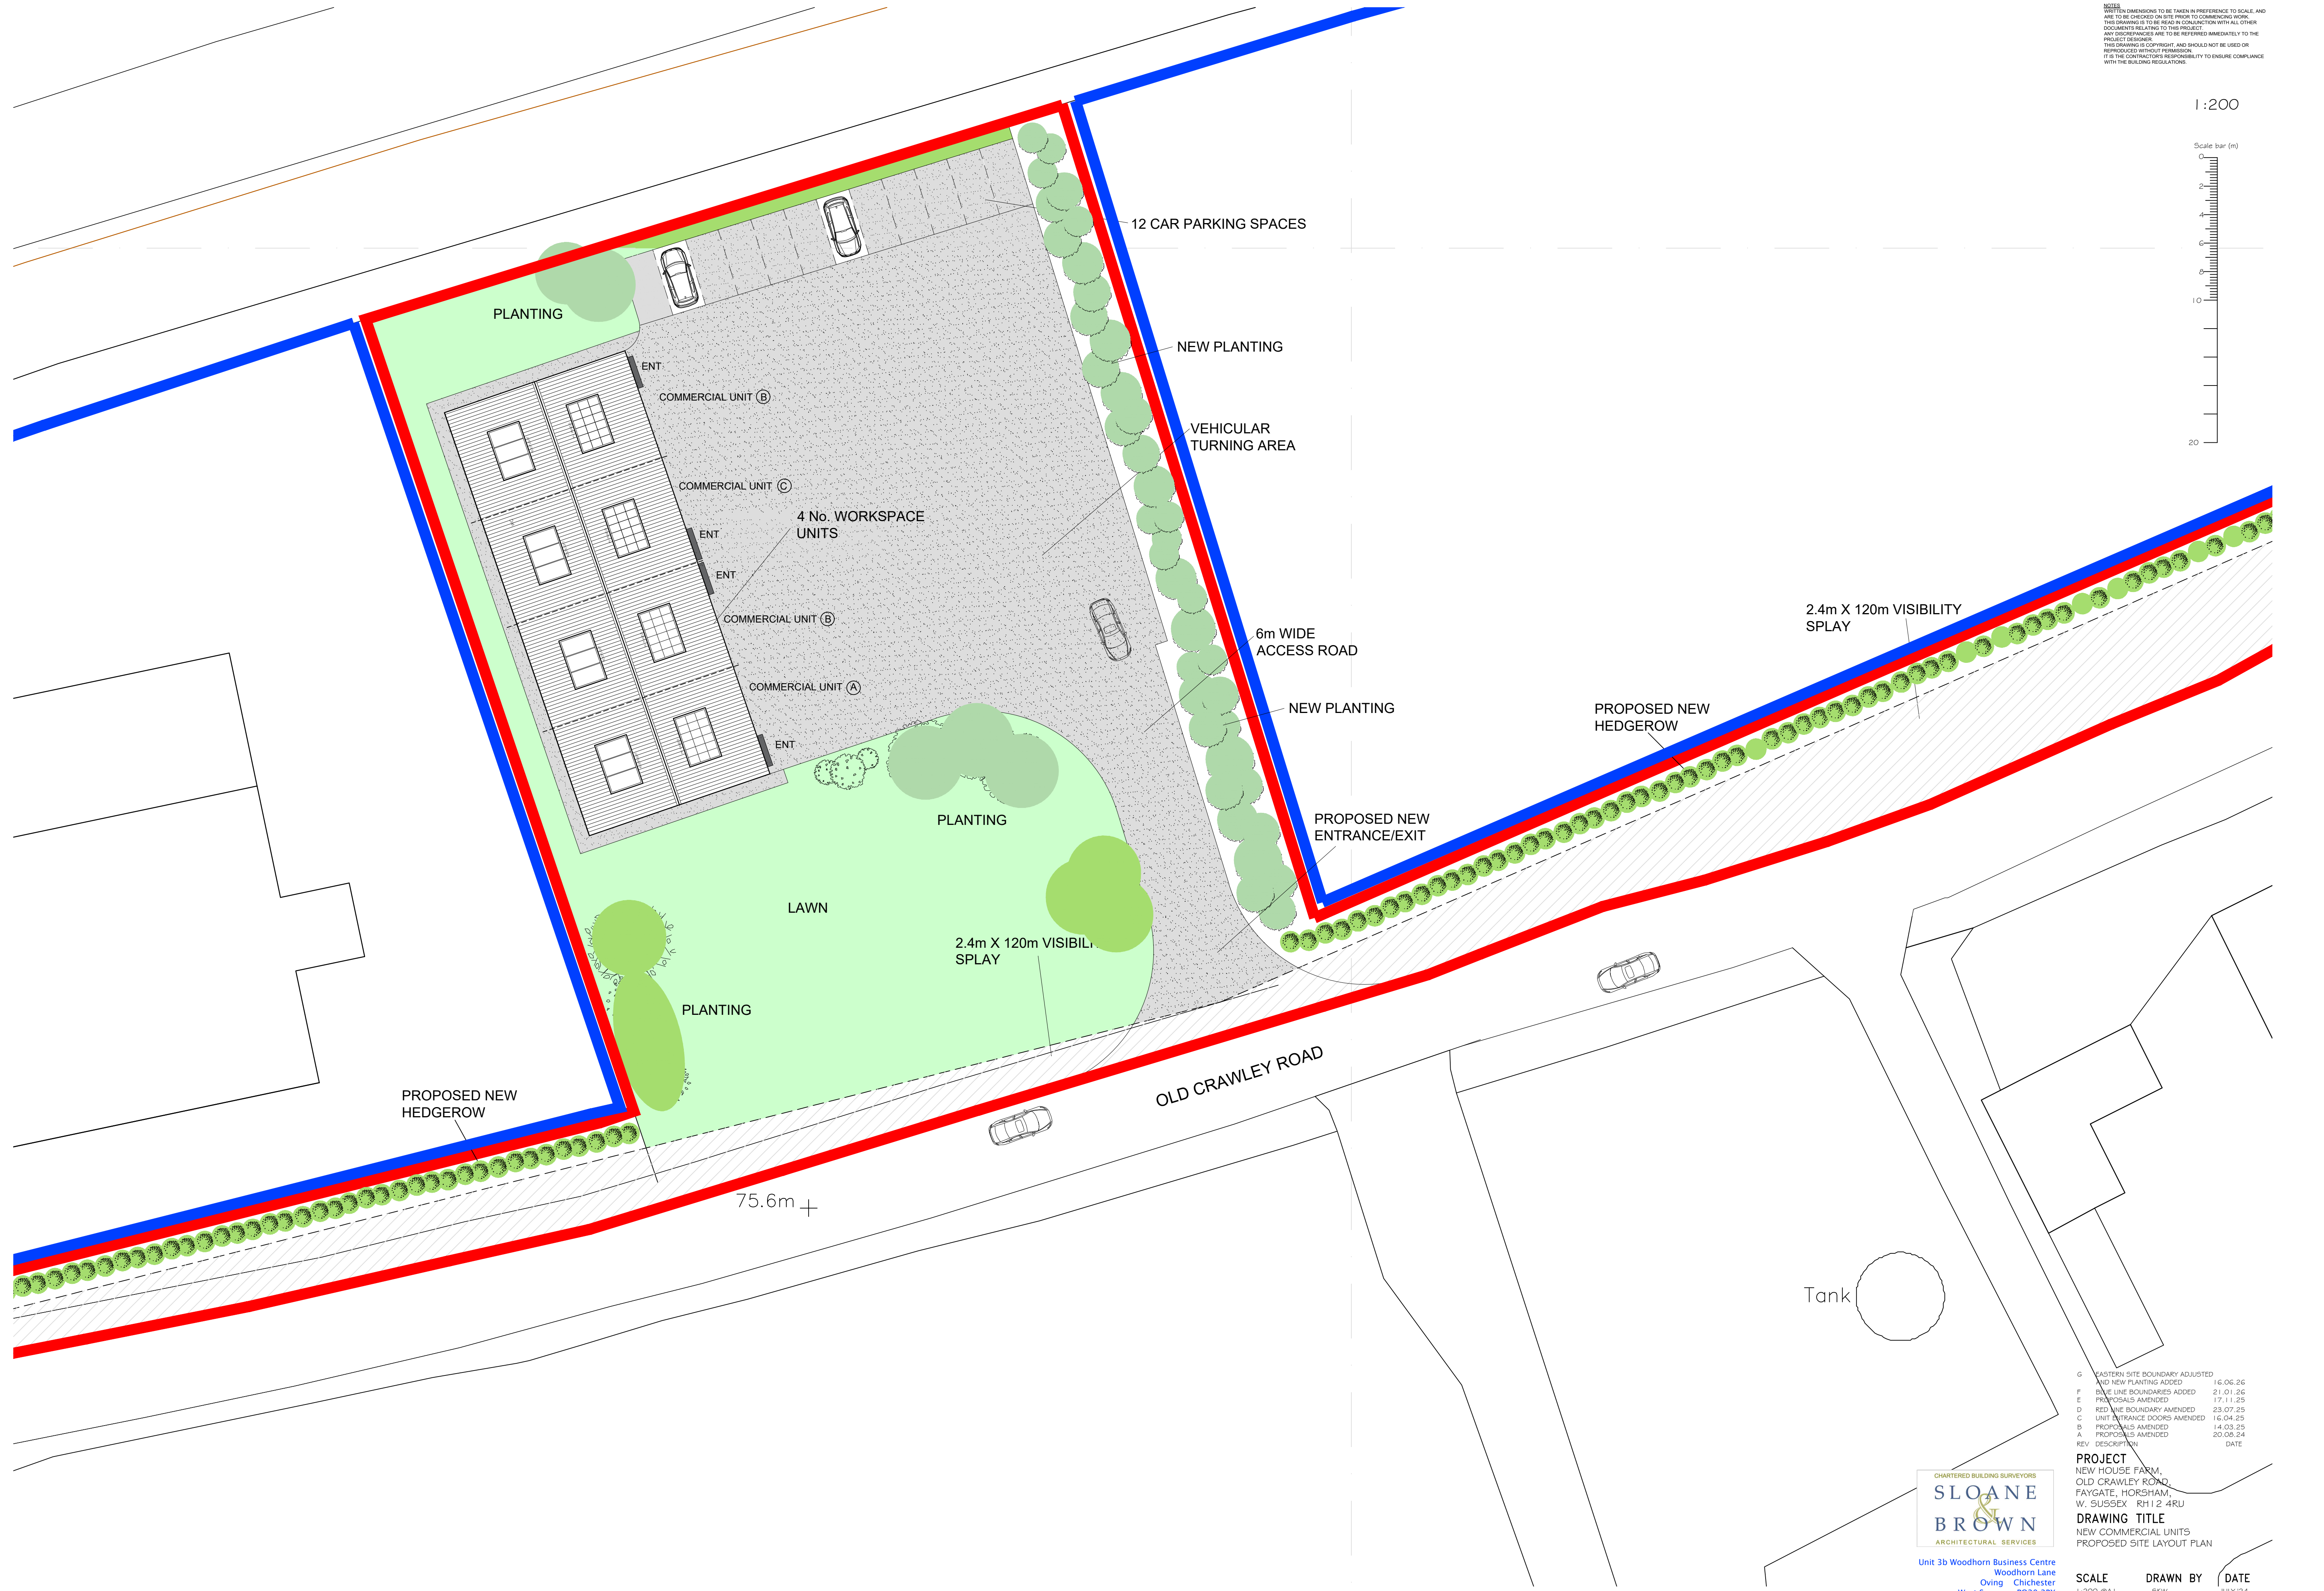


NOTES:
1. ALL DIMENSIONS TO BE TAKEN IN PREFERENCE TO SCALE AND
2. ARE TO BE CHECKED ON SITE PRIOR TO COMMENCING WORK.
3. THIS DRAWING IS TO BE READ IN CONJUNCTION WITH ALL OTHER
DOCUMENTS RELATING TO THIS PROJECT.
4. ANY DISCREPANCIES ARE TO BE REFERRED IMMEDIATELY TO THE
PROJECT DESIGNER.
5. THIS DRAWING IS COPYRIGHT AND SHOULD NOT BE USED OR
REPRODUCED WITHOUT PERMISSION.
6. IT IS THE CONTRACTOR'S RESPONSIBILITY TO ENSURE COMPLIANCE
WITH THE BUILDING REGULATIONS.

1:200

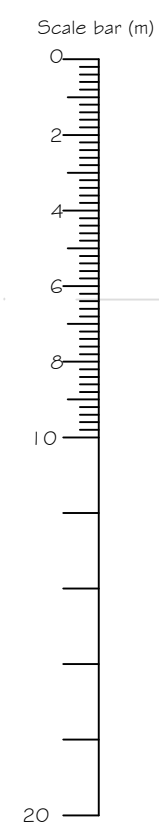

Unit 3b Woodhorn Business Centre
Woodhorn Lane
Oving Chichester
West Sussex PO20 2BX
Tel 01243 774764
www.sloaneandbrown.co.uk

G	EASTERN SITE BOUNDARY ADJUSTED AND NEW PLANTING ADDED	16.06.26
F	BASE LINE BOUNDARIES ADDED	21.01.26
E	PROPOSALS AMENDED	17.11.25
D	RED LINE BOUNDARY AMENDED	23.07.25
C	UNIT ENTRANCE DOORS AMENDED	16.04.25
B	PROPOSALS AMENDED	14.03.25
A	PROPOSALS AMENDED	20.08.24
REV.	DESCRIPTION	DATE

PROJECT
NEW HOUSE FARM,
OLD CRAWLEY ROAD,
FAYGATE, HORSHAM,
W. SUSSEX RH12 4RU

DRAWING TITLE
NEW COMMERCIAL UNITS
PROPOSED SITE LAYOUT PLAN

SCALE	DRAWN BY	DATE
1:200 @A1	SKW	JULY '24
DWG NO	1346/O2	REV. G