


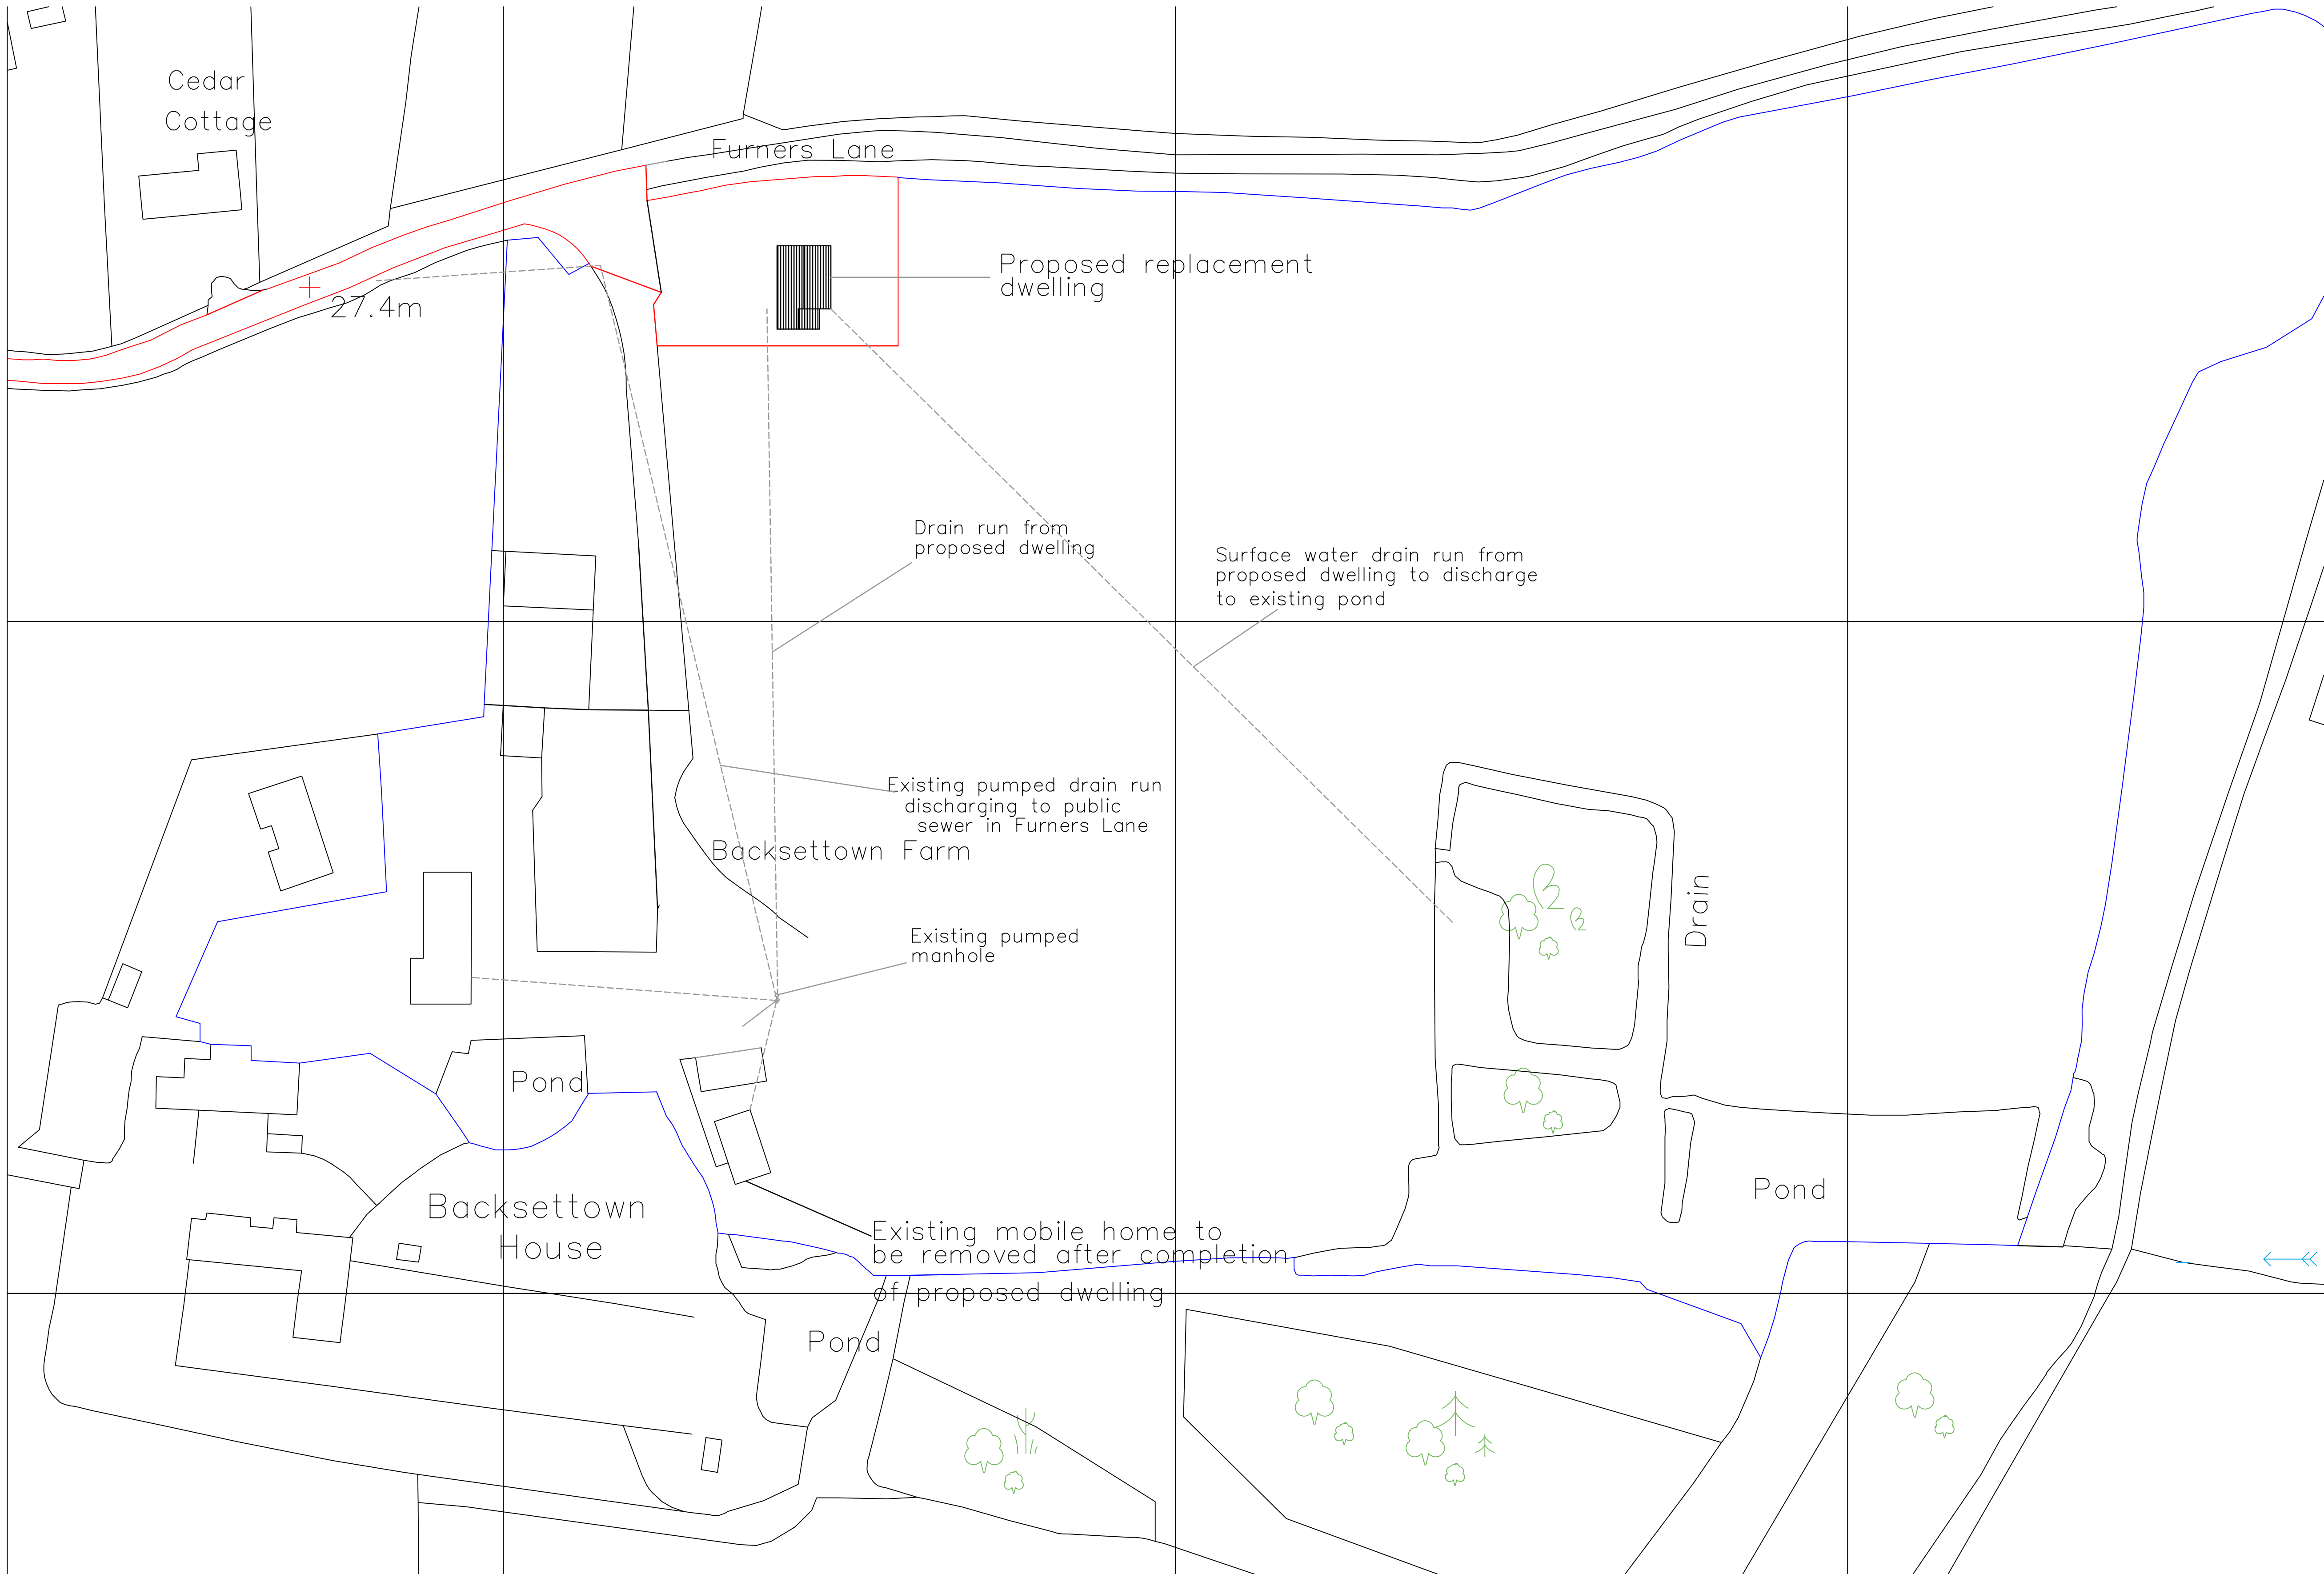

Tony Rogers
Building Consultants
Address: 40 Dawn Crescent, Upper Beeding
West Sussex, BN44 3WH
Telephone: 01903 815225 Fax: 01903 815225

Rev.	Date:	Revision Description:

Client: Mr S King

Address: Backsettoun Farm
Furners Lane
Henfield
West Sussex BN5 9HS

Project: Proposed detached replacement dwelling

Scale: 1:500
Paper Size: A1

Date: October 2022

Drawing No: 16/1247/7

Drawn By: AWR	Revision:
----------------------	------------------