



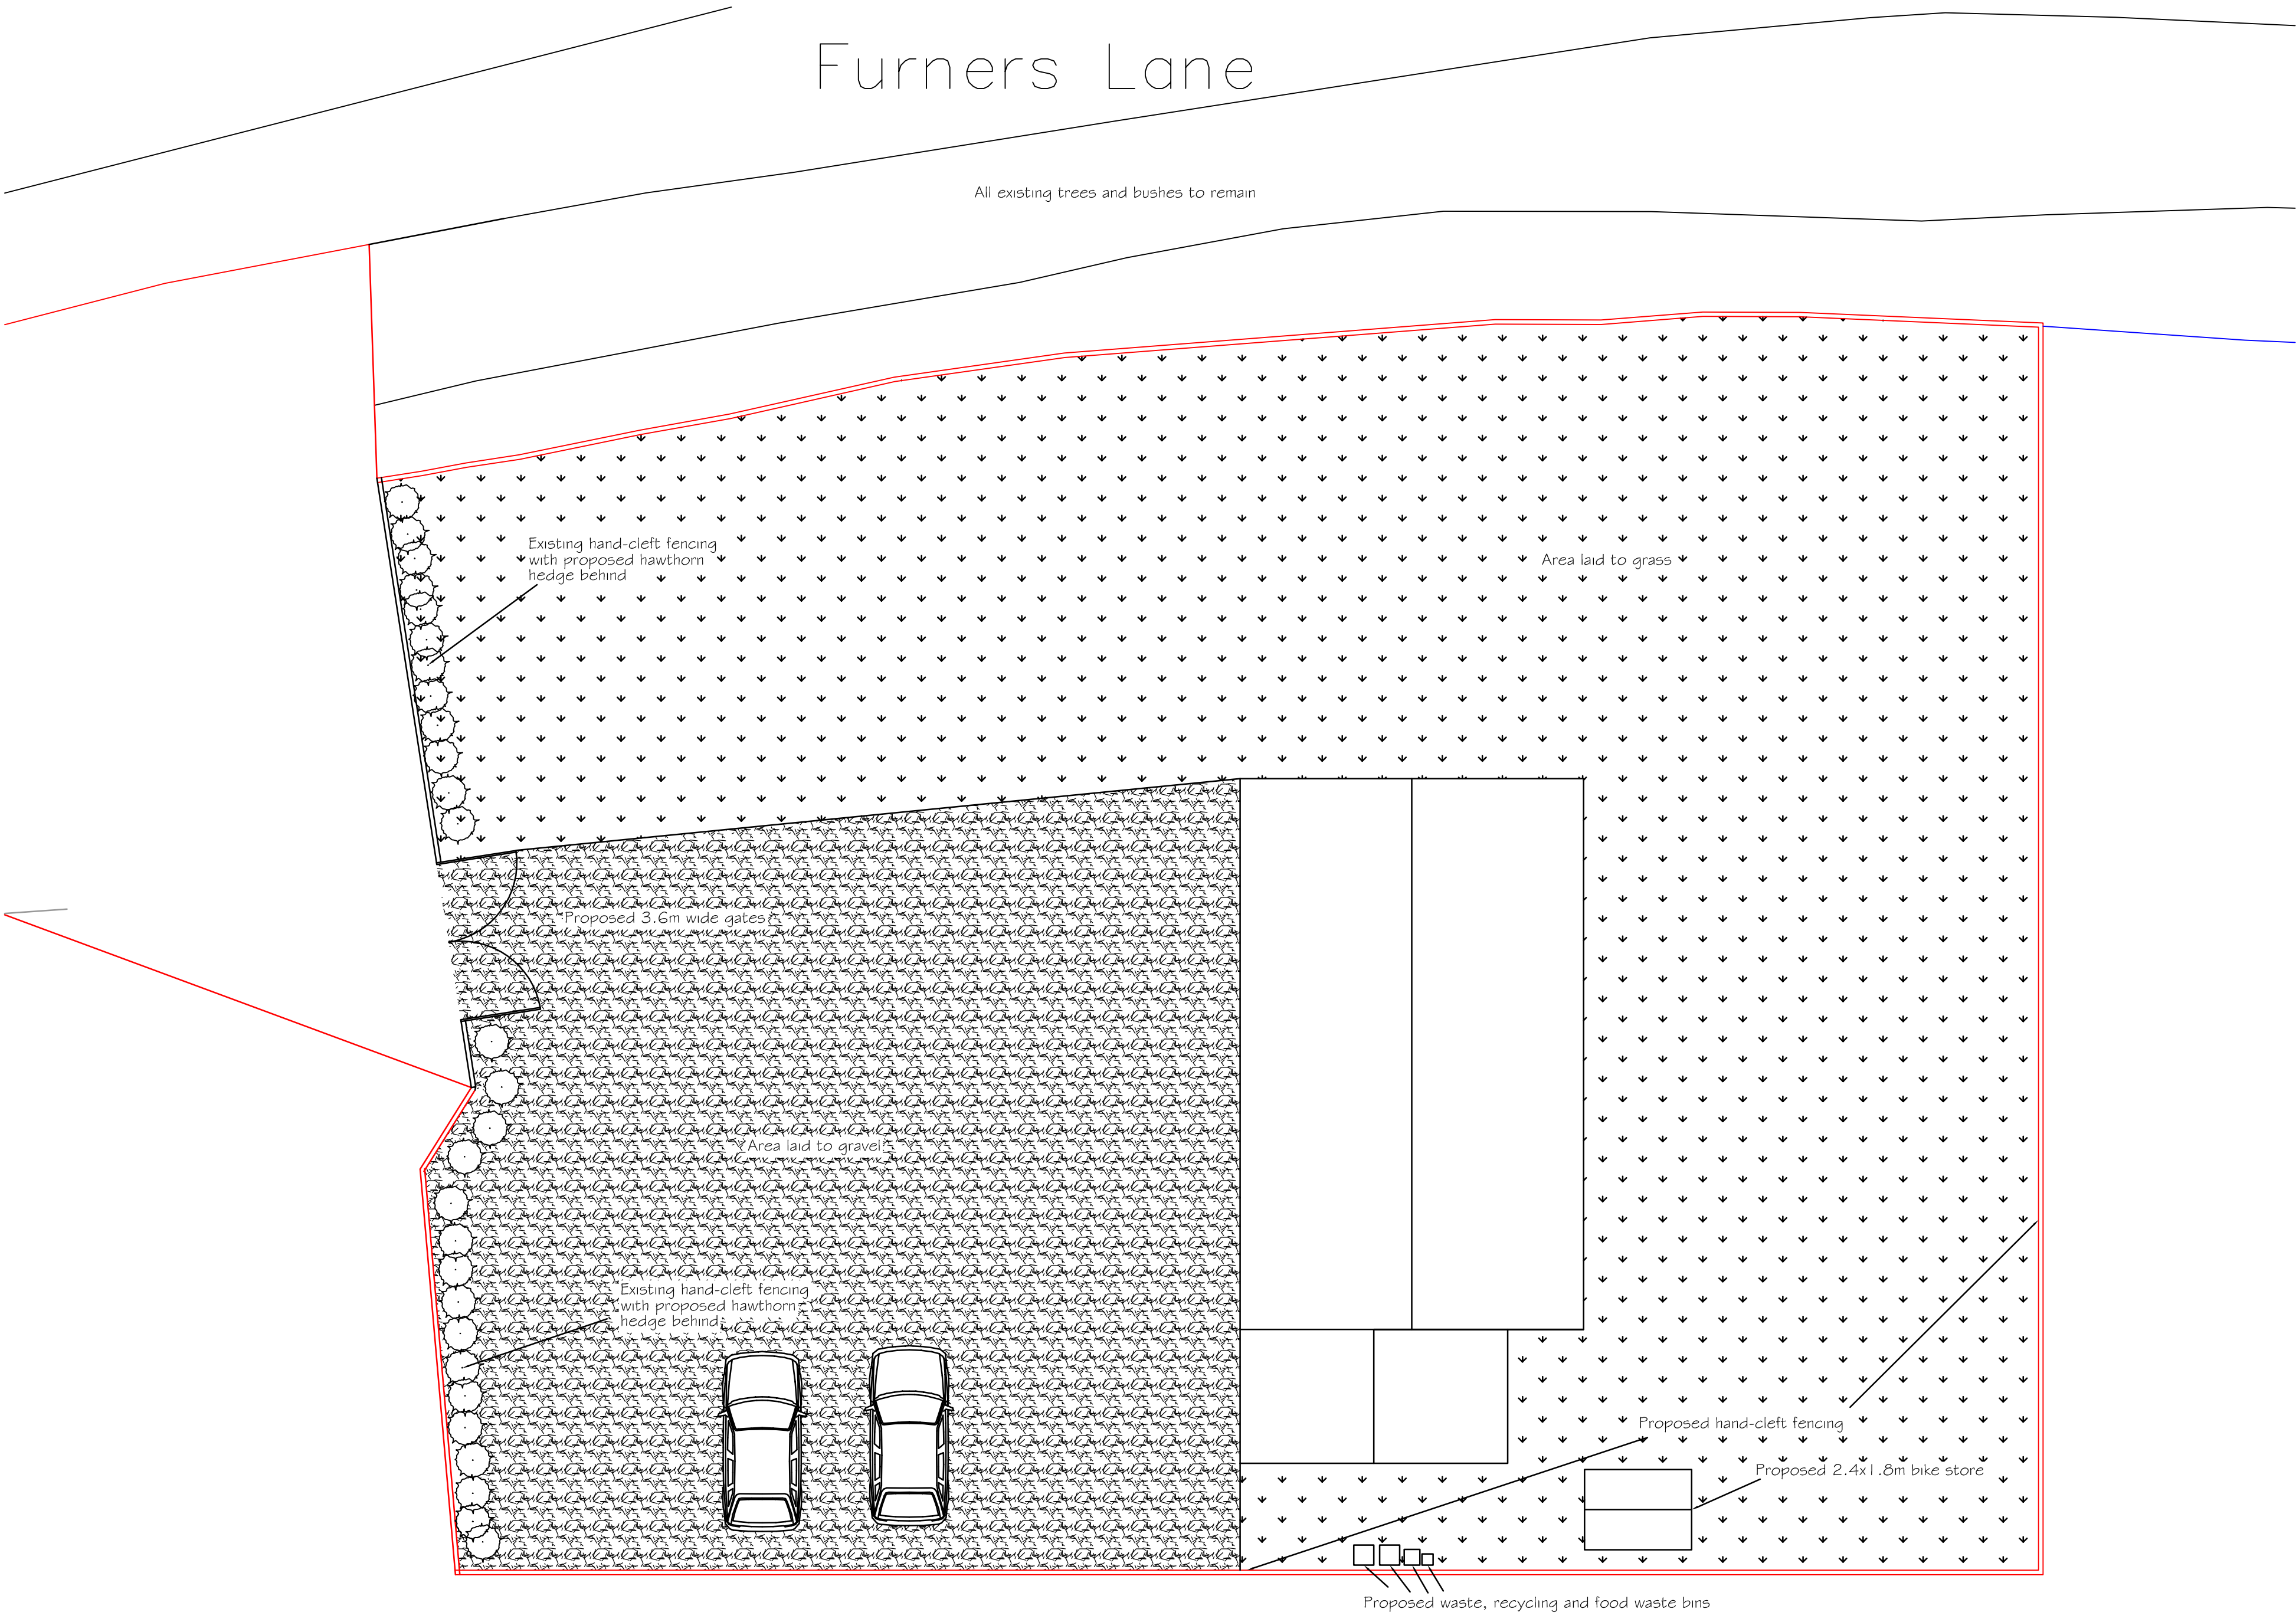

Proposed Layout Plan

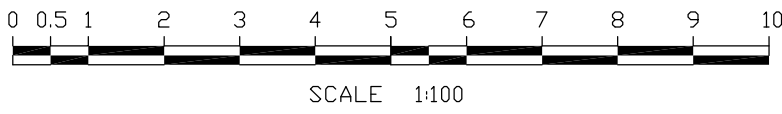

Tony Rogers Building Consultants Address: 40 Dawn Crescent, Upper Beeding West Sussex, BN44 3WH Telephone: 01903 815225 Fax: 01903 815225		
Rev.	Date:	Revision Description:
Client: Mr S King		
Address: Backsettown Farm Furners Lane Henfield West Sussex BN5 9HS		
Project: Proposed detached bungalow		
Scale: 1:100 Paper Size: A1		
Date: June 2026		
Drawing No: 16/1247/21		
Drawn By: AWR	Revision:	