



SIDE ELEVATION


CURRENT VIEW

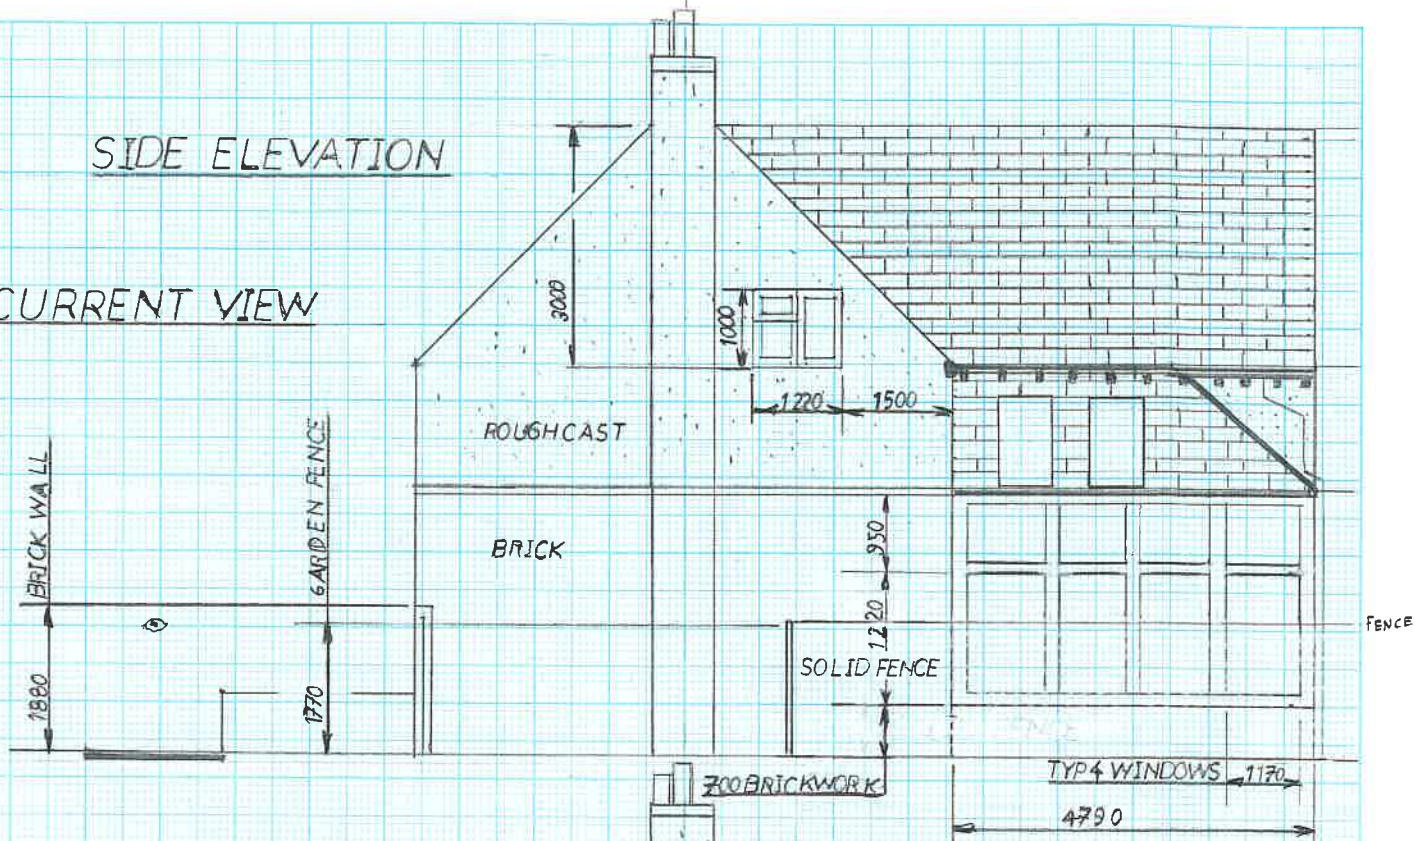

PROPOSED VIEW

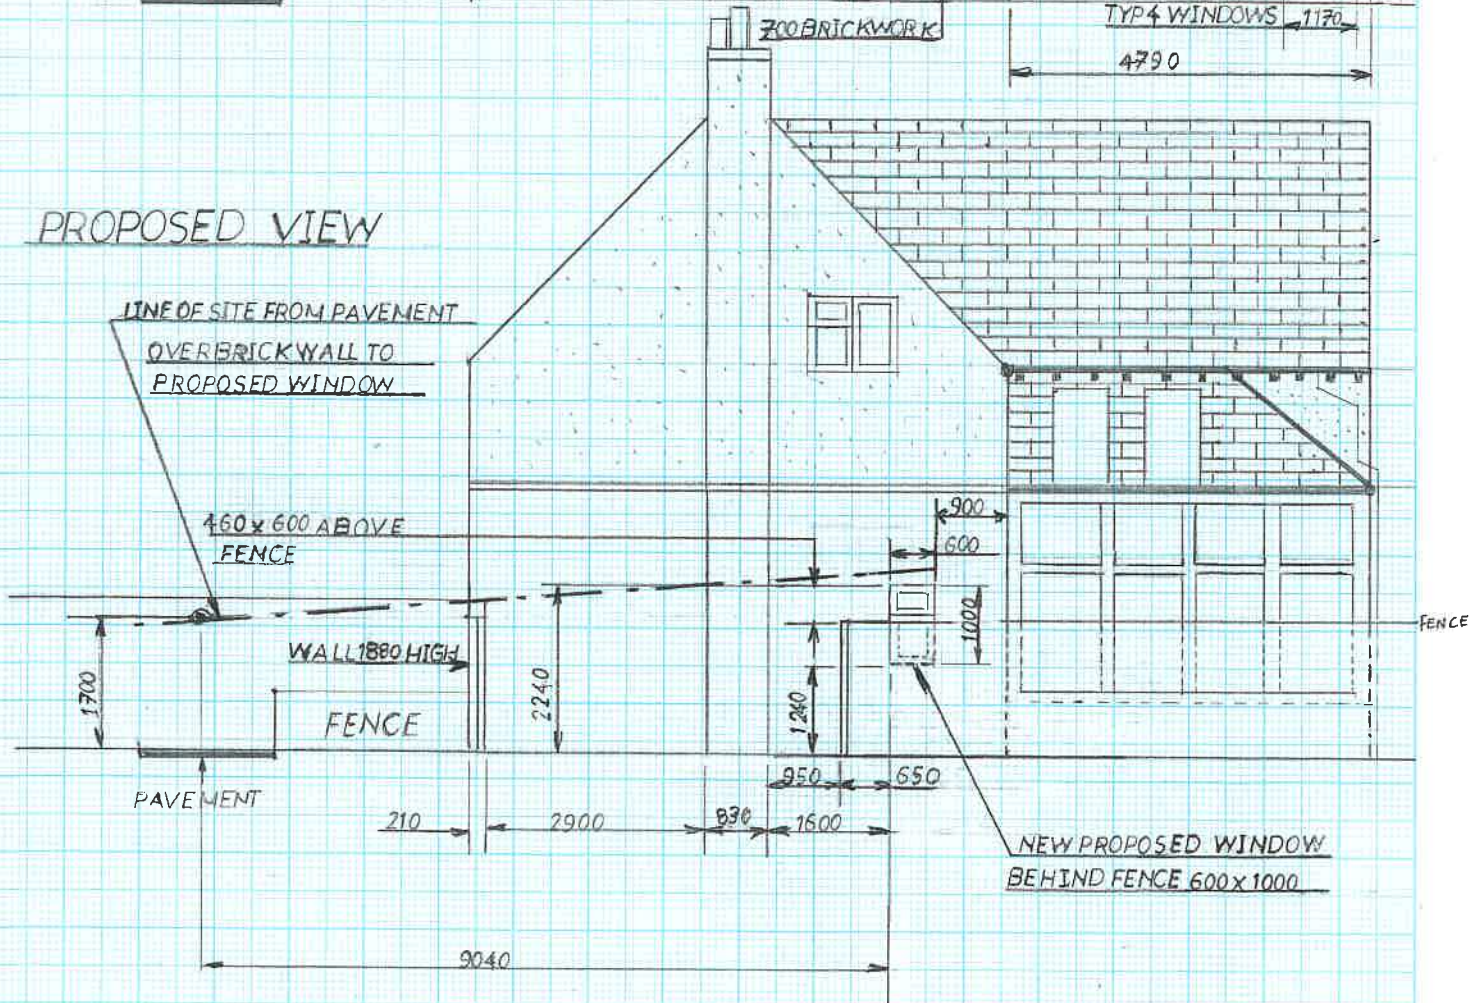

SCALE - 1:100

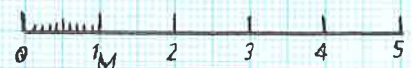

93 BLUECOAT POND, RH13 ONW