This document and its design content is copyright DH Architecture + Design Ltd ©.
It shall be read in conjunction with all other project information including models, specifications, schedules and related consultants documents. Do not scale from documents.
All dimensions to be checked on site.
Immediately report any discrepancies, errors or omissions on this document to Architect.

Rev ID	Revision Description	Date
A	Red Line Adjusted	16/10/2026

Proposed secure bin and cycle storage.

Cycle storage based on one cycle space per bed space, plus one visitor space. (*8.no total*).

Bin capacity includes 1x 660L and 2x 240L bins.

Proposed Two Storey Building

Proposed Three Storey Building

The proposal is now significantly narrower than the design at pre-application stage

The bold lines denote the outline of the proposed building at pre-application which was wider and taller than this proposal

Proposed bin pull up point on collection days positioned within 5.5m of the highway

NEIGHBOURING BUILDING

BUILDING

ACCESS ROAD

LONDON ROAD

GRAVEL

ASPHALT

GRASS

SOIL

New Tree

Proposed Bin Storage

Bin Storage Details - Based on MetroSTOR Product

3 Secure and Covered Bin Stores (x1 Store) Providing 2x 240L & 1x 660L

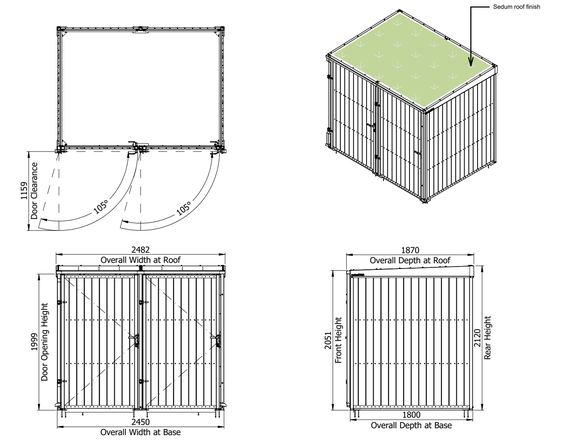

Proposed Cycle Storage

Cycle Storage Details - Based on MetroSTOR Product

8 Secure and Covered Cycles (x1 Store) Providing 8 Cycle Spaces

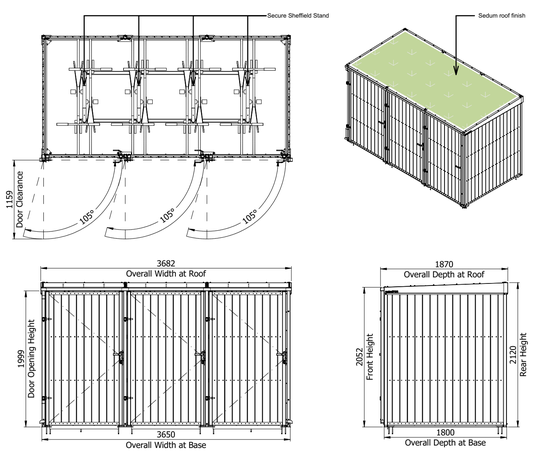

Scale Bar

0 1 2 3 4 5 6 7 8 9 10

GA

Proposed Site Plan

North

1:100

DH Architecture + Design
info@dh-architectureanddesign.co.uk

CLIENT
Jerald P. McHale

PROJECT
Development At
No.37 London Road,
Pulborough, RH20 1AS

DRAWING TITLE
Proposed Bin & Cycle Store Details

DRAWN BY	REVIEWED BY	DRAWING STATUS	DRAWING SCALE @ A1
AD	SH	PLANNING	1:100

PROJECT NUMBER	WORK STAGE	DRAWING NUMBER	REVISION
26-107	3	021-P	A