


NOTES
SURVEY IS BASED ON OS GRID SYSTEM
ORIGINATING FROM STATION 1
@ E 521494.298, N 115917.821, RL 32.381


Every effort has been made to survey the area as indicated. Where detail is inaccessible or obscured from view it has been deemed unable to survey.


Building Lines	
Rooflines	100.40
Top & Back of Kerb	100.40
Edge of Surface / Footpath	100.40
Edge of Road	100.40
Edge of Concrete	100.40
Top of bank	100.40
Bottom of bank	100.40
Fence / Handrail	
Overhead Cables	

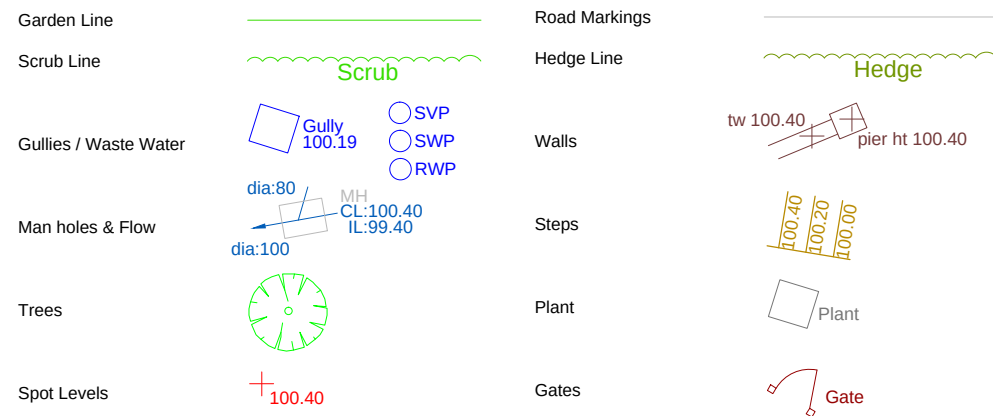

Point Number	Easting	Northing	Elevation	Description
Stn1	521494.298	115917.831	32.381	HELI NAEL
Stn2	521496.286	115861.671	32.856	HELI NAEL
Stn3	521501.686	115917.774	32.355	HELI NAEL
Stn4	521477.098	115912.535	32.705	HELI NAEL

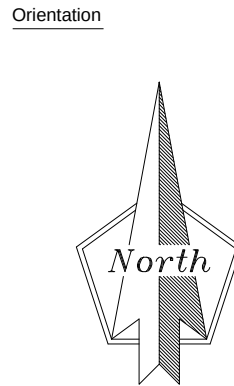

Rev.	Date	Description

Client

G3 Architecture

Drawing Title

Scale
1:100 @ A1

Date _____

Surveyed by
CH/AR

Job T

Southdown House, High Street,
Henfield BN5 9DA

Job N

007 08 24

ing No.

001	-
-----	---












Elevation 3

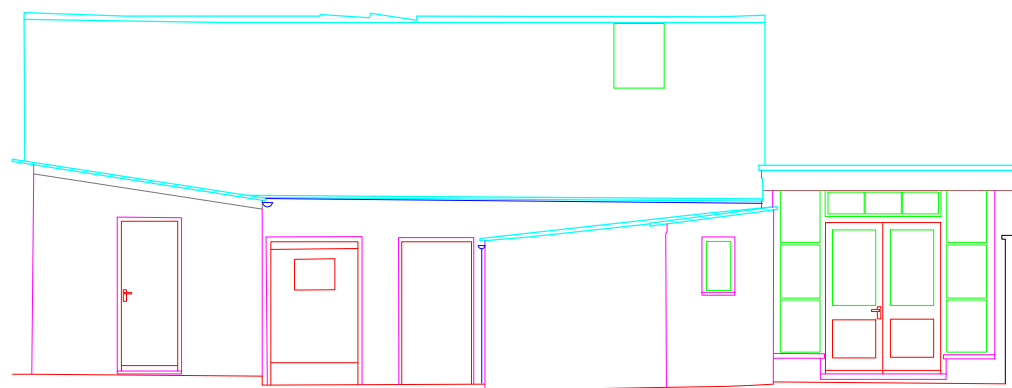

Elevation 6

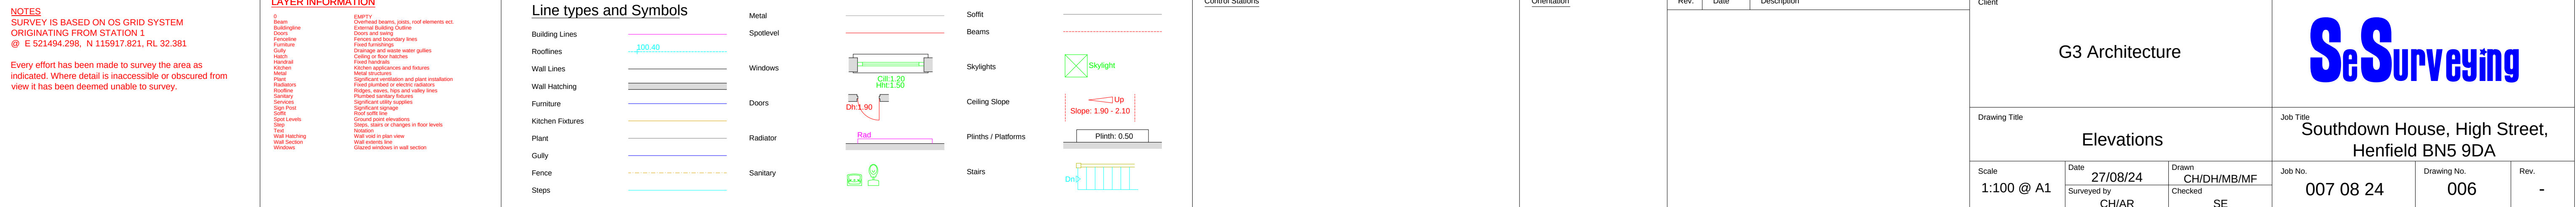

[illegible]