


APPENDIX 8

PROPOSED LEVELS DRAWINGS

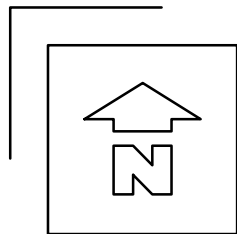

EXTERNAL WORKS LEGEND

	FFL 65.475	PROPOSED FINISHED FLOOR LEVEL
	1 in 33	PROPOSED GENERAL FALL/GRADIENT
	1:10 50:100	PROPOSED CHAINAGE/LEVEL
	53.800	PROPOSED MINOR CONTOUR (100mm)
	54.000	PROPOSED MAJOR CONTOUR (500mm)
	RTW350	RETAINING WALL (HEIGHT mm)
	RTW300	GRAVEL BOARD (HEIGHT mm)
		RAISED DPC
		EXPOSED BRICKWORK / UNDERBUILD
		TANKED BRICKWORK / OVERBUILD
		BUILDING ACCESS UP (LEVEL, STEPS, RAMP)
		BUILDING ACCESS DOWN (LEVEL, STEPS, RAMP)
	56.300	EXISTING LEVEL

NOTES

© This drawing is the copyright of ARCH Associates Limited. It may not be copied, altered or reproduced without their written authority. This drawing must not be scaled. IF IN DOUBT ASK.

GENERAL NOTES

- THIS DRAWING IS TO BE READ IN CONJUNCTION WITH ALL RELEVANT ARCHITECTS, ENGINEERS AND SPECIALISTS DRAWINGS AND DETAILS.
- ALL FIGURED DIMENSIONS TO BE TAKEN IN PREFERENCE TO SCALED DIMENSIONS.
- ANY DISCREPANCIES BETWEEN THIS DRAWING AND OTHER INFORMATION IS TO BE BROUGHT TO THE ATTENTION OF THE ENGINEER PRIOR TO THE COMMENCEMENT OF THE WORKS ON SITE.
- THE MAIN CONTRACTOR SHALL BE RESPONSIBLE FOR THE SETTING OUT AND ACCURACY OF ALL DIMENSIONS.
- THE CONTRACTOR IS TO ENSURE THE STABILITY AND STRUCTURAL INTEGRITY OF THE EXISTING PROPERTY AT ALL TIMES DURING WORKS AND IS TO BE RESPONSIBLE FOR ALL PROPPING AND SHORING AS REQUIRED.
- MAIN CONTRACTOR TO PROVIDE AND FIX SUITABLE BRACING AND PROPPING FOR ALL ELEMENTS IN THE TEMPORARY CONDITION DURING CONSTRUCTION STAGE, SUCH AS TO ENSURE STRUCTURE STABILITY AT ALL TIMES.
- IT IS THE CONTRACTORS SOLE RESPONSIBILITY FOR ASCERTAINING SAFE DISPOSAL OF ANY OFF-SITE EXCAVATED SPOIL. NO CLAIM RESULTING FROM ABNORMAL TIP REQUIREMENTS WILL BE ENTERTAINED.


KEY TO HEALTH AND SAFETY SYMBOLS

THESE NOTES ARE BASED ON THE USE OF EXPERIENCED AND COMPETENT CONTRACTORS CARRYING OUT THE WORK USING AN APPROVED SAFE METHOD OF WORKING

- INDICATES A RESIDUAL RISK REQUIRING A COMPULSORY ACTION
- INDICATES A RESIDUAL RISK REQUIRING A PROHIBITIVE ACTION
- INDICATES A RESIDUAL RISK AS A WARNING
- INDICATES A RESIDUAL RISK FOR INFORMATION

COLOURED DRAWING

REQUEST A COLOURED COPY IF THIS STAMP IS NOT RED

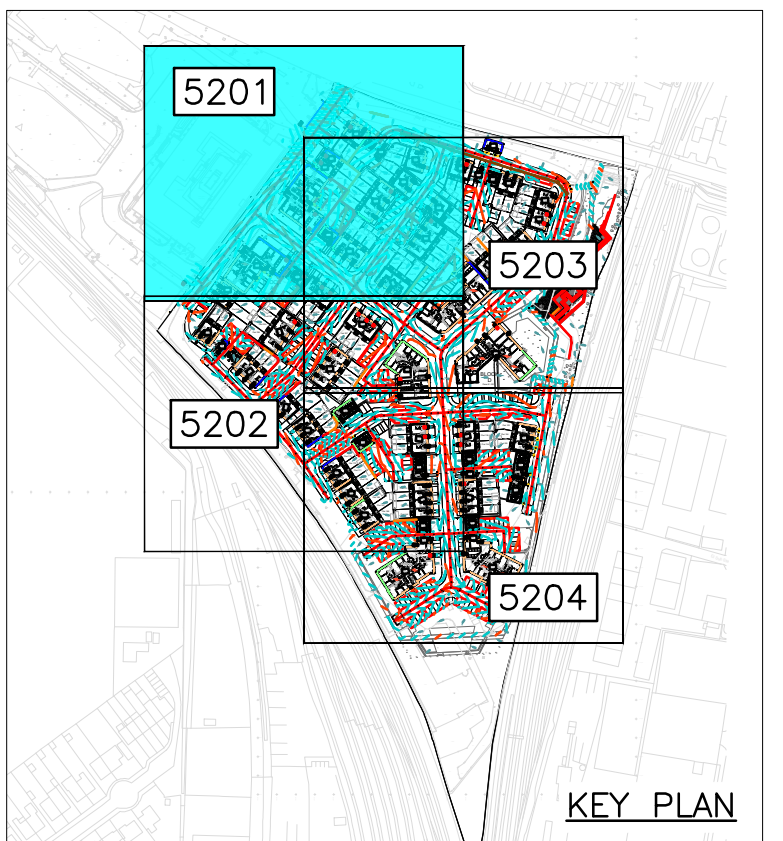

P02	31.01.2025	PRELIMINARY ISSUE FOR COMMENT	JH
P01	20.12.2024	PRELIMINARY ISSUE FOR COMMENT	JH
Rev.	Date	Description	By

ARCH ASSOCIATES


01489 890004
admin@archassociates.co.uk
www.archassociates.co.uk

Client: MUSE
Architect: HGP ARCHITECTS
Project title: PHASE 3, NORVARTIS SITE, HORSHAM, WEST SUSSEX.



Drawing title: LEVELS OVERVIEW
SHEET 1.

Scale	Paper size	Date	Drawn by	Checked by	Status
1:250	A1	DEC 2024	JH	CH	S3
Name	Project code	Original	Functional	Spatial breakdown	Form
17100	-AAL-XX-XX-D-C-5201-P02				

Scale 1:250
0m 10.0 20.0

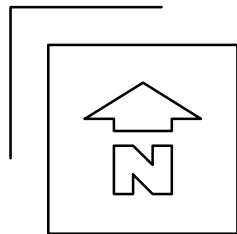

EXTERNAL WORKS LEGEND	
FFL 65.475	PROPOSED FINISHED FLOOR LEVEL
1 in 3%	PROPOSED GENERAL FALL/GRADE
25.0 50.0	PROPOSED CHAINAGE/LEVEL
53.900	PROPOSED MINOR CONTOUR (100mm)
54.900	PROPOSED MAJOR CONTOUR (500mm)
RTW350	RETAINING WALL (HEIGHT mm)
RTW300	GRAVEL BOARD (HEIGHT mm)
	RAISED DPC
	EXPOSED BRICKWORK / UNDERBUILD
	TANKED BRICKWORK / OVERBUILD
LSR	BUILDING ACCESS UP (LEVEL, STEPS, RAMP)
LSR	BUILDING ACCESS DOWN (LEVEL, STEPS, RAMP)
57.575	EXISTING LEVEL

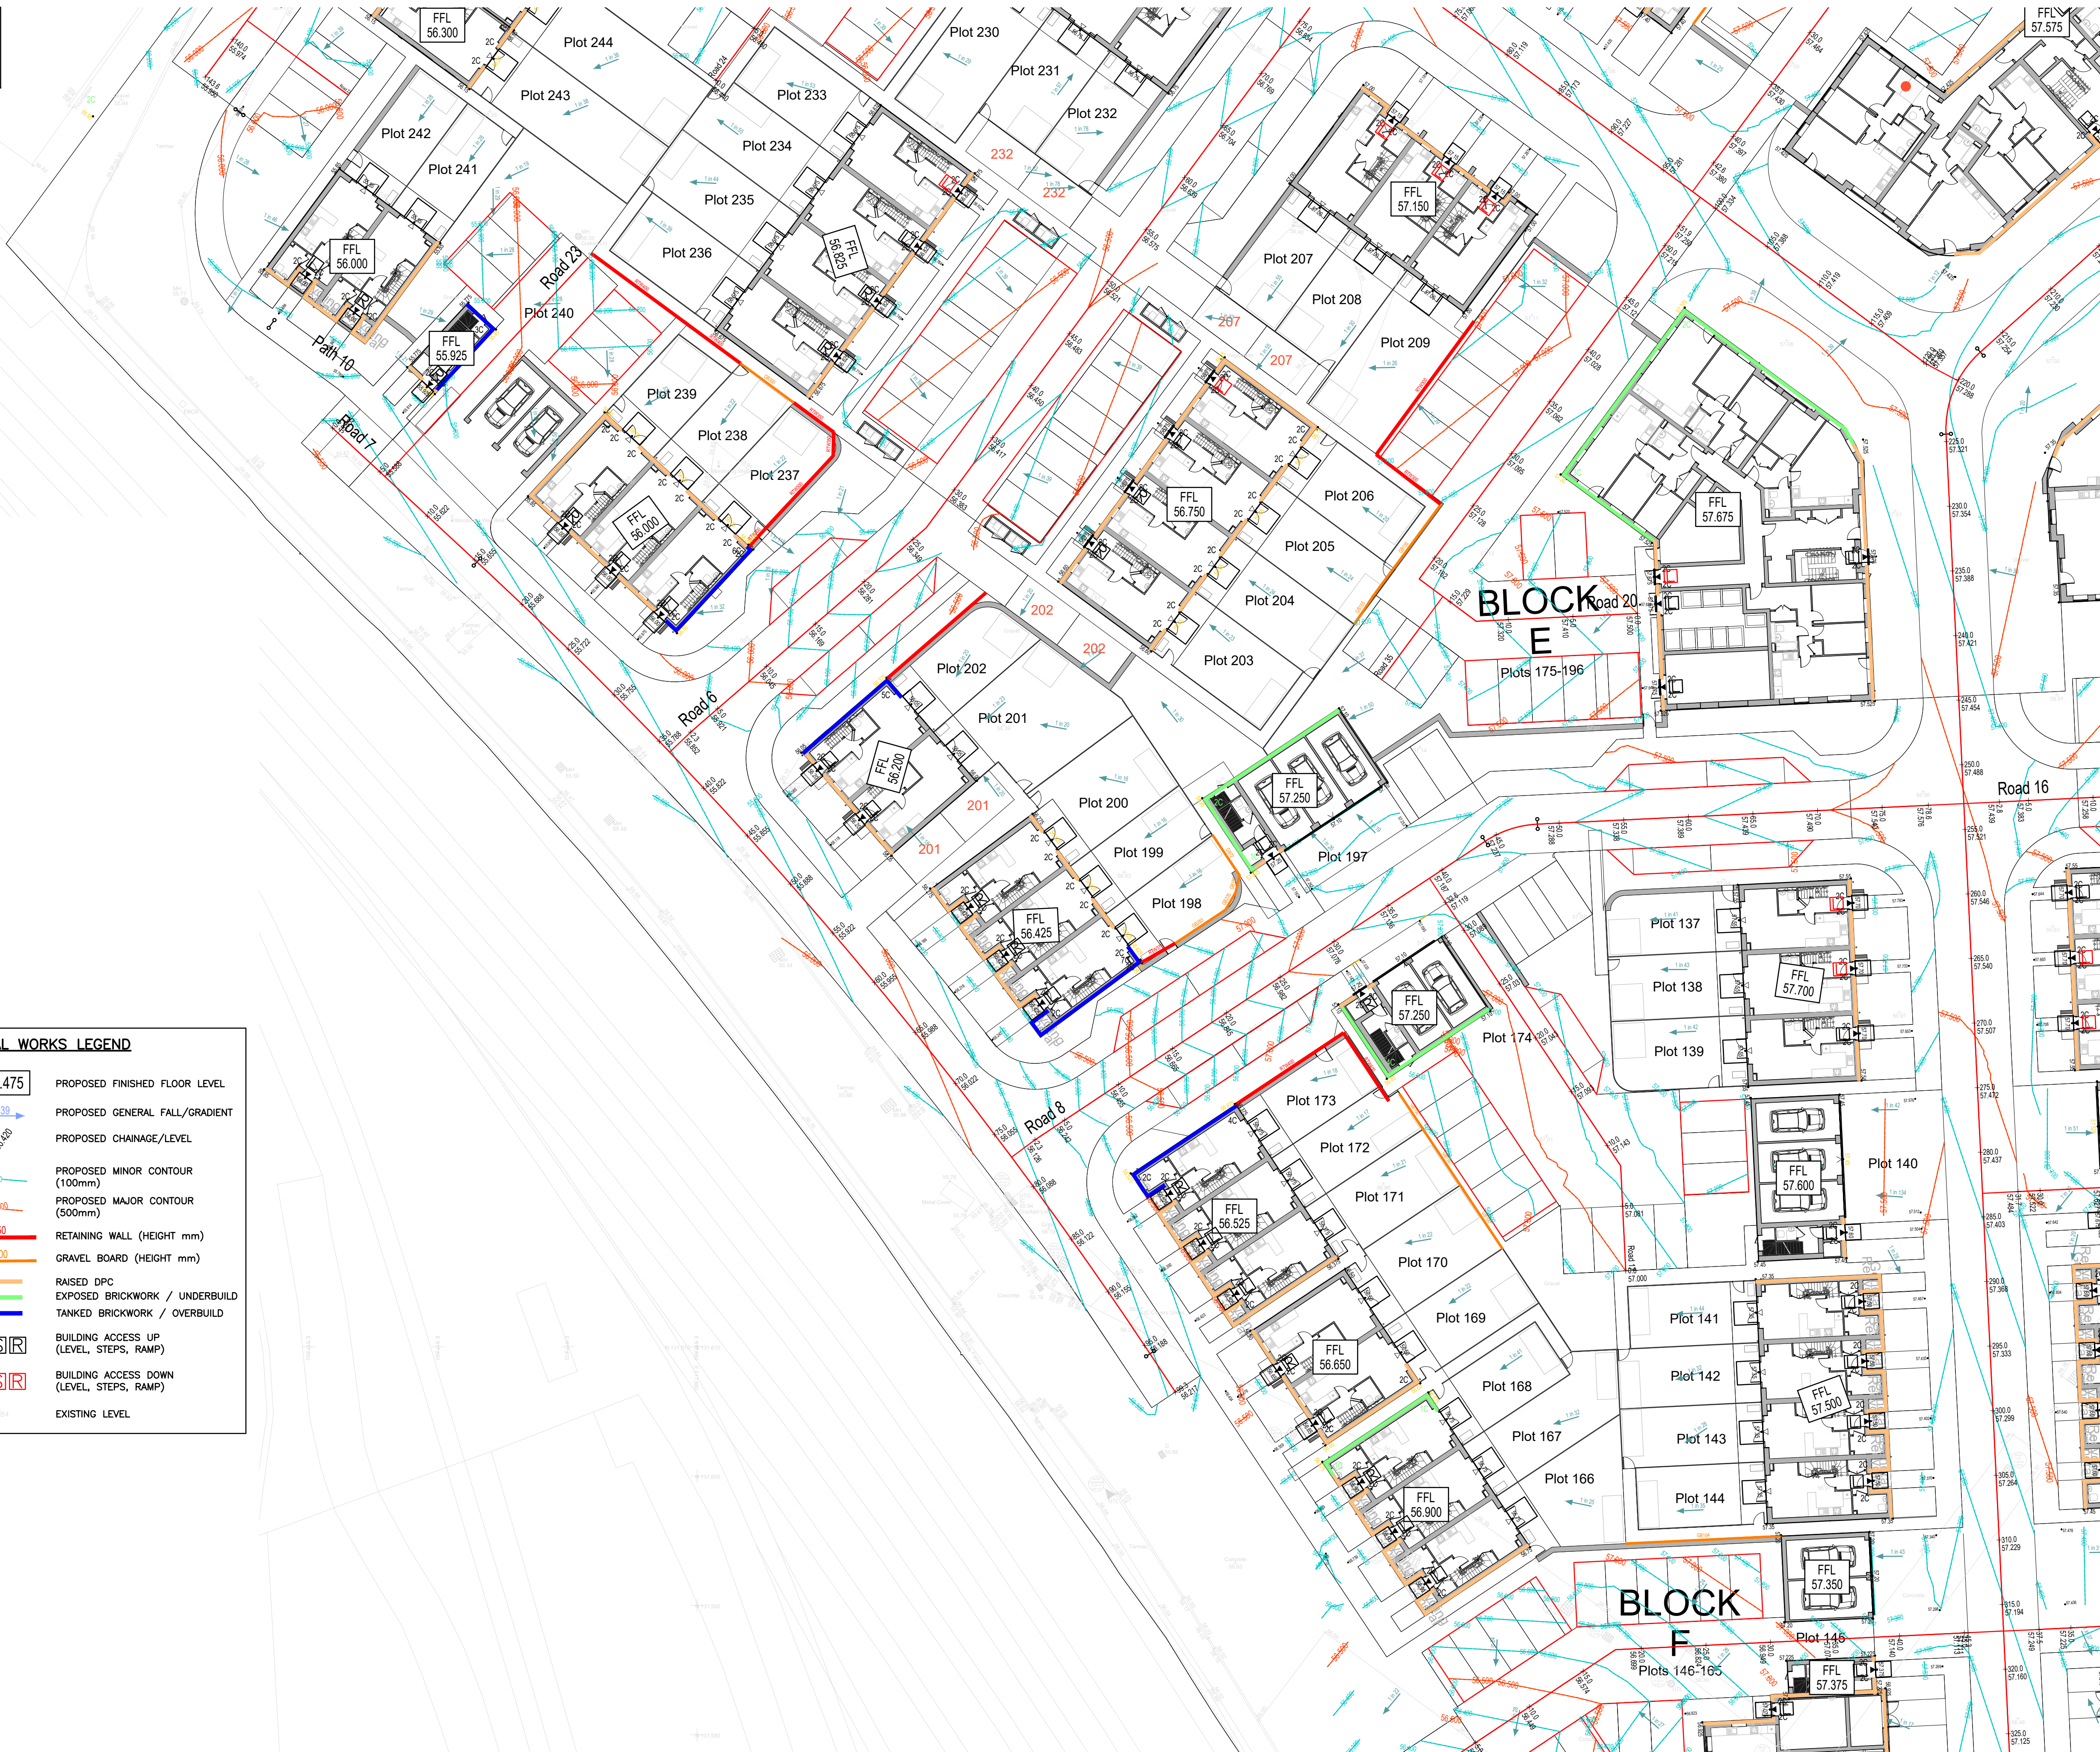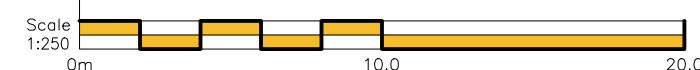

NOTES


- © This drawing is the copyright of ARCH Associates Limited. It may not be copied, altered or reproduced without their written authority. This drawing must not be scaled. IF IN DOUBT ASK.
- GENERAL NOTES**
- THIS DRAWING IS TO BE READ IN CONJUNCTION WITH ALL RELEVANT ARCHITECTS, ENGINEERS AND SPECIALISTS DRAWINGS AND DETAILS.
 - ALL FIGURED DIMENSIONS TO BE TAKEN IN PREFERENCE TO SCALED DIMENSIONS.
 - ANY DISCREPANCIES BETWEEN THIS DRAWING AND OTHER INFORMATION IS TO BE BROUGHT TO THE ATTENTION OF THE ENGINEER PRIOR TO THE COMMENCEMENT OF THE WORKS ON SITE.
 - THE MAIN CONTRACTOR SHALL BE RESPONSIBLE FOR THE SETTING OUT AND ACCURACY OF ALL DIMENSIONS.
 - THE CONTRACTOR IS TO ENSURE THE STABILITY AND STRUCTURAL INTEGRITY OF THE EXISTING PROPERTY AT ALL TIMES DURING WORKS AND IS TO BE RESPONSIBLE FOR ALL PROPPING AND SHORING AS REQUIRED.
 - MAIN CONTRACTOR TO PROVIDE AND FIX SUITABLE BRACING AND PROPPING FOR ALL ELEMENTS IN THE TEMPORARY CONDITION DURING CONSTRUCTION STAGE, SUCH AS TO ENSURE STRUCTURE STABILITY AT ALL TIMES.
 - IT IS THE CONTRACTORS SOLE RESPONSIBILITY FOR ASCERTAINING SAFE DISPOSAL OF ANY OFF-SITE EXCAVATED SPOIL. NO CLAIM RESULTING FROM ABNORMAL TIP REQUIREMENTS WILL BE ENTERTAINED.

KEY TO HEALTH AND SAFETY SYMBOLS

THESE NOTES ARE BASED ON THE USE OF EXPERIENCED AND COMPETENT CONTRACTORS CARRYING OUT THE WORK USING AN APPROVED SAFE METHOD OF WORKING

- INDICATES A RESIDUAL RISK REQUIRING A COMPULSORY ACTION
- INDICATES A RESIDUAL RISK REQUIRING A PROHIBITIVE ACTION
- INDICATES A RESIDUAL RISK AS A WARNING
- INDICATES A RESIDUAL RISK FOR INFORMATION

COLOURED DRAWING
REQUEST A COLOURED COPY IF THIS STAMP IS NOT RED

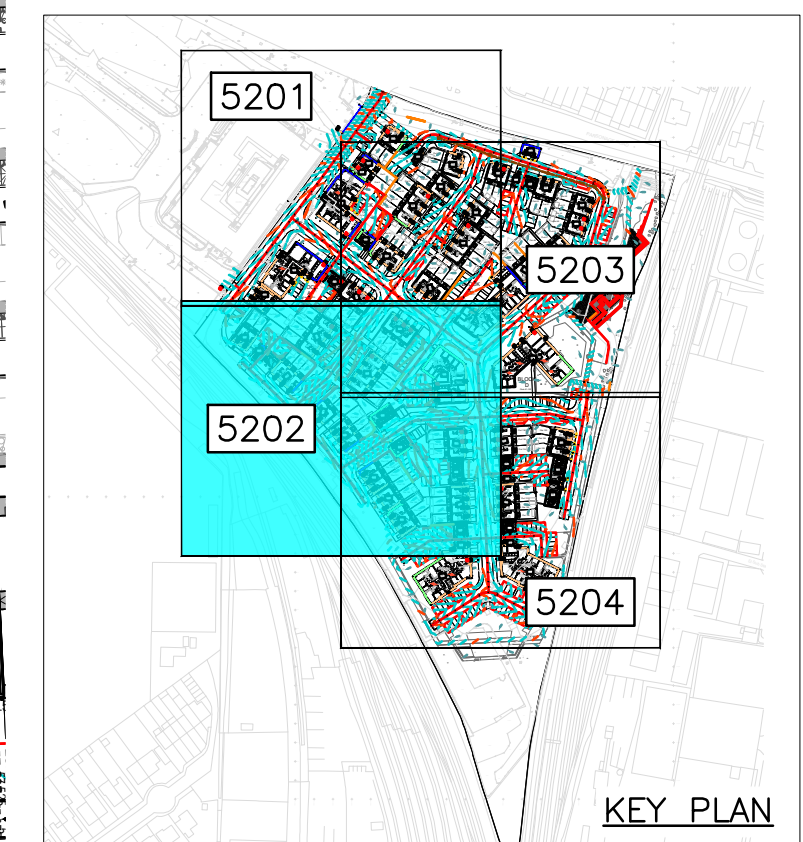

P02	31.01.2025	PRELIMINARY ISSUE FOR COMMENT	JH
P01	20.12.2024	PRELIMINARY ISSUE FOR COMMENT	JH
Rev.	Date	Description	By

ARCH ASSOCIATES

01489 890004
admin@archassociates.co.uk
www.archassociates.co.uk

Client: MUSE
Architect: HGP ARCHITECTS
Project title: PHASE 3, NORVARTIS SITE, HORSHAM, WEST SUSSEX.

Drawing title: LEVELS OVERVIEW, SHEET 2.

Scale	Paper size	Date	Drawn by	Checked by	Status
1:250	A1	DEC 2024	JH	CH	S3
Name	Project code	Originator	Functional	Spatial	Form
		breakdown	breakdown	breakdown	breakdown
		Number	Revision		
		17100	-AAL-XX-XX-D-C-5202-P02		